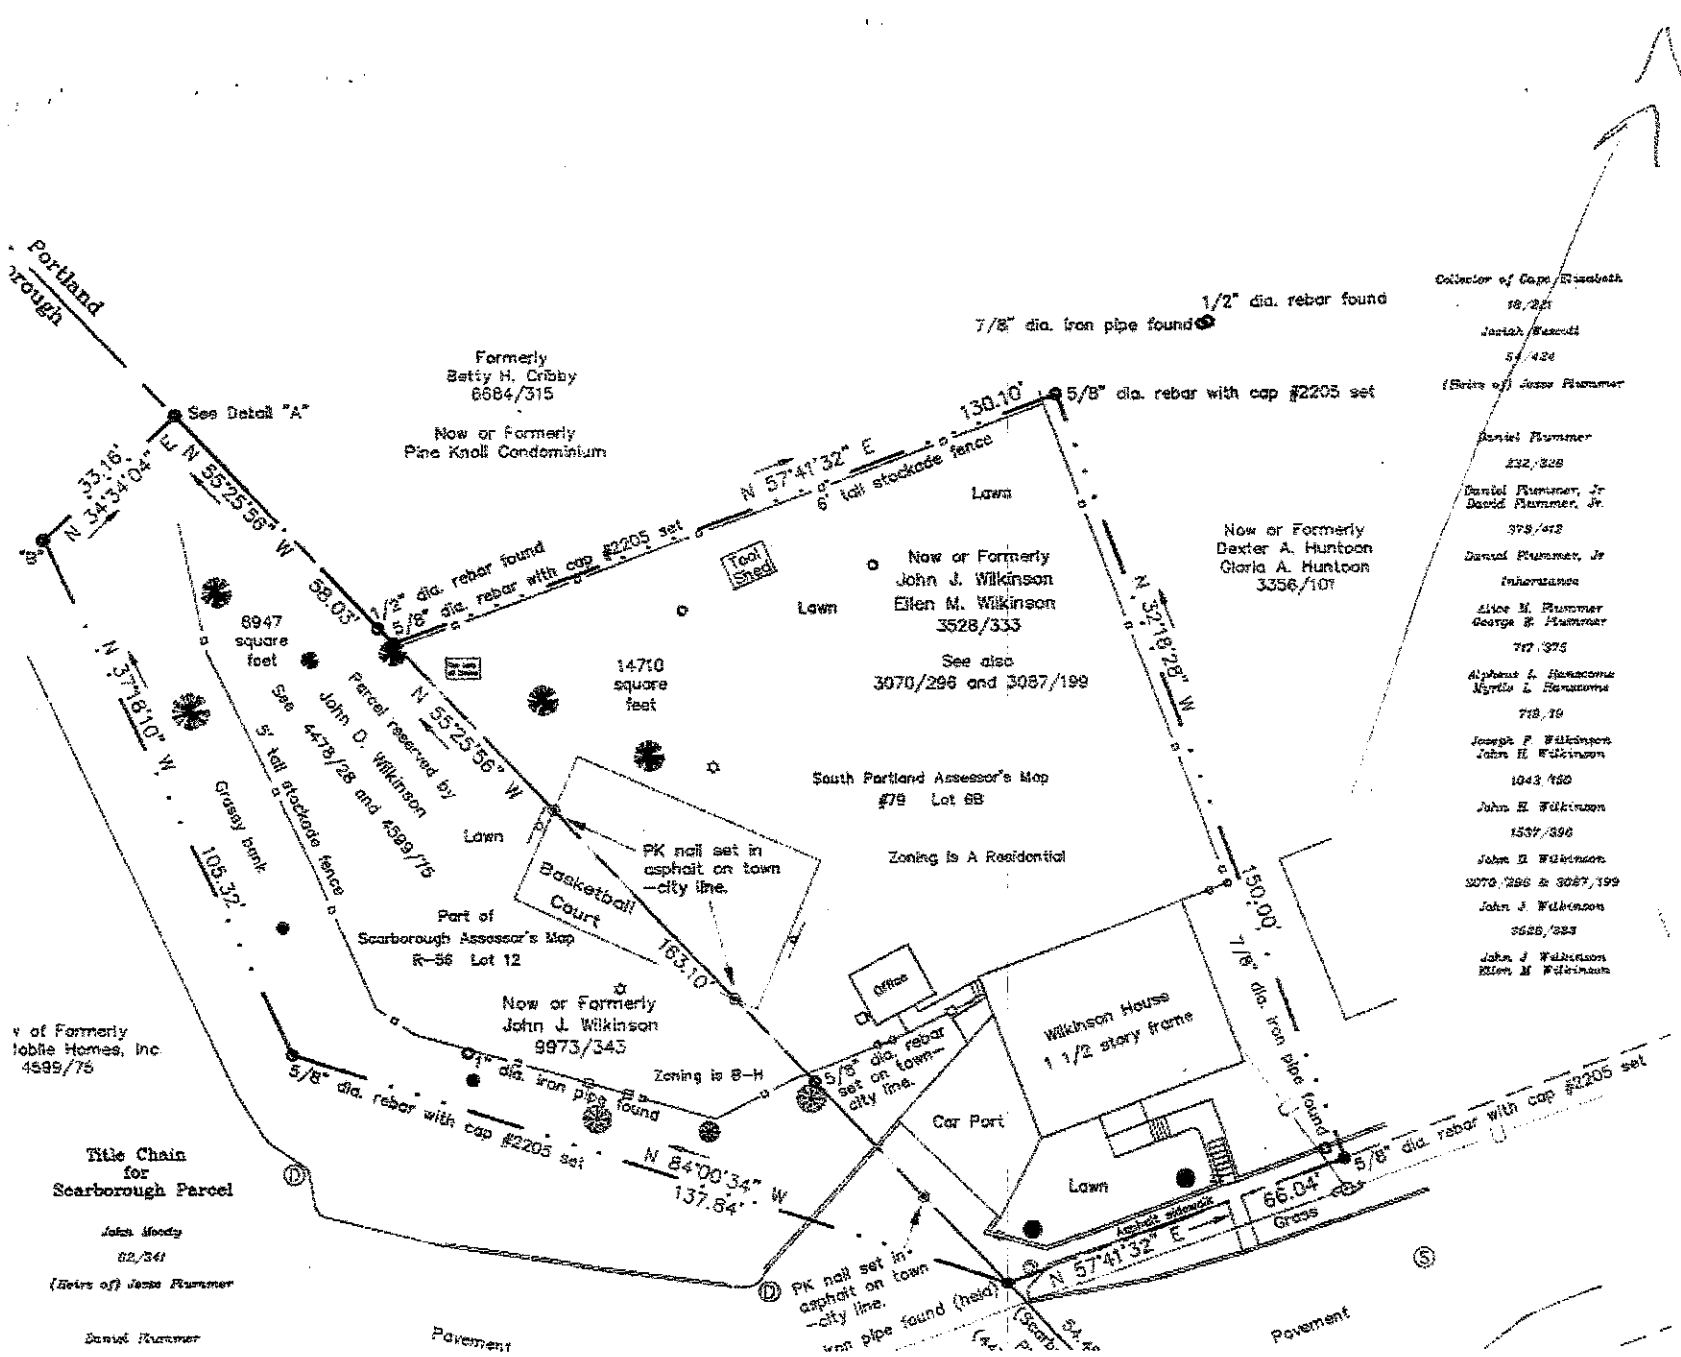

Portland
rough
See Detail "A"
N 34°34'04" E 33.16'
N 55°25'56" W 38.03'
1/2" dia. rebar found
5/8" dia. rebar with cap #2205 set
N 57°41'32" E 130.10'
6' tall stockade fence
1/2" dia. rebar found
7/8" dia. iron pipe found
5/8" dia. rebar with cap #2205 set
Formerly
Betty H. Cribby
6684/315
Now or Formerly
Pine Knoll Condominium
Lawn
Tool Shed
Now or Formerly
John J. Wilkinson
Ellen M. Wilkinson
3528/333
See also
3070/296 and 3087/199
Now or Formerly
Dexter A. Huntoon
Gloria A. Huntoon
3356/107
N 32°18'28" W 150.00'
8947
square
feet
14710
square
feet
Parcel reserved by
John D. Wilkinson
See 4478/28 and 4589/75
5' tall stockade fence
N 37°18'10" W 105.32'
Grassy bank
Lawn
Basketball
Court
PK nail set in
asphalt on town
—city line.
163.10'
South Portland Assessor's Map
#79 Lot 6B
Zoning is A Residential
Part of
Scarborough Assessor's Map
R-56 Lot 12
Now or Formerly
John J. Wilkinson
9973/343
Zoning is B-H
Office
Wilkinson House
1 1/2 story frame
5/8" dia. rebar
set on town—
city line.
Car Port
Lawn
7/8" dia. iron pipe found
5/8" dia. rebar with cap #2205 set
66.04'
Grass
Asphalt sidewalk
N 57°41'32" E
5/8" dia. rebar with cap #2205 set
1" dia. iron pipe found
N 84°00'34" W 137.84'
PK nail set in
asphalt on town
—city line.
iron pipe found (held)
Pavement
Pavement
v of Formerly
Noble Homes, Inc
4599/75
Title Chain
for
Scarborough Parcel
John Moody
82/341
(Heirs of) Jesse Plummer
Daniel Plummer
Collector of Cape Elizabeth
18/221
Josiah Bassett
54/424
(Heirs of) Jesse Plummer
Daniel Plummer
232/328
Daniel Plummer, Jr
David Plummer, Jr.
373/413
Daniel Plummer, Jr
Inheritance
Alice M. Plummer
George E. Plummer
717/375
Alphaus L. Hanscomb
Myrtle L. Hanscomb
718/19
Joseph F. Wilkinson
John H. Wilkinson
1043/150
John H. Wilkinson
1537/396
John H. Wilkinson
3070/296 & 3087/199
John J. Wilkinson
3528/333
John J. Wilkinson
Ellen M. Wilkinson