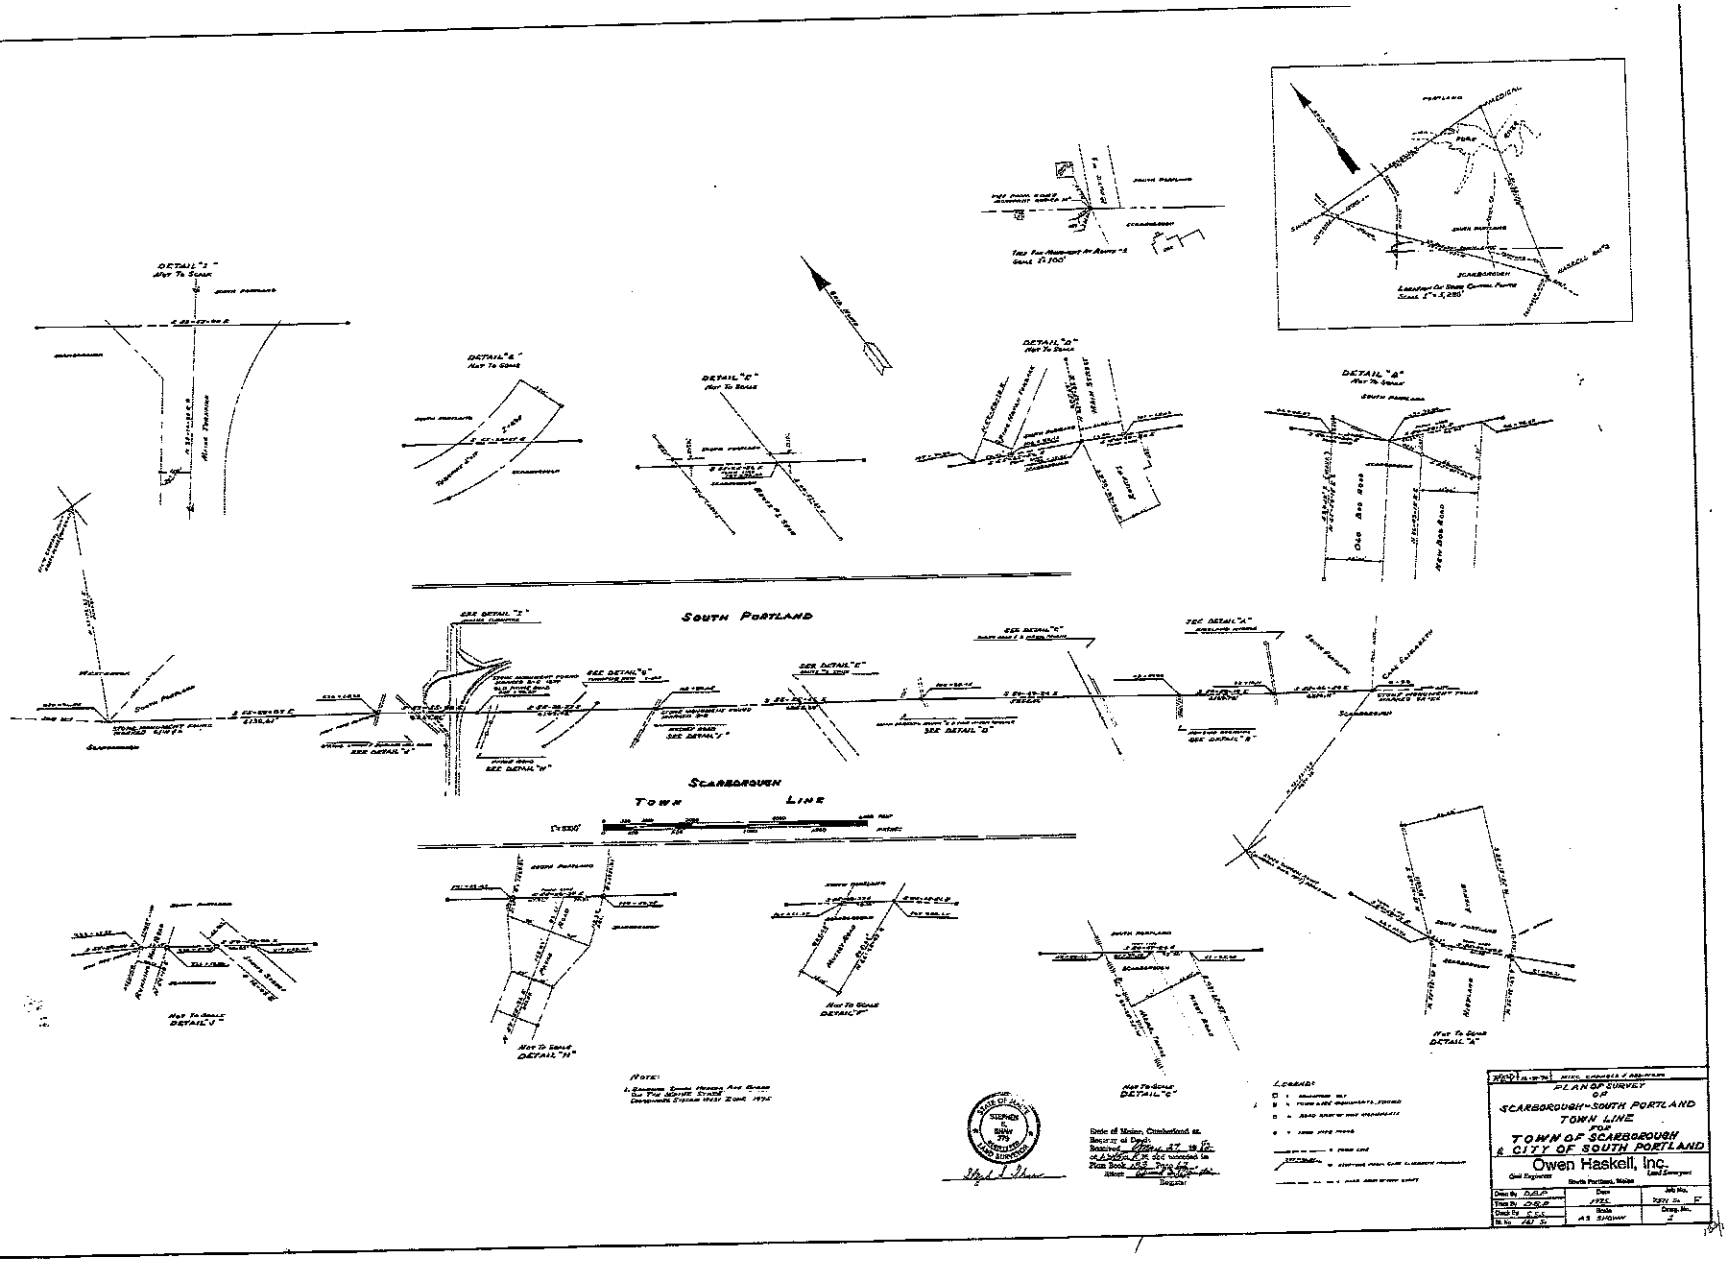

DETAIL "I"
Not To Scale
DETAIL "G"
Not To Scale
DETAIL "C"
Not To Scale
DETAIL "D"
Not To Scale
DETAIL "B"
Not To Scale
SOUTH PORTLAND
SCARBOROUGH
TOWN LINE
1"=500'
Not To Scale
DETAIL "J"
Not To Scale
DETAIL "H"
Not To Scale
DETAIL "F"
Not To Scale
DETAIL "E"
Not To Scale
DETAIL "A"
NOTE:
PLAN OF SURVEY
OF
SCARBOROUGH-SOUTH PORTLAND
TOWN LINE
FOR
TOWN OF SCARBOROUGH
& CITY OF SOUTH PORTLAND
Owen Haskell, Inc.
Land Surveyors
South Portland, Maine
Drawn By
Traced By
Checked By
Date
Scale
Job No.
Dwg. No.