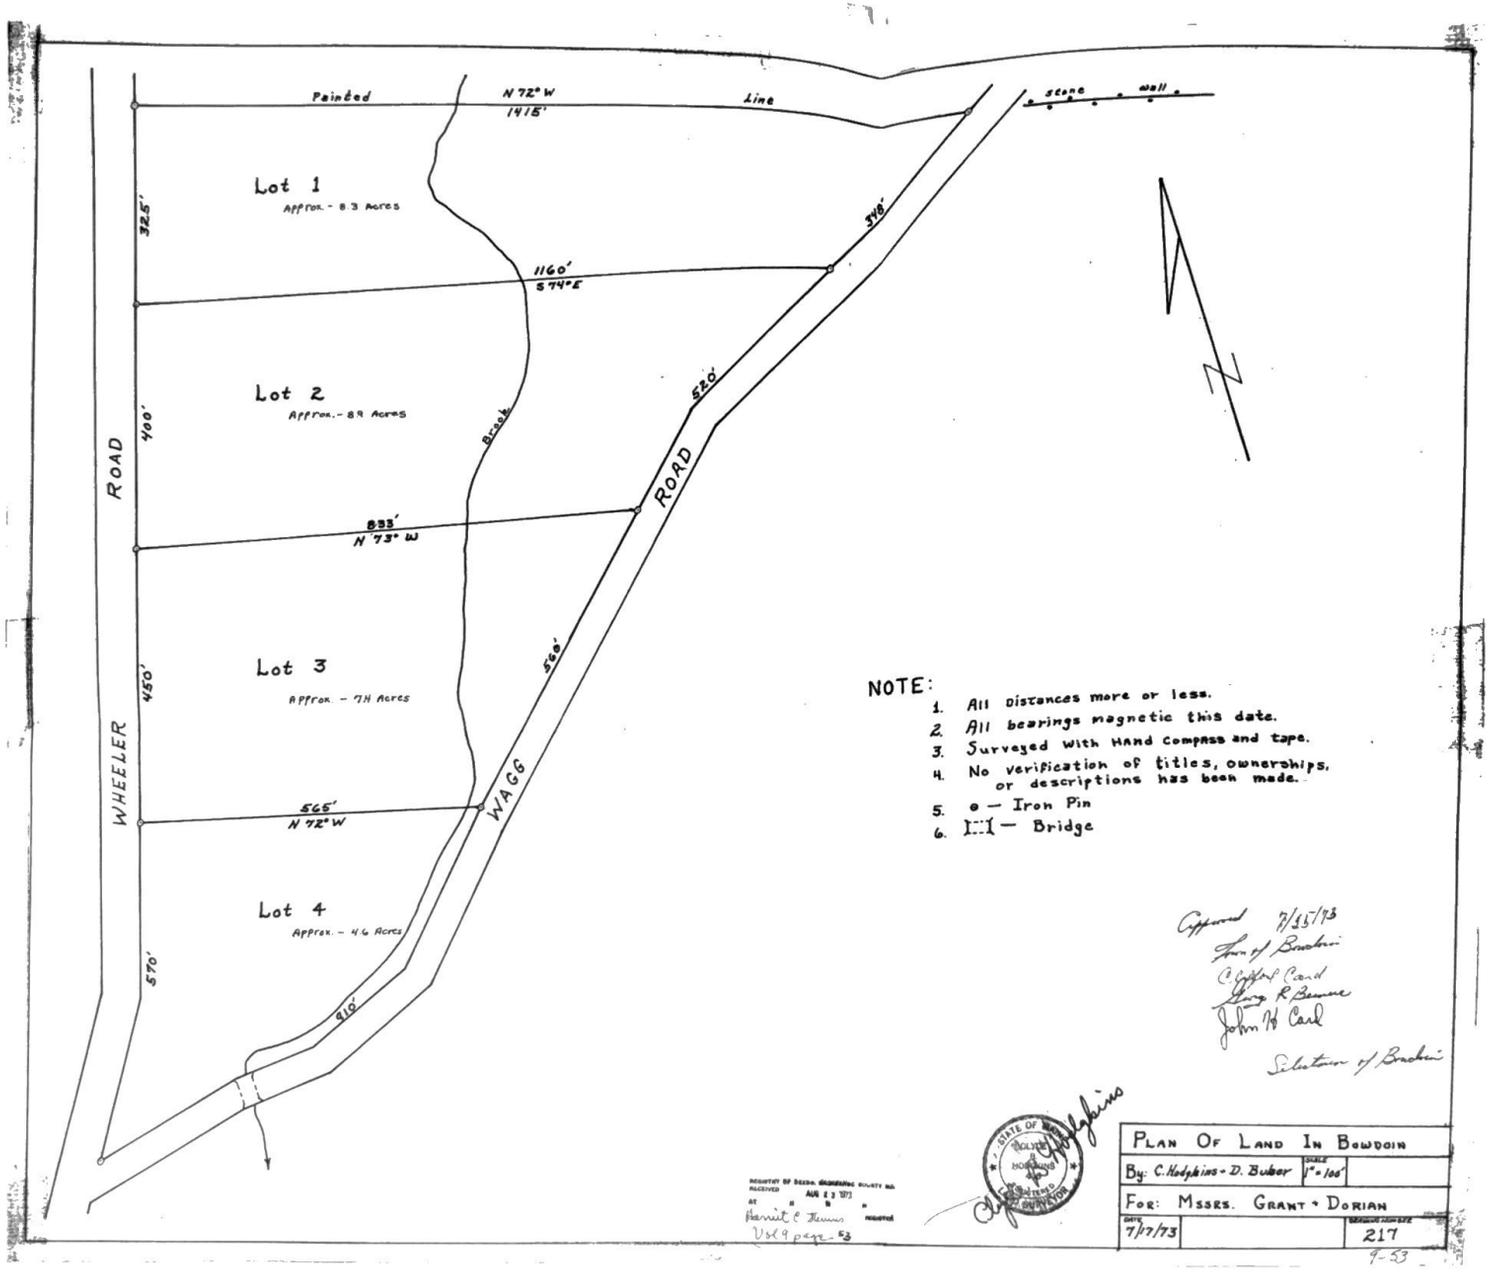
Painted
N 72° W
1415'
Line
stone
wall
Lot 1
Approx. - 8.3 Acres
325'
348'
1160'
S 74° E
Lot 2
Approx. - 8.9 Acres
400'
520'
Brook
ROAD
ROAD
833'
N 73° W
Lot 3
Approx. - 7.4 Acres
450'
560'
WHEELER
WAGG
565'
N 72° W
Lot 4
Approx. - 4.6 Acres
570'
910'
NOTE:
1. All distances more or less.
2. All bearings magnetic this date.
3. Surveyed with Hand compass and tape.
4. No verification of titles, ownerships, or descriptions has been made.
5. ● — Iron Pin
6. I-I — Bridge
Approved 7/15/73
Town of Bowdoin
C. Clifford Card
Georg R Bennie
John H Card
Selectmen of Bowdoin
STATE OF MAINE
HOLYOKE
HODGKINS
REGISTERED
SURVEYOR
Clifford Hodgkins
REGISTRY OF DEEDS, WASHINGTON COUNTY, MA.
RECEIVED AUG 23 1973
AT
Harriet C Thomas
REGISTER
Vol 9 page 53
PLAN OF LAND IN BOWDOIN
By: C. Hodgkins - D. Buker
SCALE 1" = 100'
FOR: MSSRS. GRANT + DORIAN
DATE 7/17/73
DRAWING NUMBER 217
9-53

09-18-0