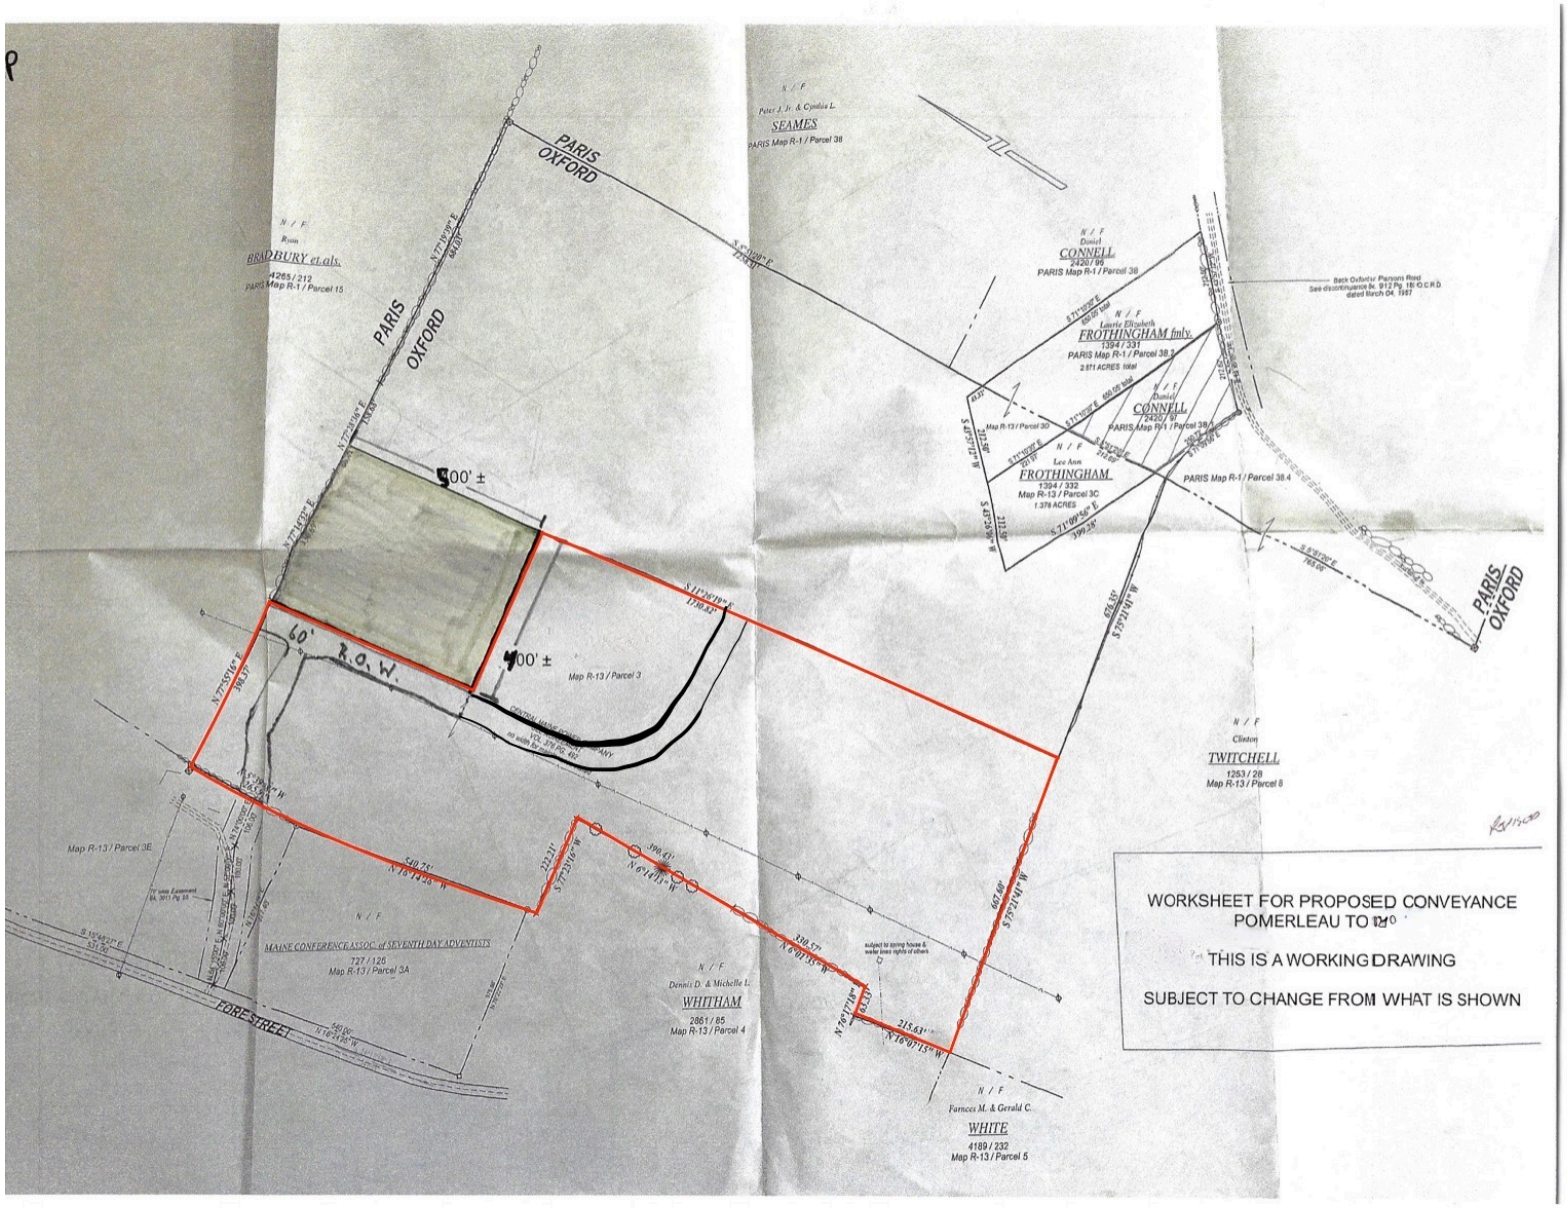
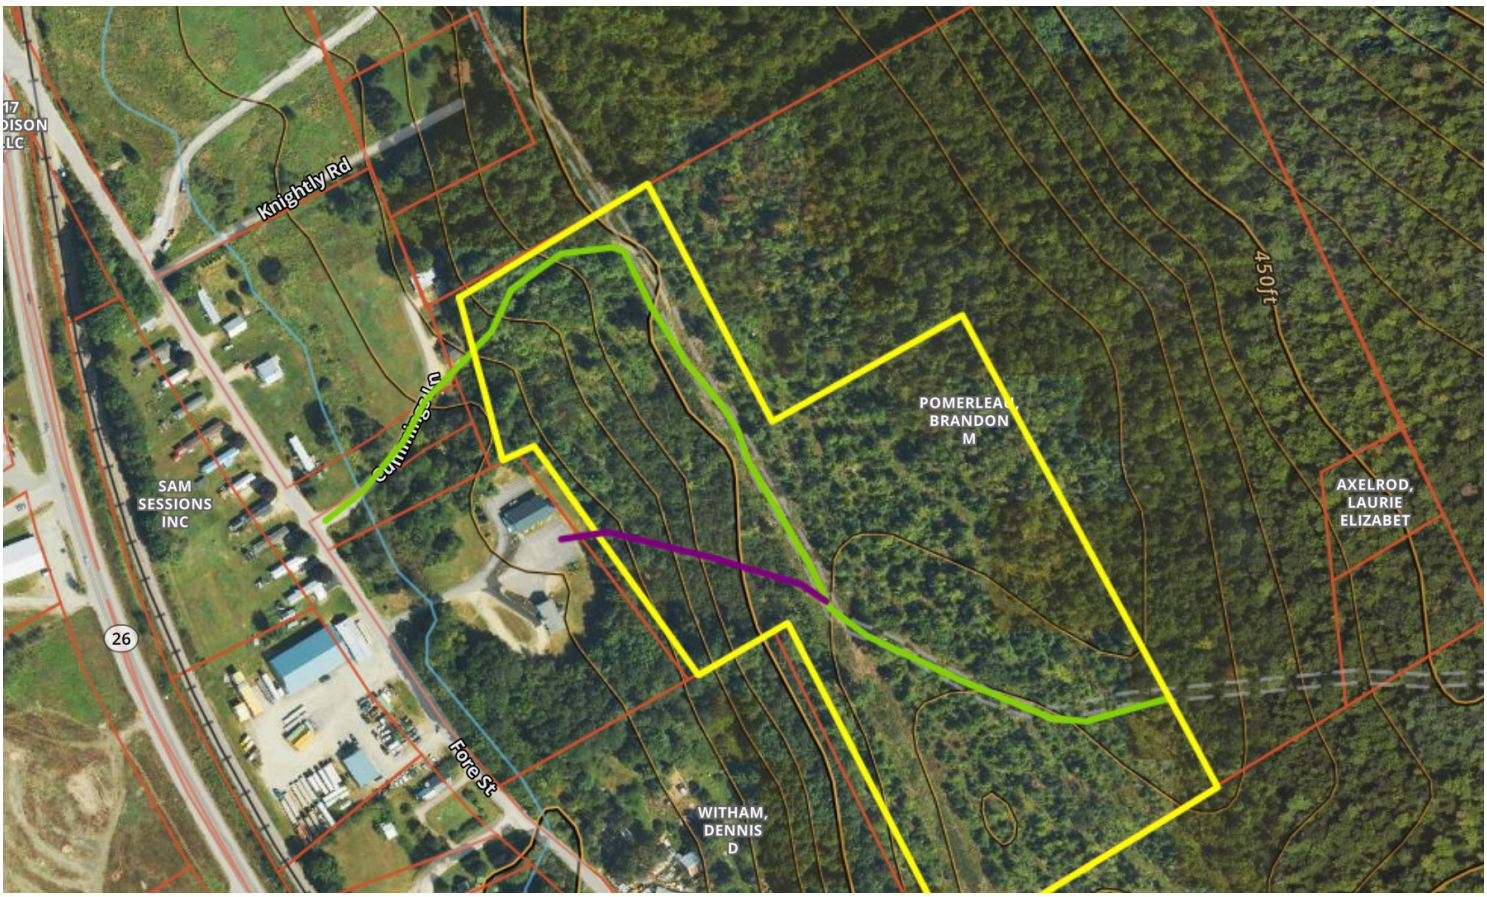

PARIS
OXFORD
PARIS
OXFORD
N / F
BRADBURY et.als.
4265 / 212
PARIS Map R-1 / Parcel 15
N / F
Peter J. Jr. & Cynthia L.
SEAMES
PARIS Map R-1 / Parcel 38
N / F
Daniel
CONNELL
2420 / 96
PARIS Map R-1 / Parcel 38
N / F
Laurie Elizabeth
FROTHINGHAM fmly.
1394 / 331
PARIS Map R-1 / Parcel 38.3
2.811 ACRES total
N / F
Daniel
CONNELL
2420 / 96
PARIS Map R-1 / Parcel 38.4
N / F
Lee Ann
FROTHINGHAM
1394 / 332
Map R-13 / Parcel 3C
1.378 ACRES
PARIS Map R-1 / Parcel 38.4
500' ±
400' ±
60' R.O.W.
Map R-13 / Parcel 3
N / F
Clinton
TWITCHELL
1253 / 28
Map R-13 / Parcel 8
Map R-13 / Parcel 3E
N / F
MAINE CONFERENCE ASSOC. of SEVENTH DAY ADVENTISTS
727 / 126
Map R-13 / Parcel 3A
FORE STREET
N / F
Dennis D. & Michelle L.
WHITHAM
2861 / 85
Map R-13 / Parcel 4
N / F
Frances M. & Gerald C.
WHITE
4189 / 232
Map R-13 / Parcel 5
WORKSHEET FOR PROPOSED CONVEYANCE
POMERLEAU TO
THIS IS A WORKING DRAWING
SUBJECT TO CHANGE FROM WHAT IS SHOWN


Knightly Rd
450ft
POMERLEAU,
BRANDON
M
SAM
SESSIONS
INC
AXELROD,
LAURIE
ELIZABET
26
Fore St
WITHAM,
DENNIS
D