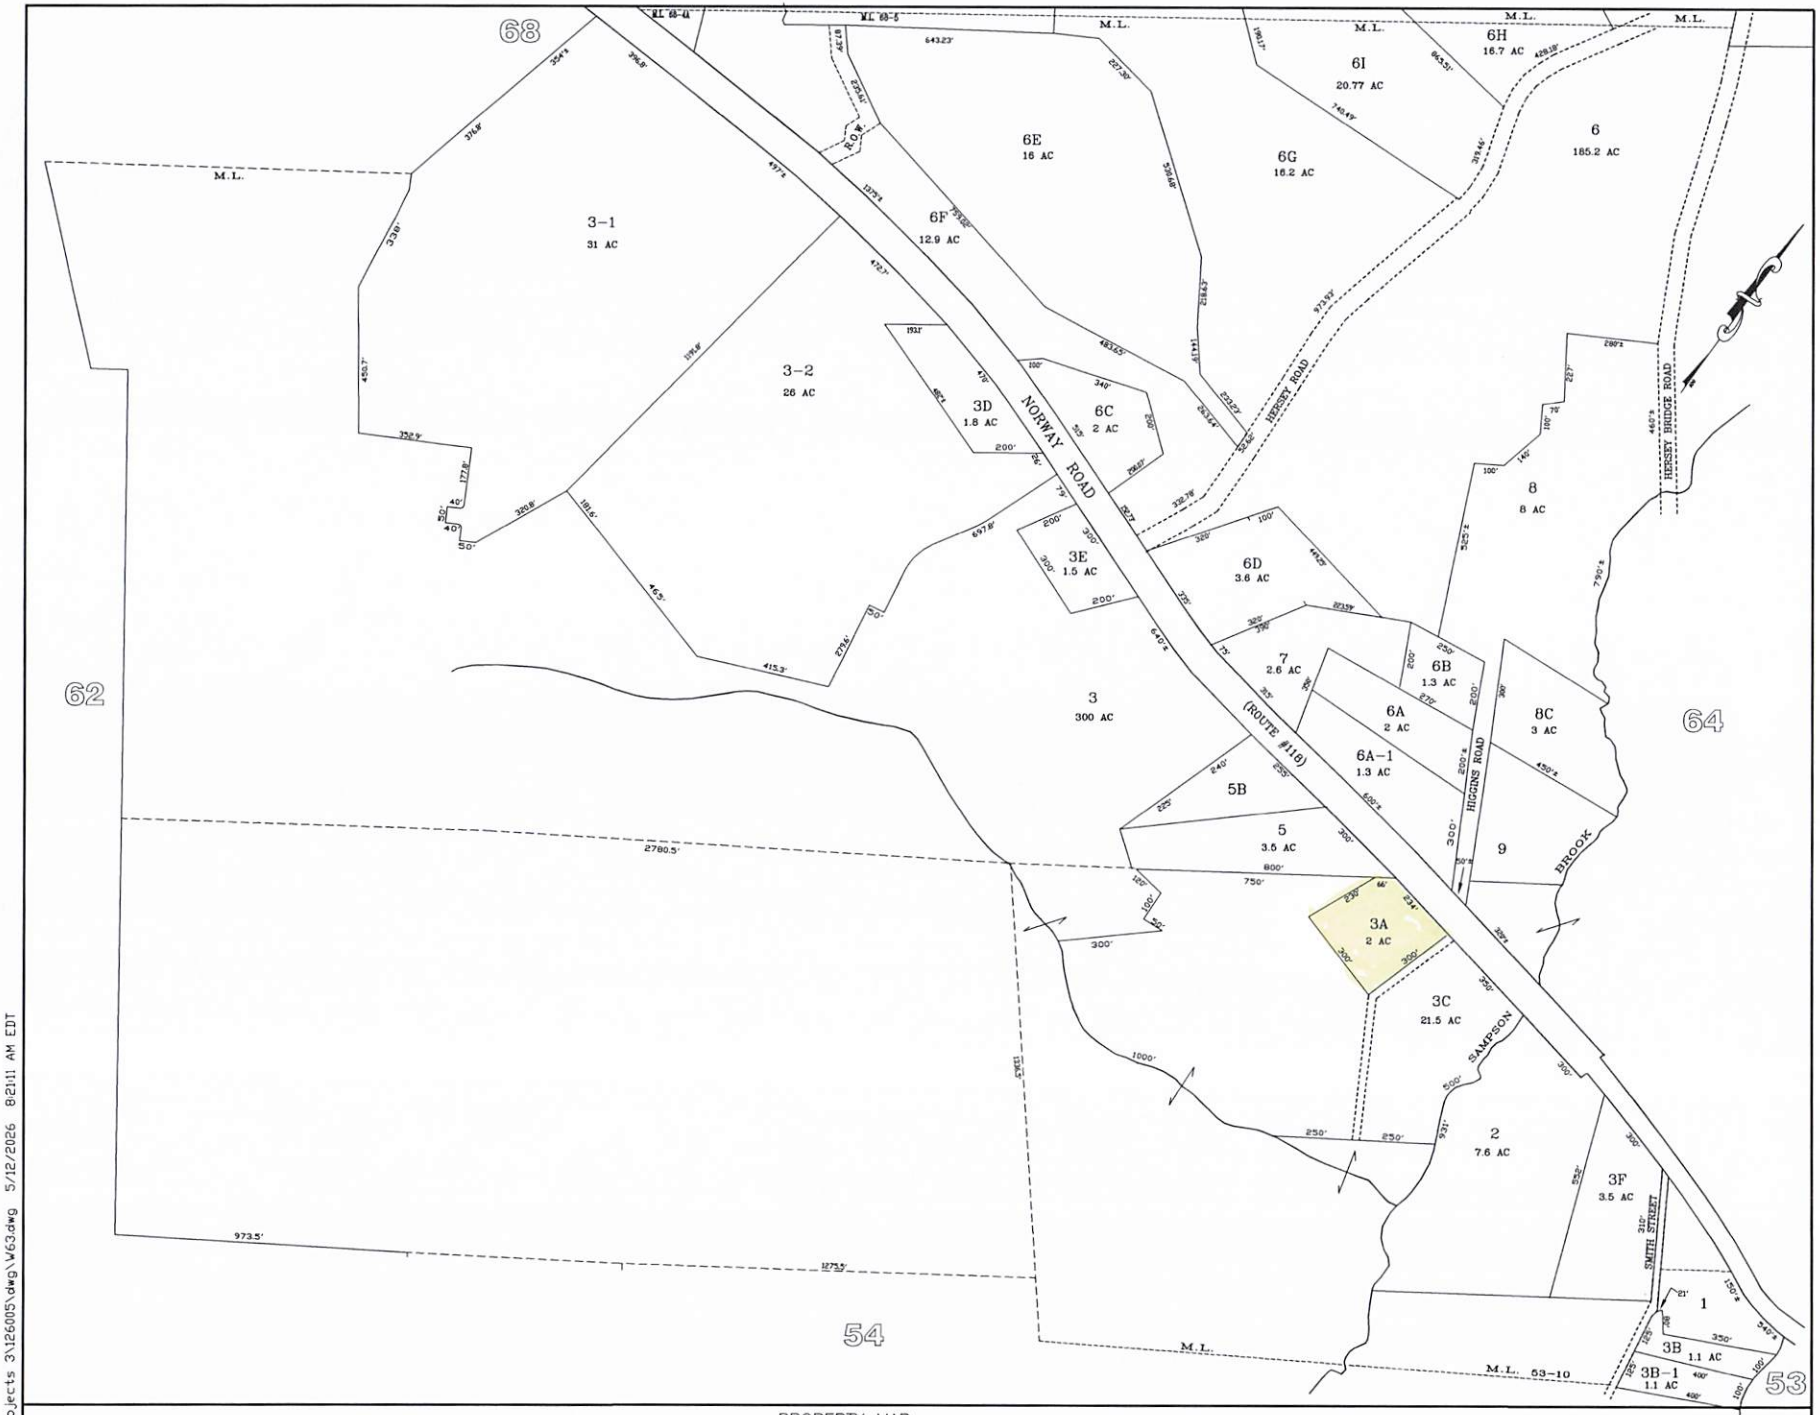


PREPARED BY PHOTOGRAMMETRIC METHODS BY
JOHN E O'DONNELL & ASSOCIATES
AUBURN, MAINE
1974

LEGEND
ADJACENT SHEET NO. 12
COMMON OWNERSHIP OR
DEVELOPMENT LOT NO. (2)
SCALED DIMENSION ±

PROPERTY MAP
WATERFORD
MAINE

FOR ASSESSMENT PURPOSES ONLY
NOT FOR PROPERTY CONVEYANCES

UPDATED TO APRIL 1, ____
BY:
MAINE SURVEY
CONSULTANTS, INC.

SCALE IN FEET
0 200 400

63

F:\Land Projects 3\126005\dwg\W63.dwg 5/12/2026 8:21:11 AM EDT