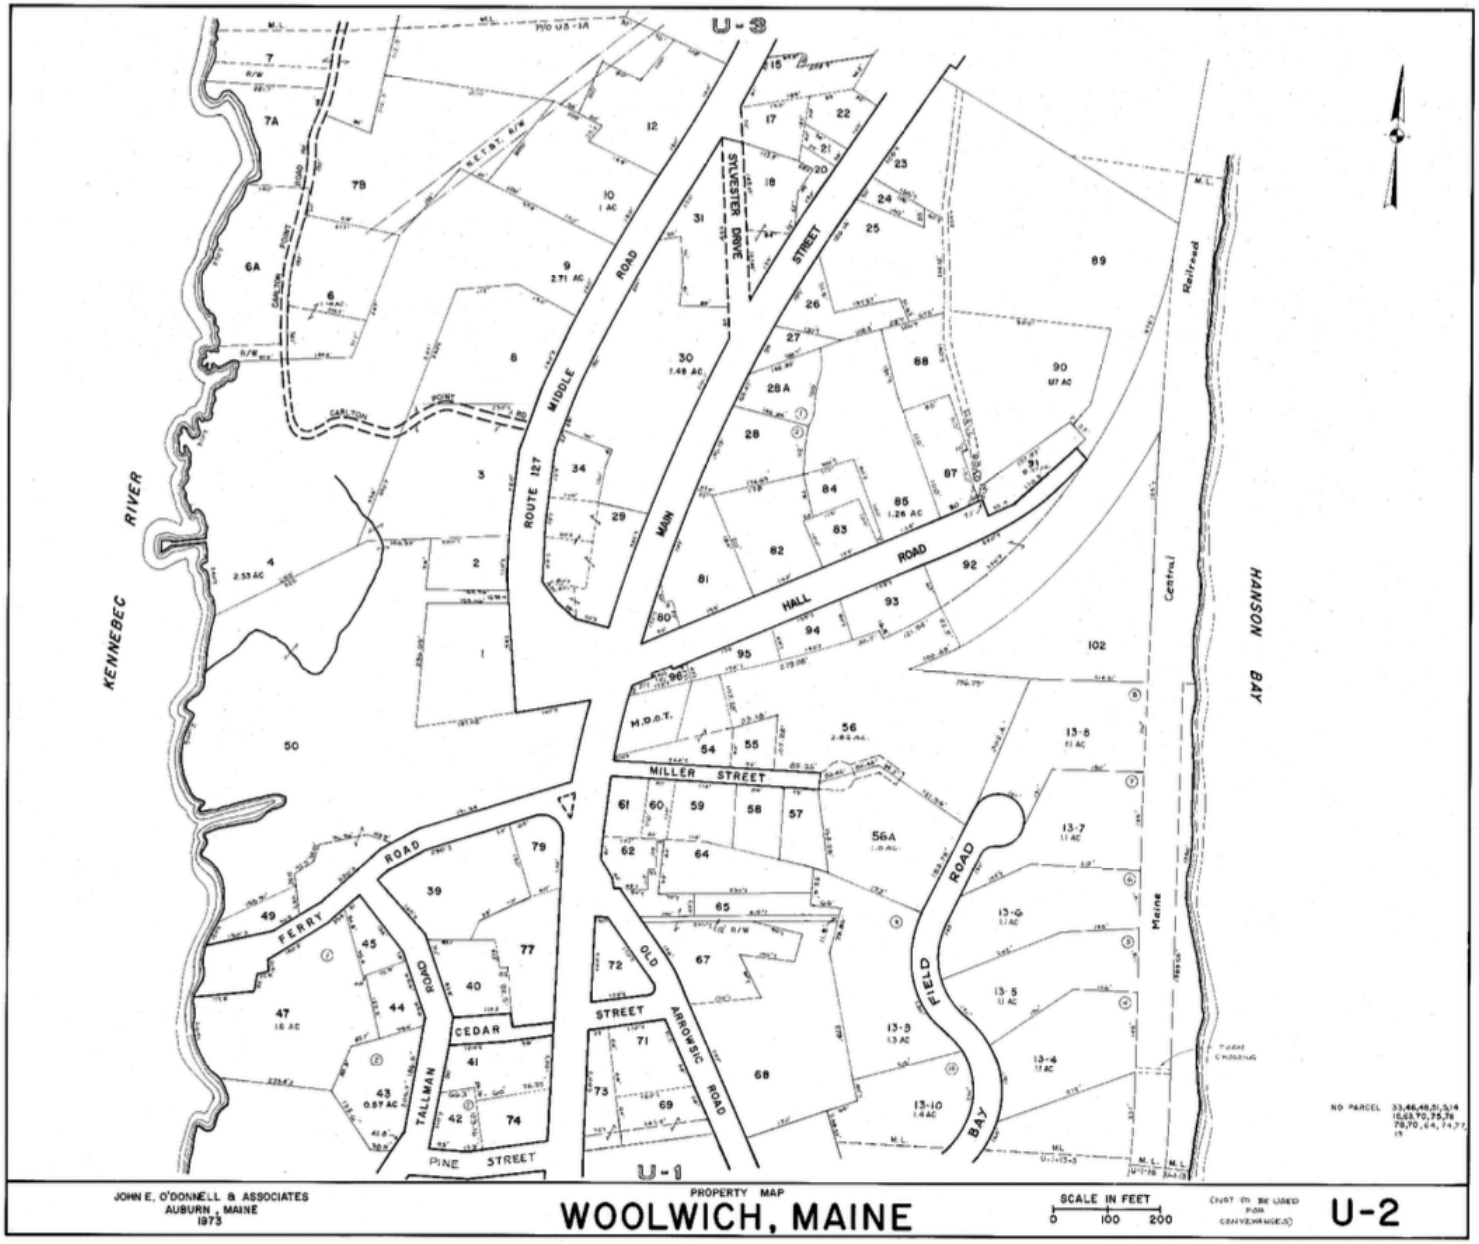
U-3
U-1
U-2
KENNEBEC RIVER
HANSON BAY
ROUTE 127
MIDDLE ROAD
SYLVESTER DRIVE
MAIN STREET
HALL ROAD
MILLER STREET
FERRY ROAD
CEDAR STREET
PINE STREET
OLD ARROWSIC ROAD
FIELD ROAD
TALLMAN POINT ROAD
Central Maine Railroad
M.D.O.T.
NO PARCEL 33,46,48,51,5/4 10,63,70,75,76 78,70,64,74,77 19
JOHN E. O'DONNELL & ASSOCIATES AUBURN, MAINE 1973
PROPERTY MAP
WOOLWICH, MAINE
SCALE IN FEET 0 100 200
(NOT TO BE USED FOR CONVEYANCES)