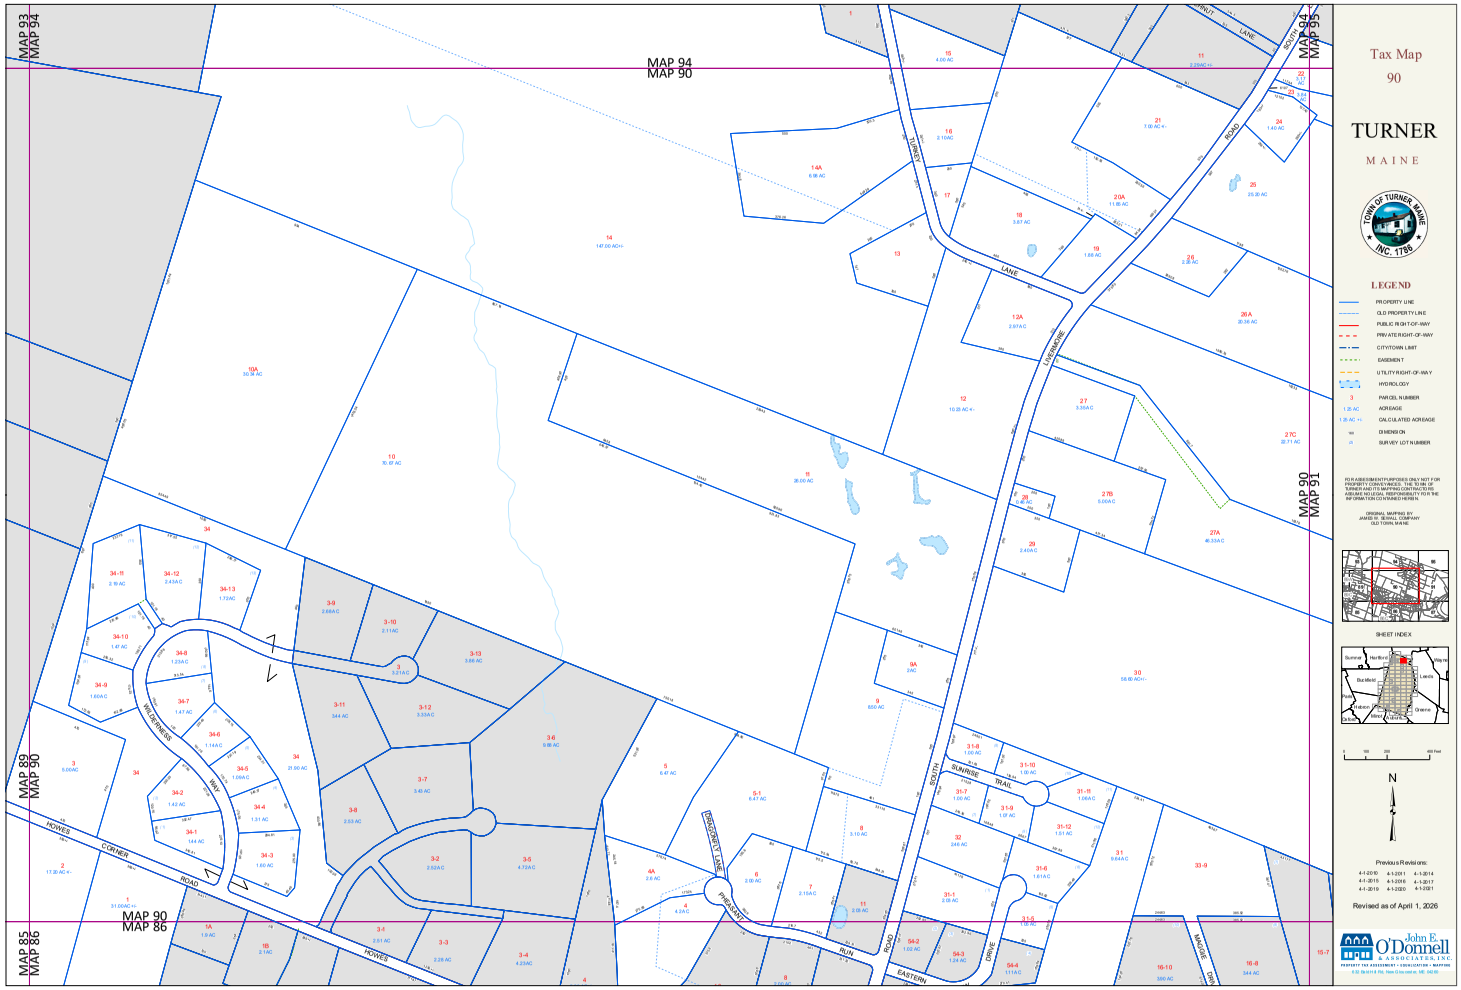


Tax Map
90

TURNER

MAINE

TOWN OF TURNER MAINE
INC. 1786

LEGEND

- PROPERTY LINE
- OLD PROPERTY LINE
- PUBLIC RIGHT-OF-WAY
- PRIVATE RIGHT-OF-WAY
- CITY/TOWN LIMIT
- EASEMENT
- UTILITY RIGHT-OF-WAY
- HYDROLOGY
- 3 PARCEL NUMBER
- 1.35 AC ACREAGE
- 1.35 AC +- CALCULATED ACREAGE
- 100 DIMENSION
- 25 SURVEY LOT NUMBER

FOR ASSESSMENT PURPOSES ONLY NOT FOR LEGAL DESCRIPTIONS OR CONVEYANCES. TURNER GIS / TAX MAPPING CONTRACTOR IS ASSUME NO LEGAL RESPONSIBILITY FOR THE INFORMATION CONTAINED HEREIN.

ORIGINAL MAPPING BY
JAMES W. SEWALL COMPANY
OLD TOWN, MAINE

SHEET INDEX

0 100 200 400 Feet

N

Previous Revisions:

4-1-2010	4-1-2011	4-1-2014	
4-1-2015	4-1-2016	4-1-2017	
4-1-2018	4-1-2020	4-1-2021	

Revised as of April 1, 2026

John E. O'Donnell & Associates, Inc.
PROPERTY TAX ASSESSMENT • CONSULTATION • MAPPING
6 Old Bethel Rd, New Gloucester, ME 04260