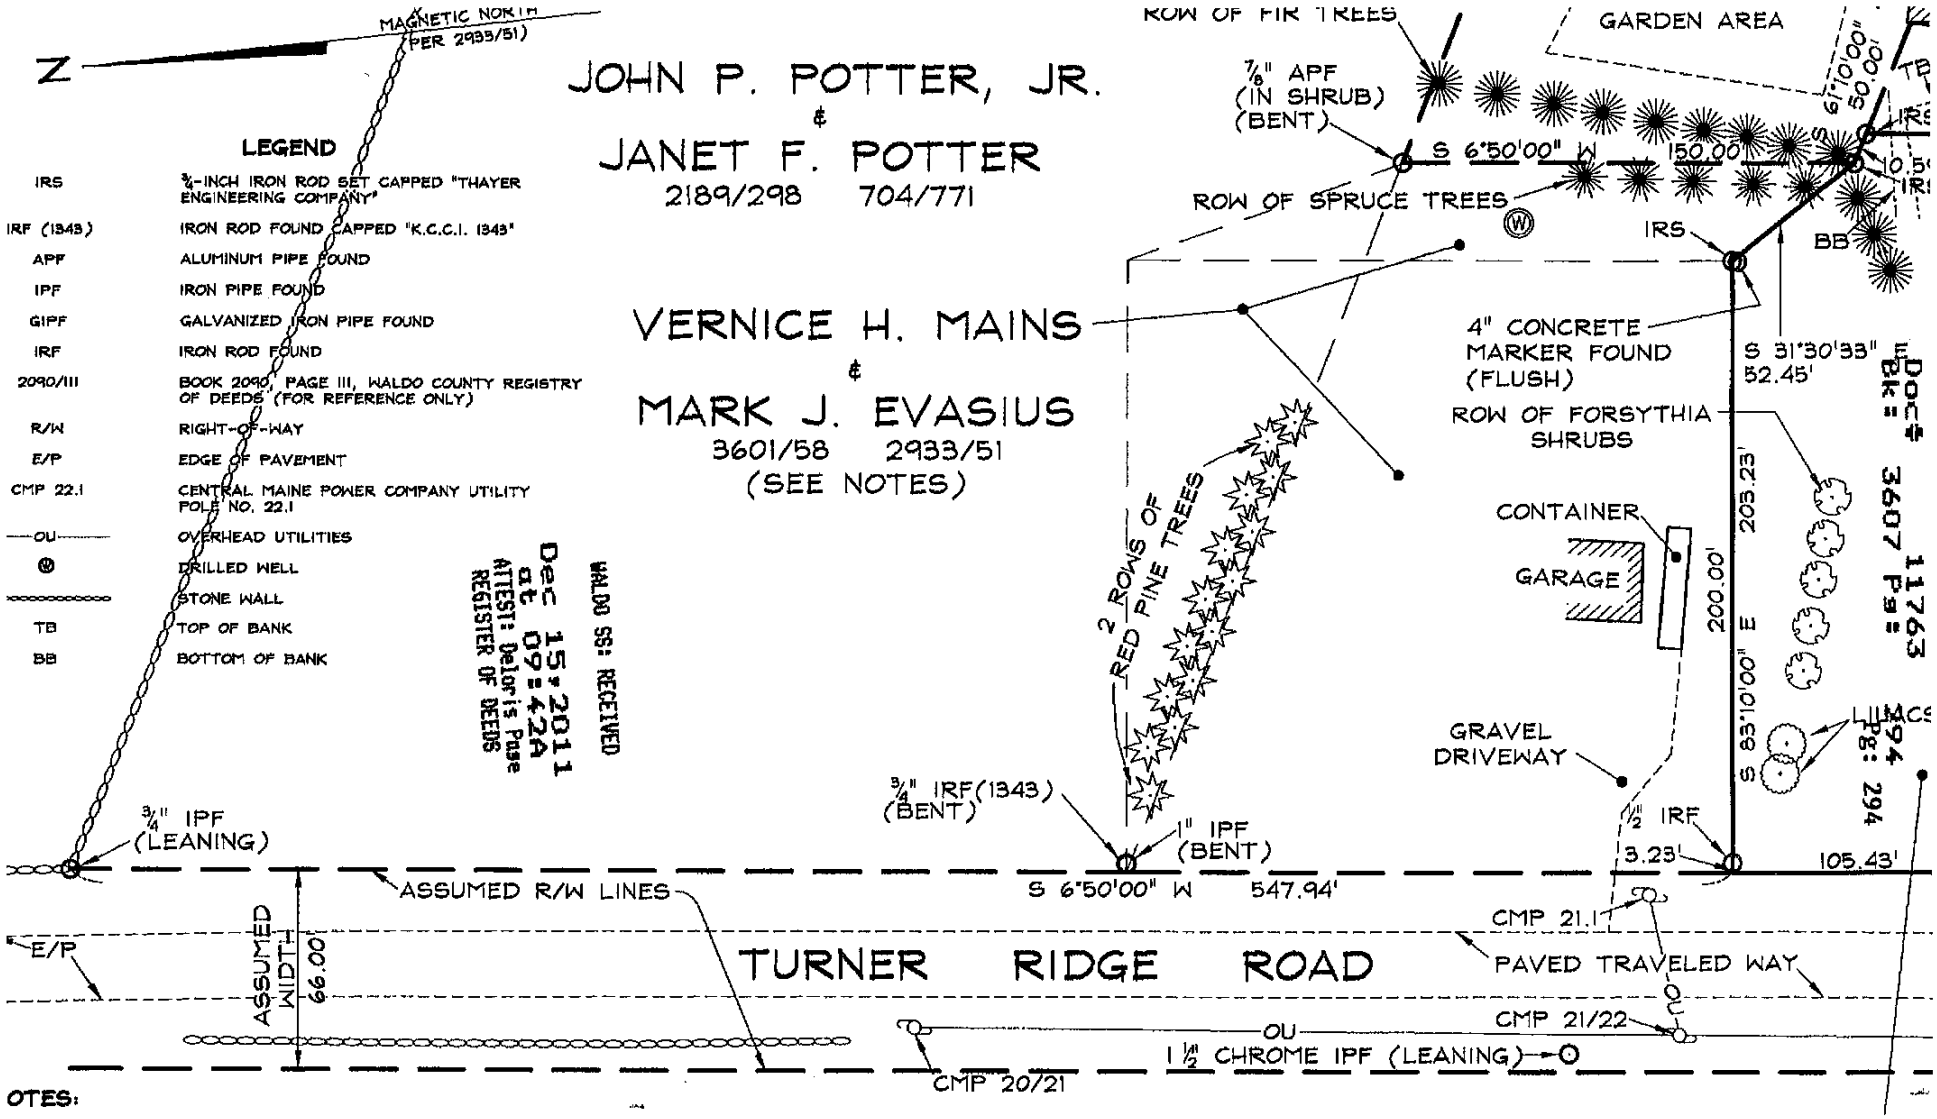


LEGEND

IRS	⅝-INCH IRON ROD SET CAPPED "THAYER ENGINEERING COMPANY"
IRF (1343)	IRON ROD FOUND CAPPED "K.C.C.I. 1343"
APF	ALUMINUM PIPE FOUND
IPF	IRON PIPE FOUND
GIPF	GALVANIZED IRON PIPE FOUND
IRF	IRON ROD FOUND
2090/111	BOOK 2090, PAGE 111, WALDO COUNTY REGISTRY OF DEEDS (FOR REFERENCE ONLY)
R/W	RIGHT-OF-WAY
E/P	EDGE OF PAVEMENT
CMP 22.1	CENTRAL MAINE POWER COMPANY UTILITY POLE NO. 22.1
—OU—	OVERHEAD UTILITIES
W	DRILLED WELL
	STONE WALL
TB	TOP OF BANK
BB	BOTTOM OF BANK

OTES:

) UNDERGROUND UTILITIES HAVE NOT BEEN LOCATED AS PART OF THIS SURVEY.

) THIS SURVEY WAS PERFORMED UNDER SNOW COVERED CONDITIONS WHICH MAY HAVE CONCEALED ELEVANT INFORMATION.

) THE BOUNDARIES OF THE PARCEL OF MAINS AND EVASIUS DESCRIBED IN 3601/58 ARE NOT SHOWN ON HIS PLAN.

) THE BOUNDARIES OF THE PARCEL OF MAINS AND EVASIUS DESCRIBED IN 2933/51, PARCEL ONE, ARE ALLED IN PART TO BE AT RIGHT ANGLES AND PARALLEL TO THE ROAD. INCONSISTENCIES RELATIVE TO 933/51, PARCEL ONE, EXIST WITH THE PARCELS OF MAINS AND EVASIUS DESCRIBED IN 2933/51, PARCEL NO, AND 3601/58.

'LAN REFERENCE:

'LAN OF BOUNDARY SURVEY, PALERMO COMMUNITY FOUNDATION, 22 VETERANS WAY, PALERMO, MAINE", ATED DECEMBER 12, 2011, BY THAYER ENGINEERING COMPANY, INC., FARMINGDALE, MAINE.

PALERMO COMMUNITY FOUNDATION
2090/111

PLAN OF BOUNDARY AGREEMENT LINES
PALERMO COMMUNITY CENTER, VERNICE H. MAINS & MARK J. EVASIUS
TURNER RIDGE ROAD, PALERMO, MAINE

12/12/2011 1" = 40'