


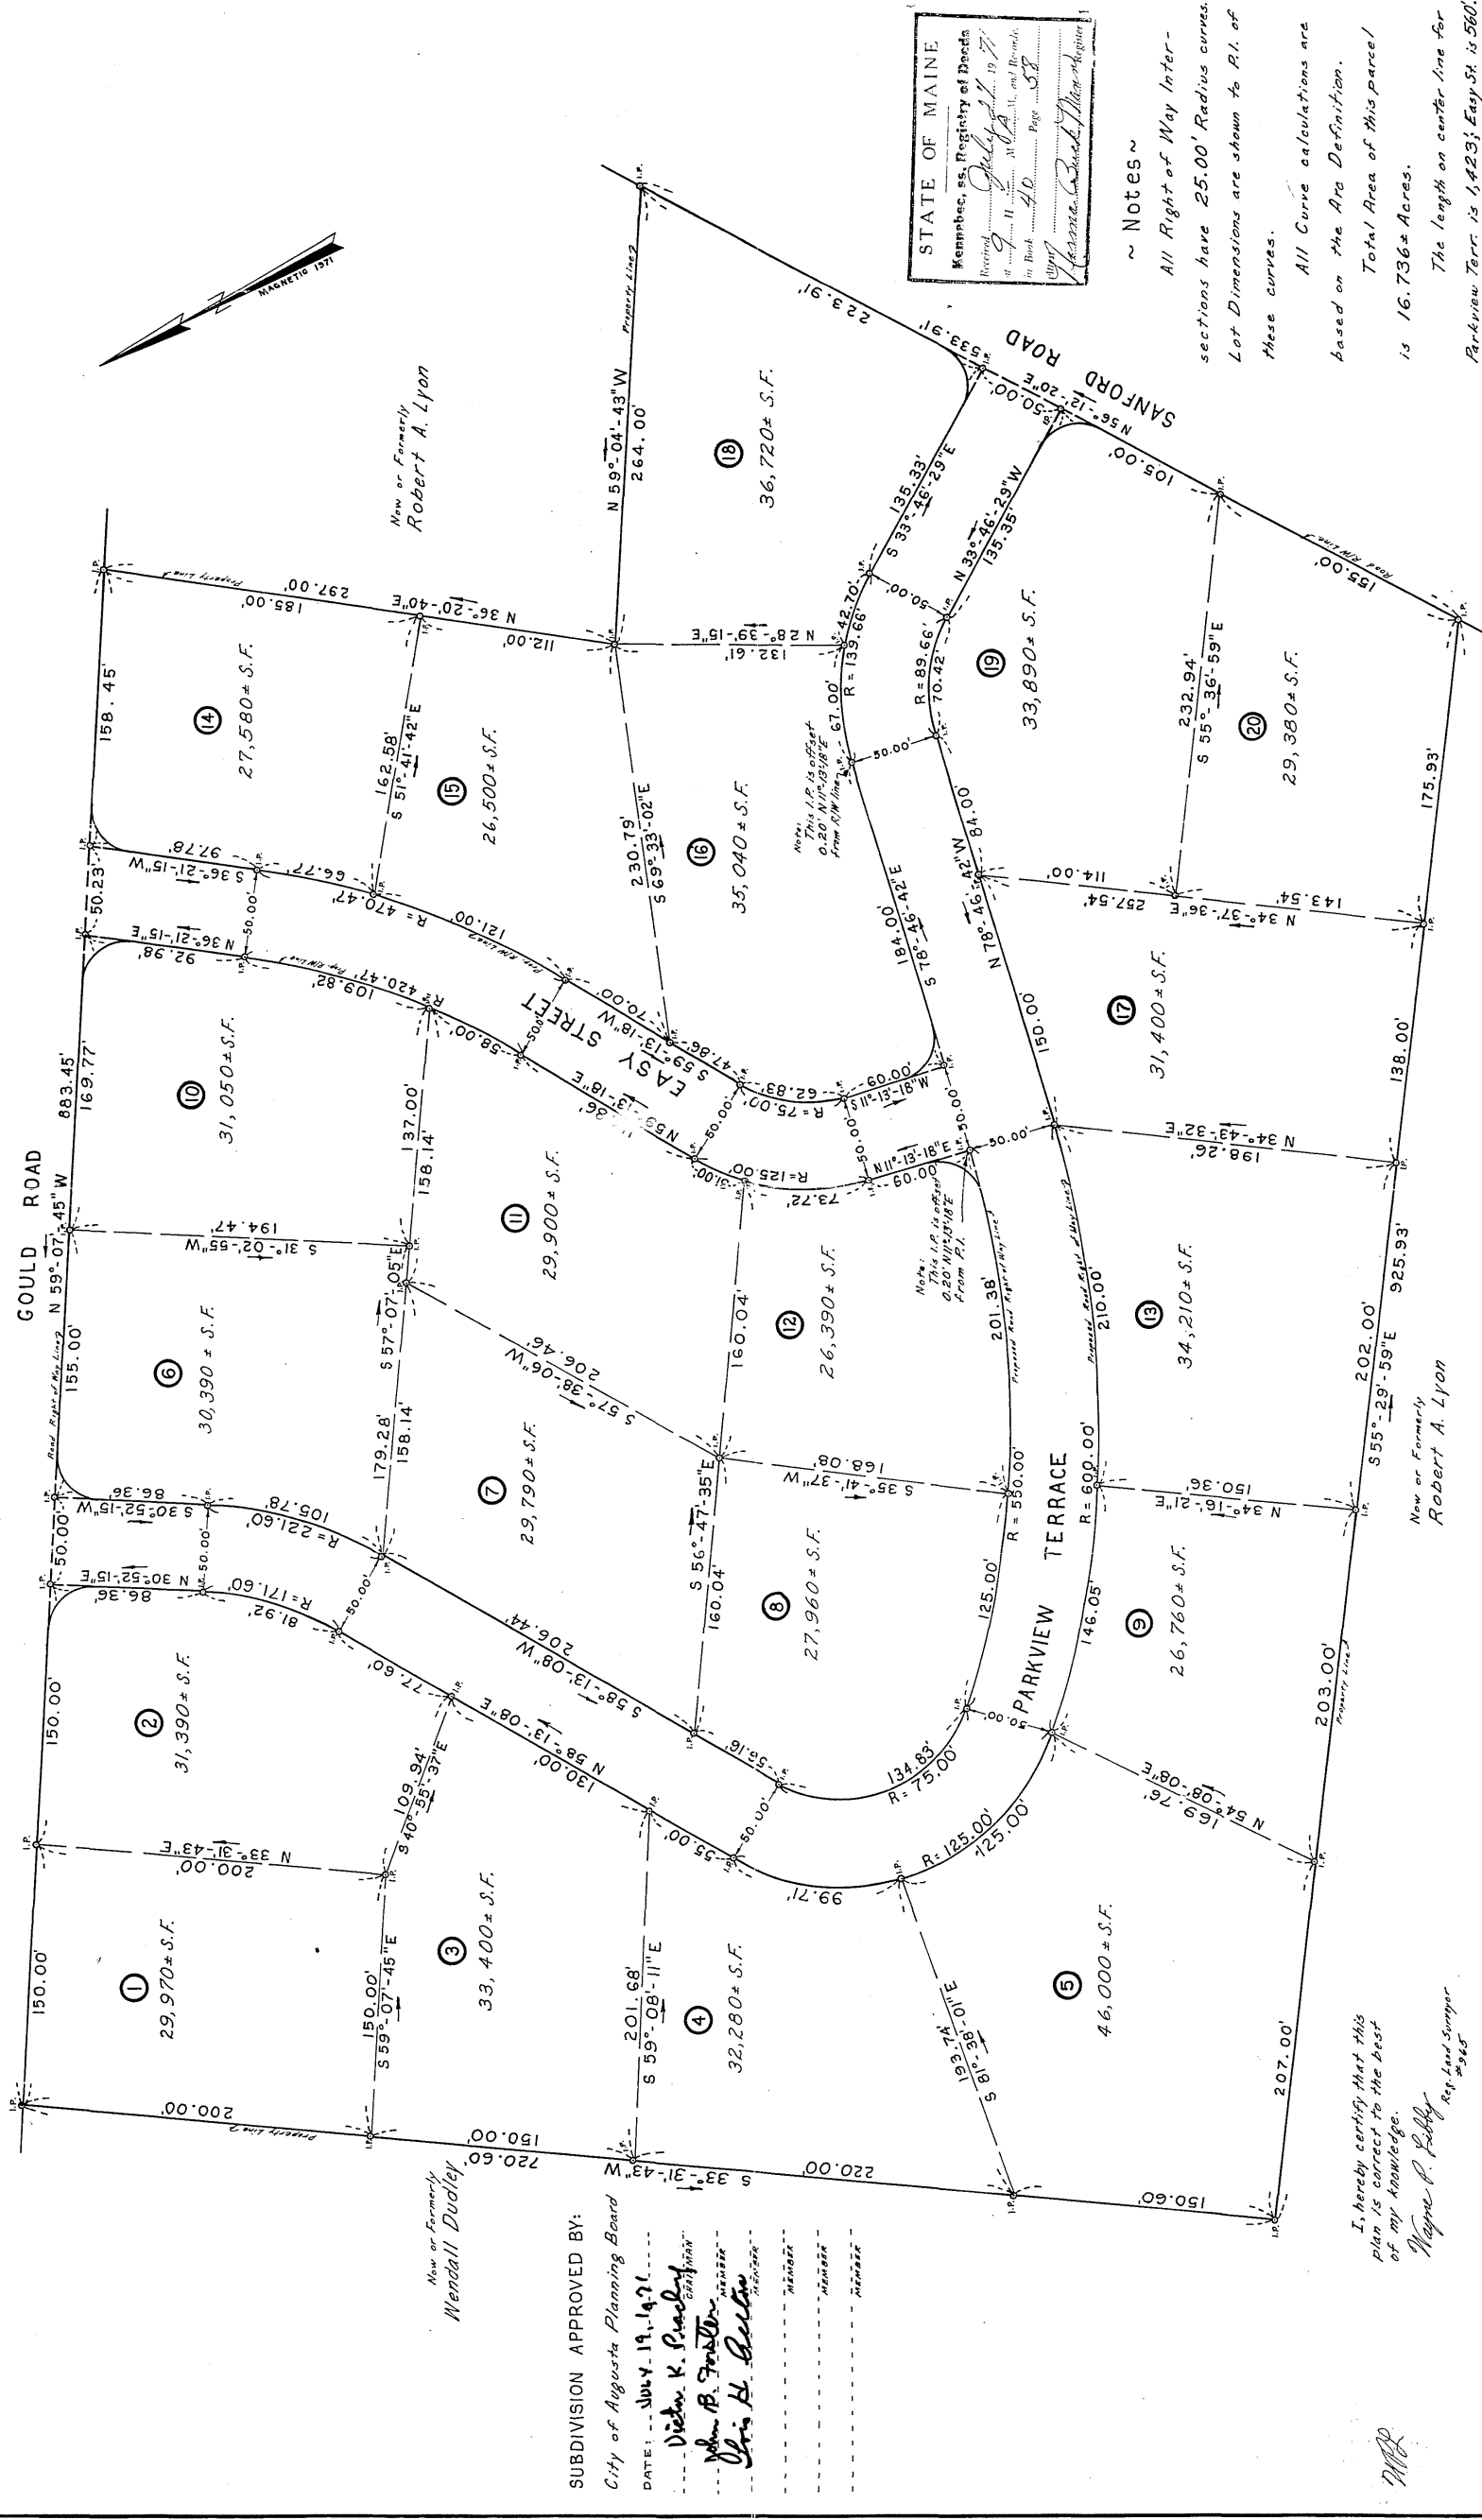

LIBBY CONST. & SURVEYING
RANDOLPH, MAINE
Wayne P. Libby, R.L.S.#965

SCALE: 1" = 50'
DATE: June 28, 1971
SHEET NO. 1 OF 1
RECORD NO. 1
TOPOGRAPHICAL SYMBOLS: 1" = 1" (Scale 1" = 1")

~ Summer Haven Park ~
OWNED BY
WESTVILLE HOMES CORP.

Augusta, Maine

Kennebec County

Dwg. No. 7120D3

STATE OF MAINE
Kennebec, ss. Registry of Deeds
Recorded: 6/28/71, 10:17 AM
in Book 40, Page 588
Witness: Robert A. Lyon

Notes ~
All Right of Way Inter-
sections have 25.00' Radius curves.
Lot Dimensions are shown to A.L. of
these curves.
All Curve calculations are
based on the Aro Definition.
Total Area of this parcel
is 16.736 Acres.
The length on center line for
Parkview Terr is 1,423'; Easy St. is 560'.