


Initial
JBR

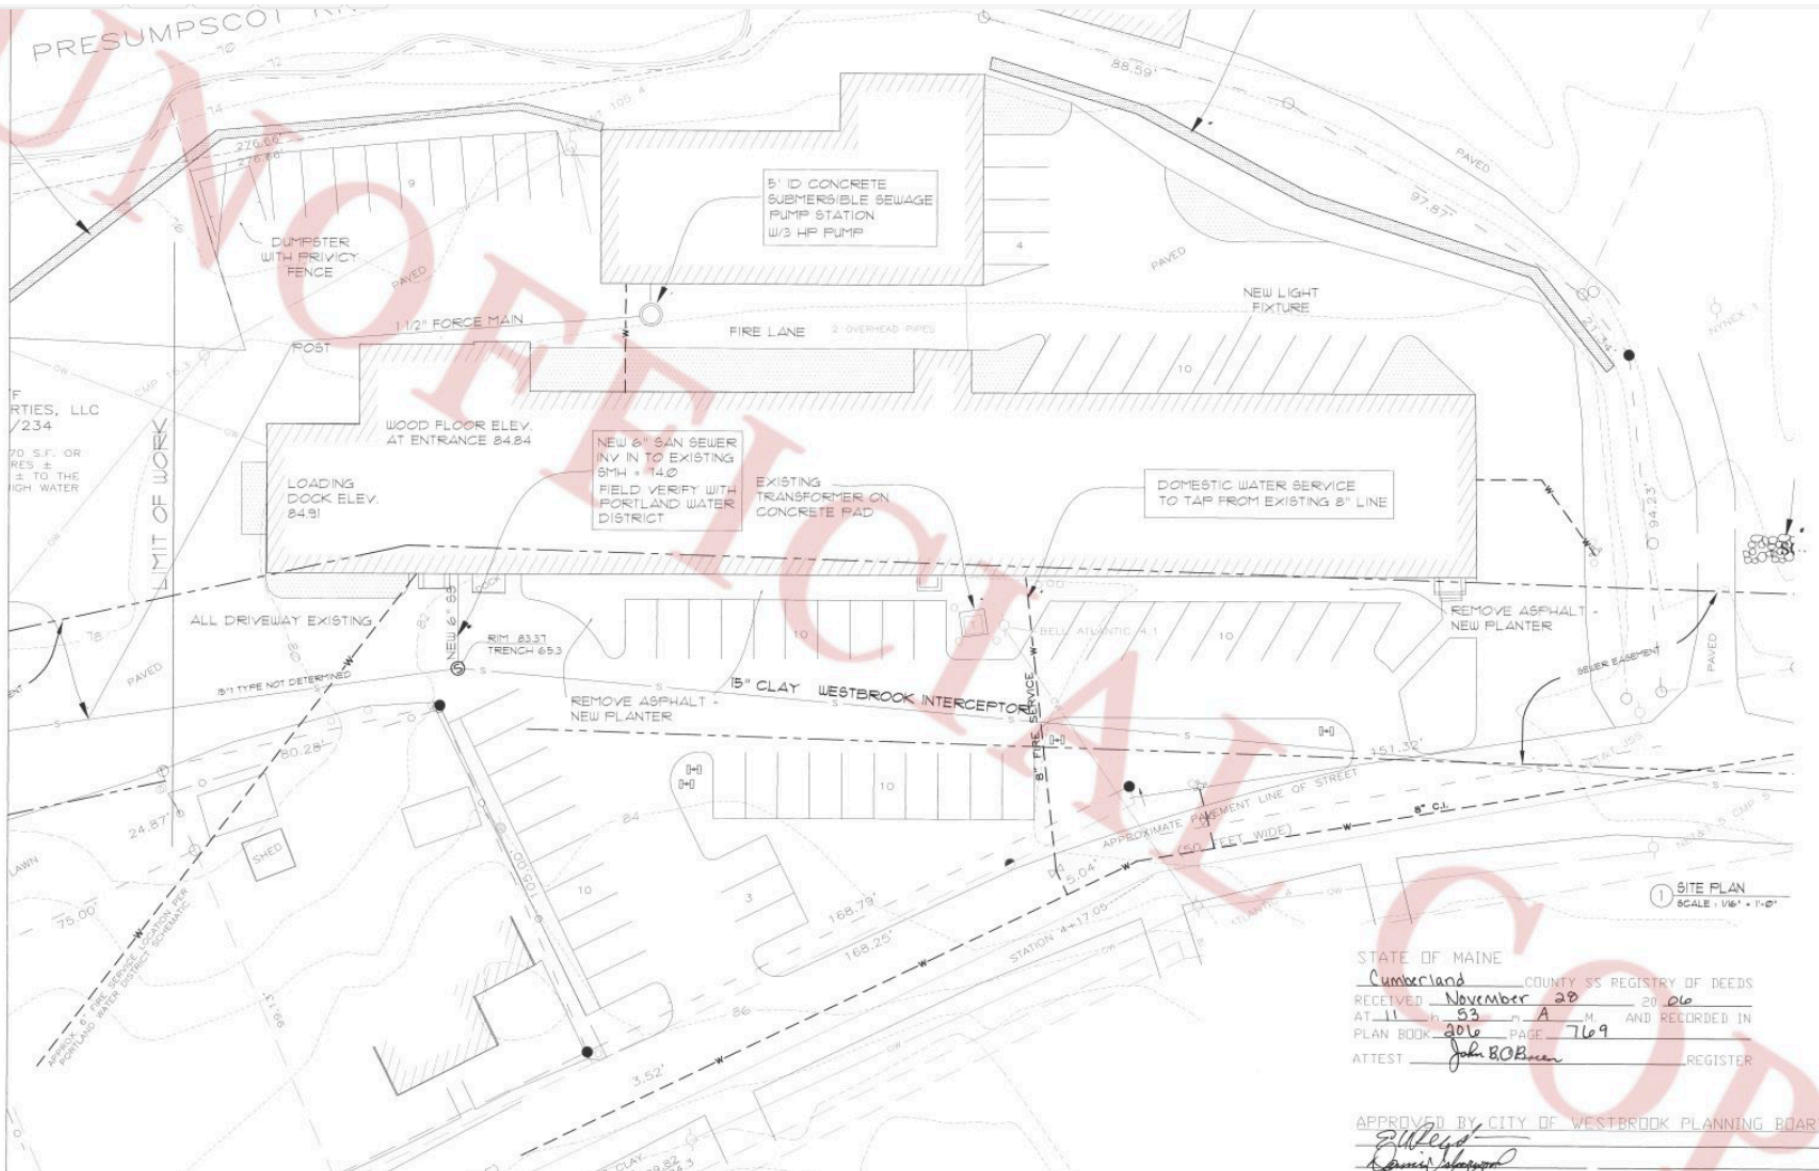

	<p>OWNER:</p> <p>BLUE STAR CORP. PO BOX YARMOUTH ME 04096 (207) 829-5162</p>
<p>ARCHETYPE, P.A. ARCHITECTS</p>	<p>10 Union Wharf Portland, Maine 04101 (207) 772-6622 Fax (207) 772-6056</p>
<p>Date: 4 April 2006 Scale: AS NOTED</p>	<p>Project: RIVERFRONT LOFTS LINCOLN STREET WESTBROOK, MAINE</p>