NOTES:

APPROVAL IS SUBJECT TO JEFFERSON PLANNING BOARD SUBDIVISION RESTRICTIONS RECORDED IN LINCOLN COUNTY REGISTRY OF DEEDS IN BOOK 790 PAGE 269.

THERE SHALL BE NO FURTHER DIVISION OF THE LOTS DELINEATED HEREIN WITHOUT FURTHER PLANNING BOARD APPROVAL.

• DENOTES IRON PINS

THE GATES SUBDIVISION

LEGEND:

- ● NEW IRON PIPES
- ○ EXISTING IRON PIPES
- COMMON USE AREA
- † CEMETERY
- STONE WALL

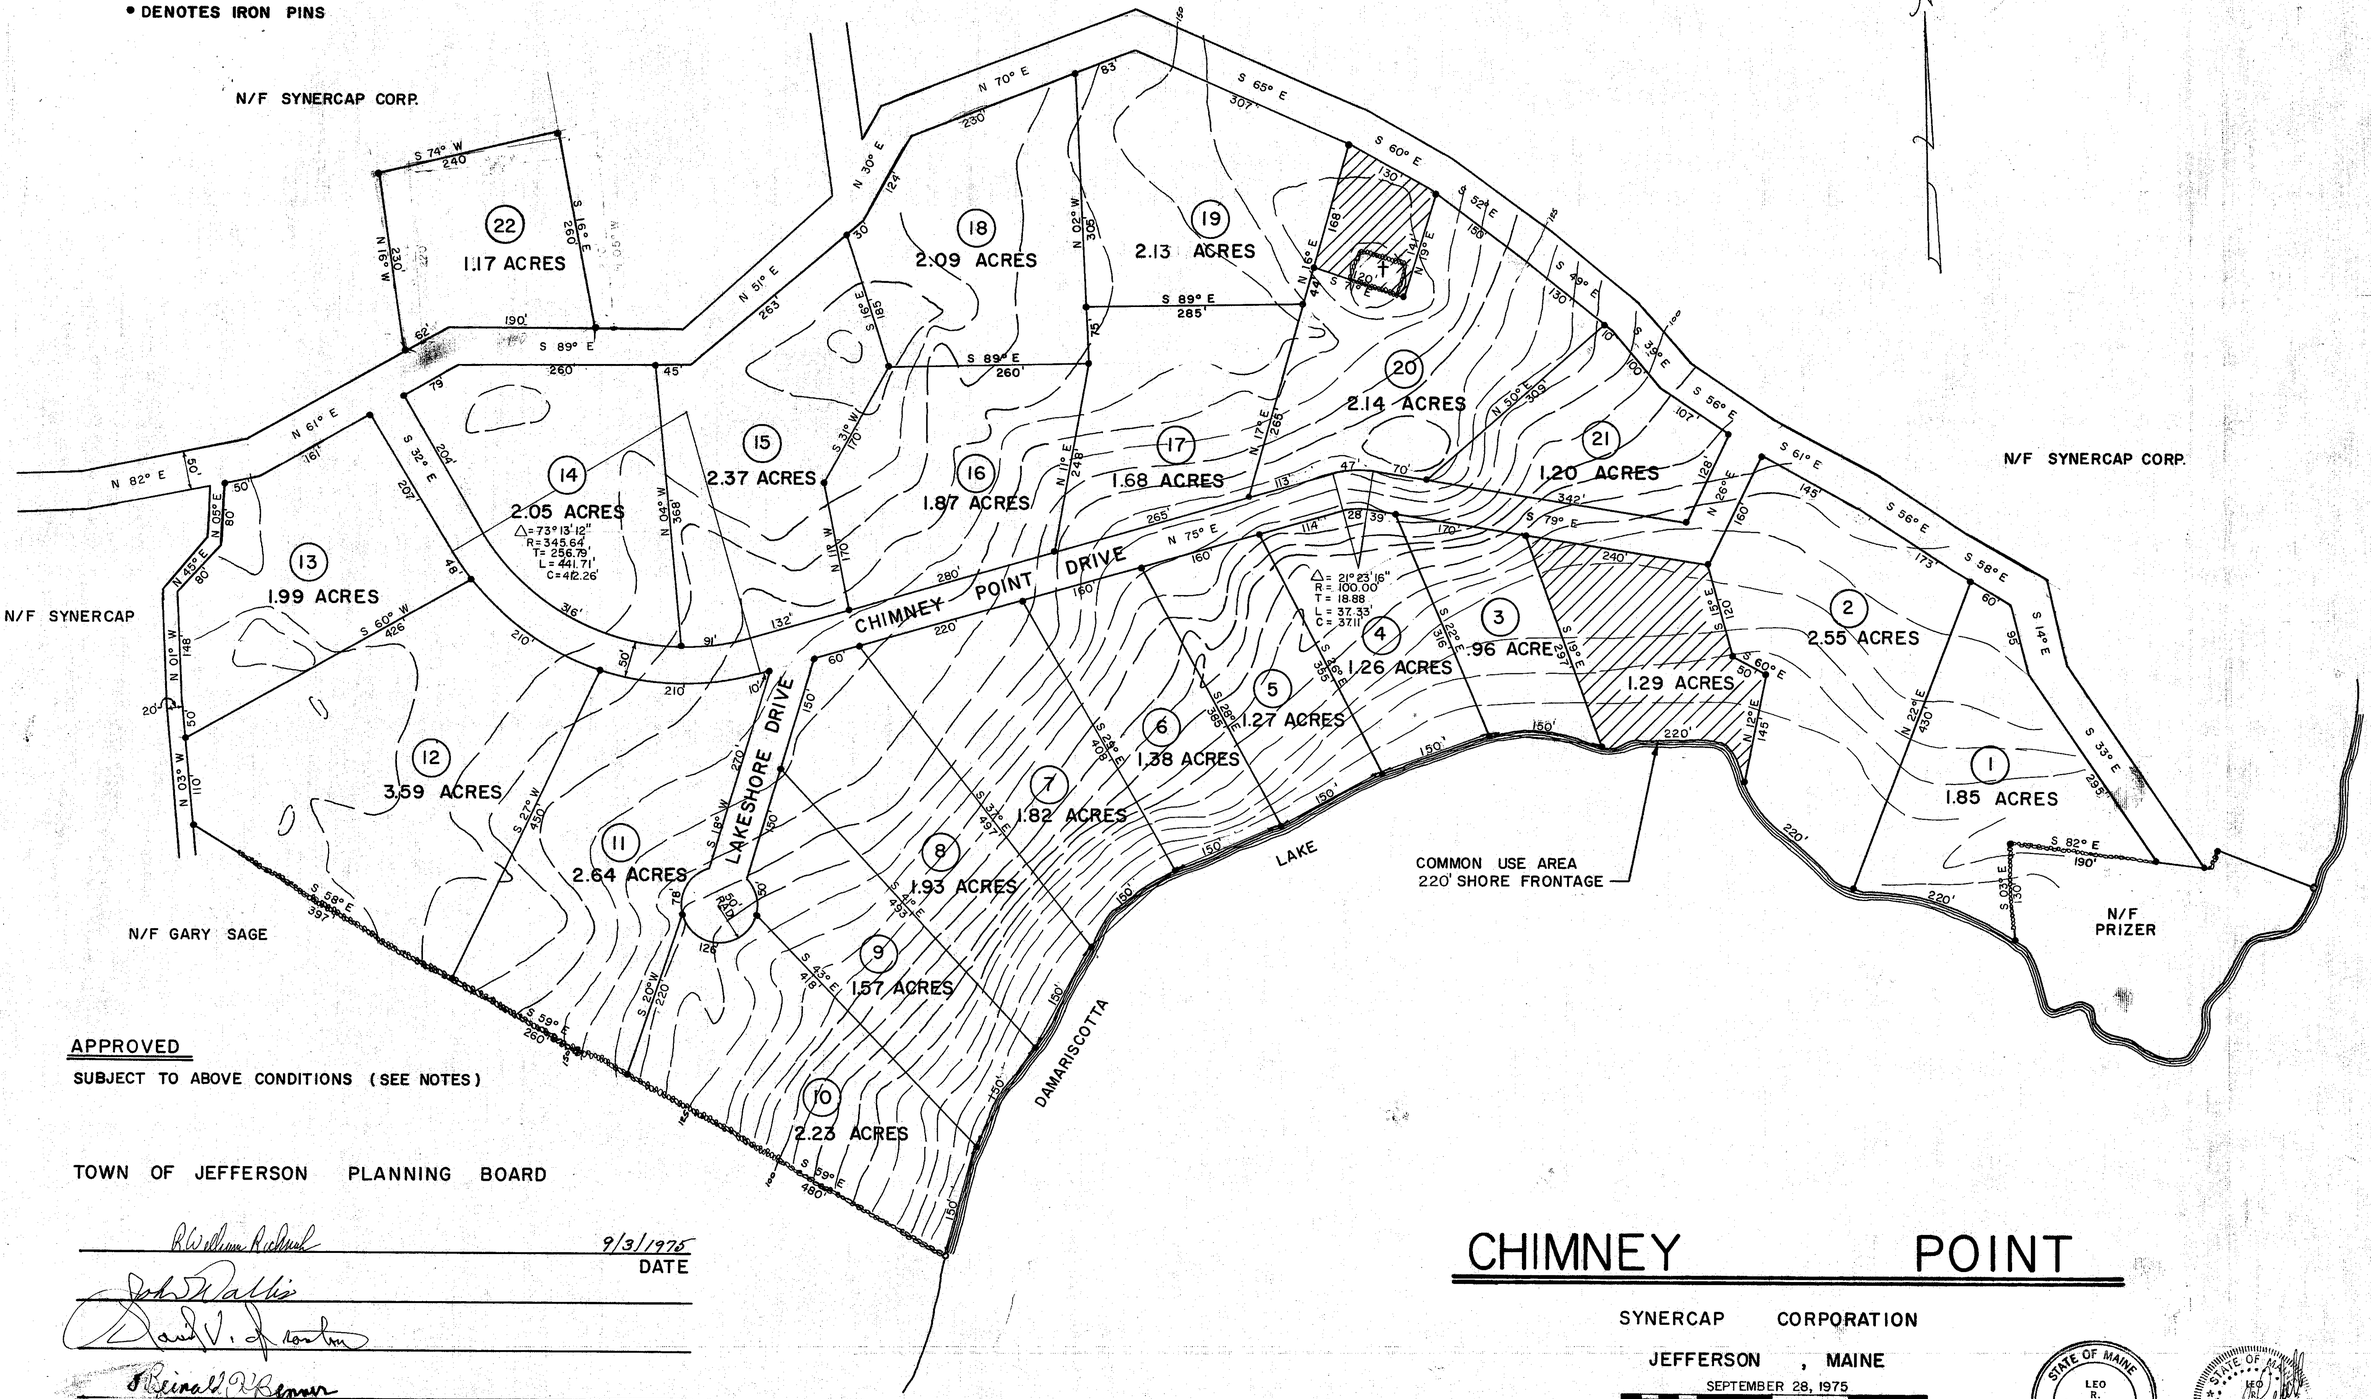

APPROVED

SUBJECT TO ABOVE CONDITIONS (SEE NOTES)

TOWN OF JEFFERSON PLANNING BOARD

R. William Richards 9/3/1975
DATE

John Wallis

David V. Jacobson

Reinald F. Benner

CHIMNEY POINT

SYNERCAP CORPORATION

JEFFERSON, MAINE

SEPTEMBER 28, 1975

100 75 50 25 0 100 200 300

ALIBERTI, LAROCHELLE & HODSON
ENGINEERING CORP. INC.
LEWISTON, MAINE

State of Maine
LINCOLN, ss Registry of Deeds
Received September 4, 1975
at 2 H. 50 M. P M., and
recorded in Book 23 Page 25
ATTEST: Elinor M. Lewis, Deputy Register

STATE OF MAINE LEO R. LAROCHELLE 2550 REGISTERED PROFESSIONAL ENGINEER

STATE OF MAINE LEO R. LAROCHELLE 1963 REGISTERED LAND SURVEYOR