


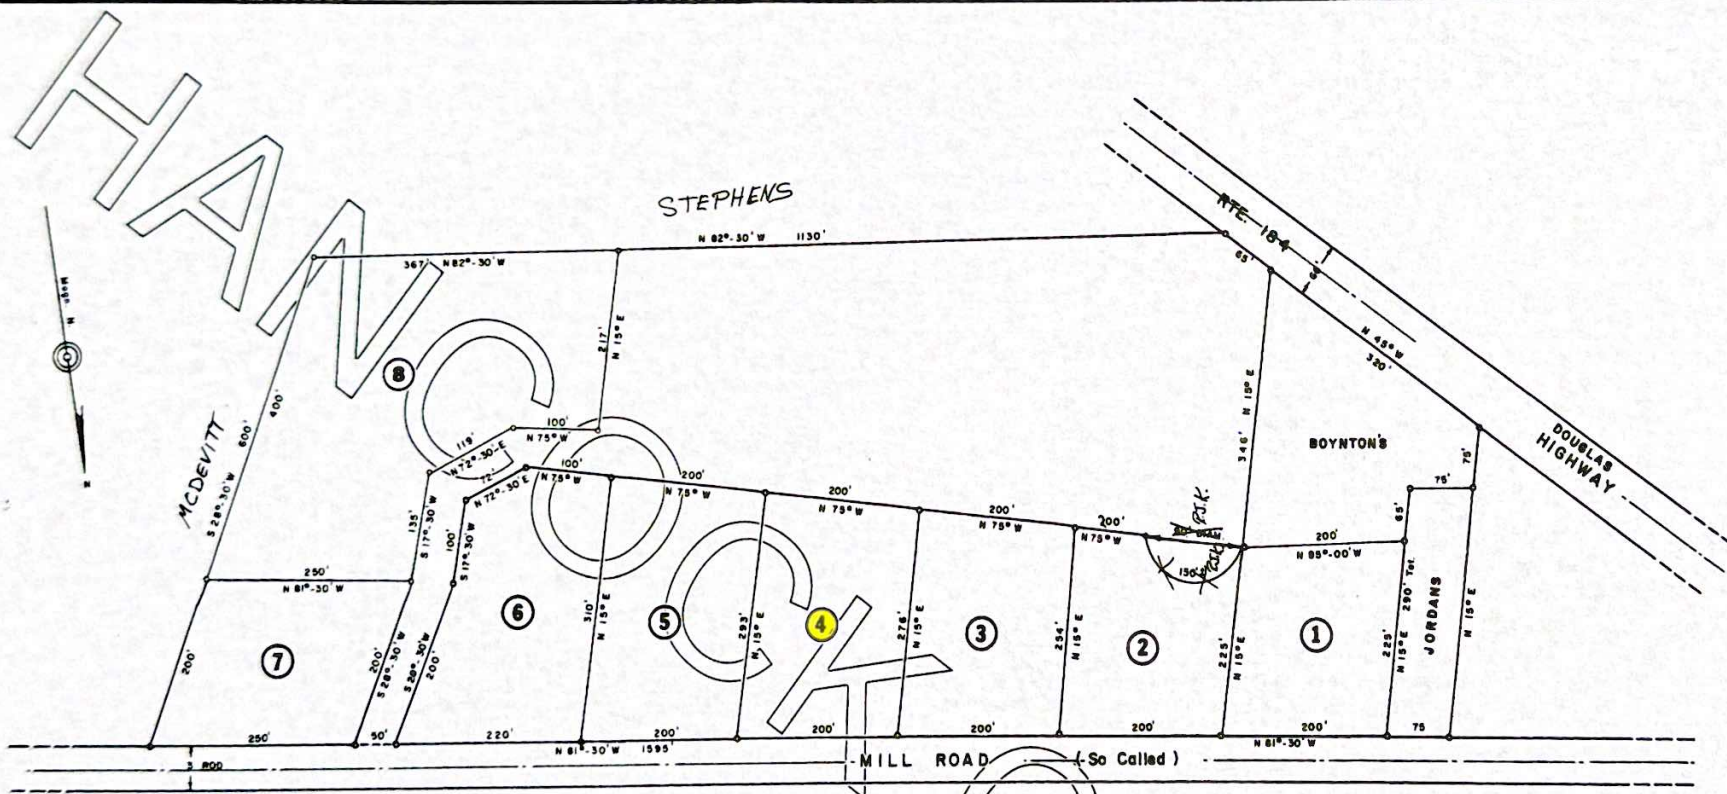

THIS SUBDIVISION MEETS THE REQUIREMENTS OF M.R.S. TITLE 30, SECTIONS 4956 PARAGRAPH 5, -A THRU L, AND HAS BEEN REVIEWED AND APPROVED BY THE PLANNING BOARD OF THE TOWN OF LAMOINE, MAINE.

DATE: September 9, 1980

George W. Conary
R. J. King, Inc.
James A. Fowler

or Road must be built in accordance with Section 11 of the Subdivision Ordinance of the Town of Lamoine.

KING ACRES SUBDIVISION No. 2

LAMOINE

HANCOCK COUNTY, MAINE

PROPERTY OF R.-J. KING, INC.

SCALE 1"=100'

SURVEYED BY GEORGE W. CONARY: 1980

George W. Conary

NOTE: ALL CORNERS HAVE IRON RODS. Date: 1980 GEO. W. CONARY



STATE OF MAINE
 HANCOCK COUNTY REGISTRY OF DEEDS
 RECEIVED Sept 11, 1980
 AT 2:12 P.M. AND RECORDED
 FILE 17 NO. 27
Robert Benard
 REGISTER

17-27