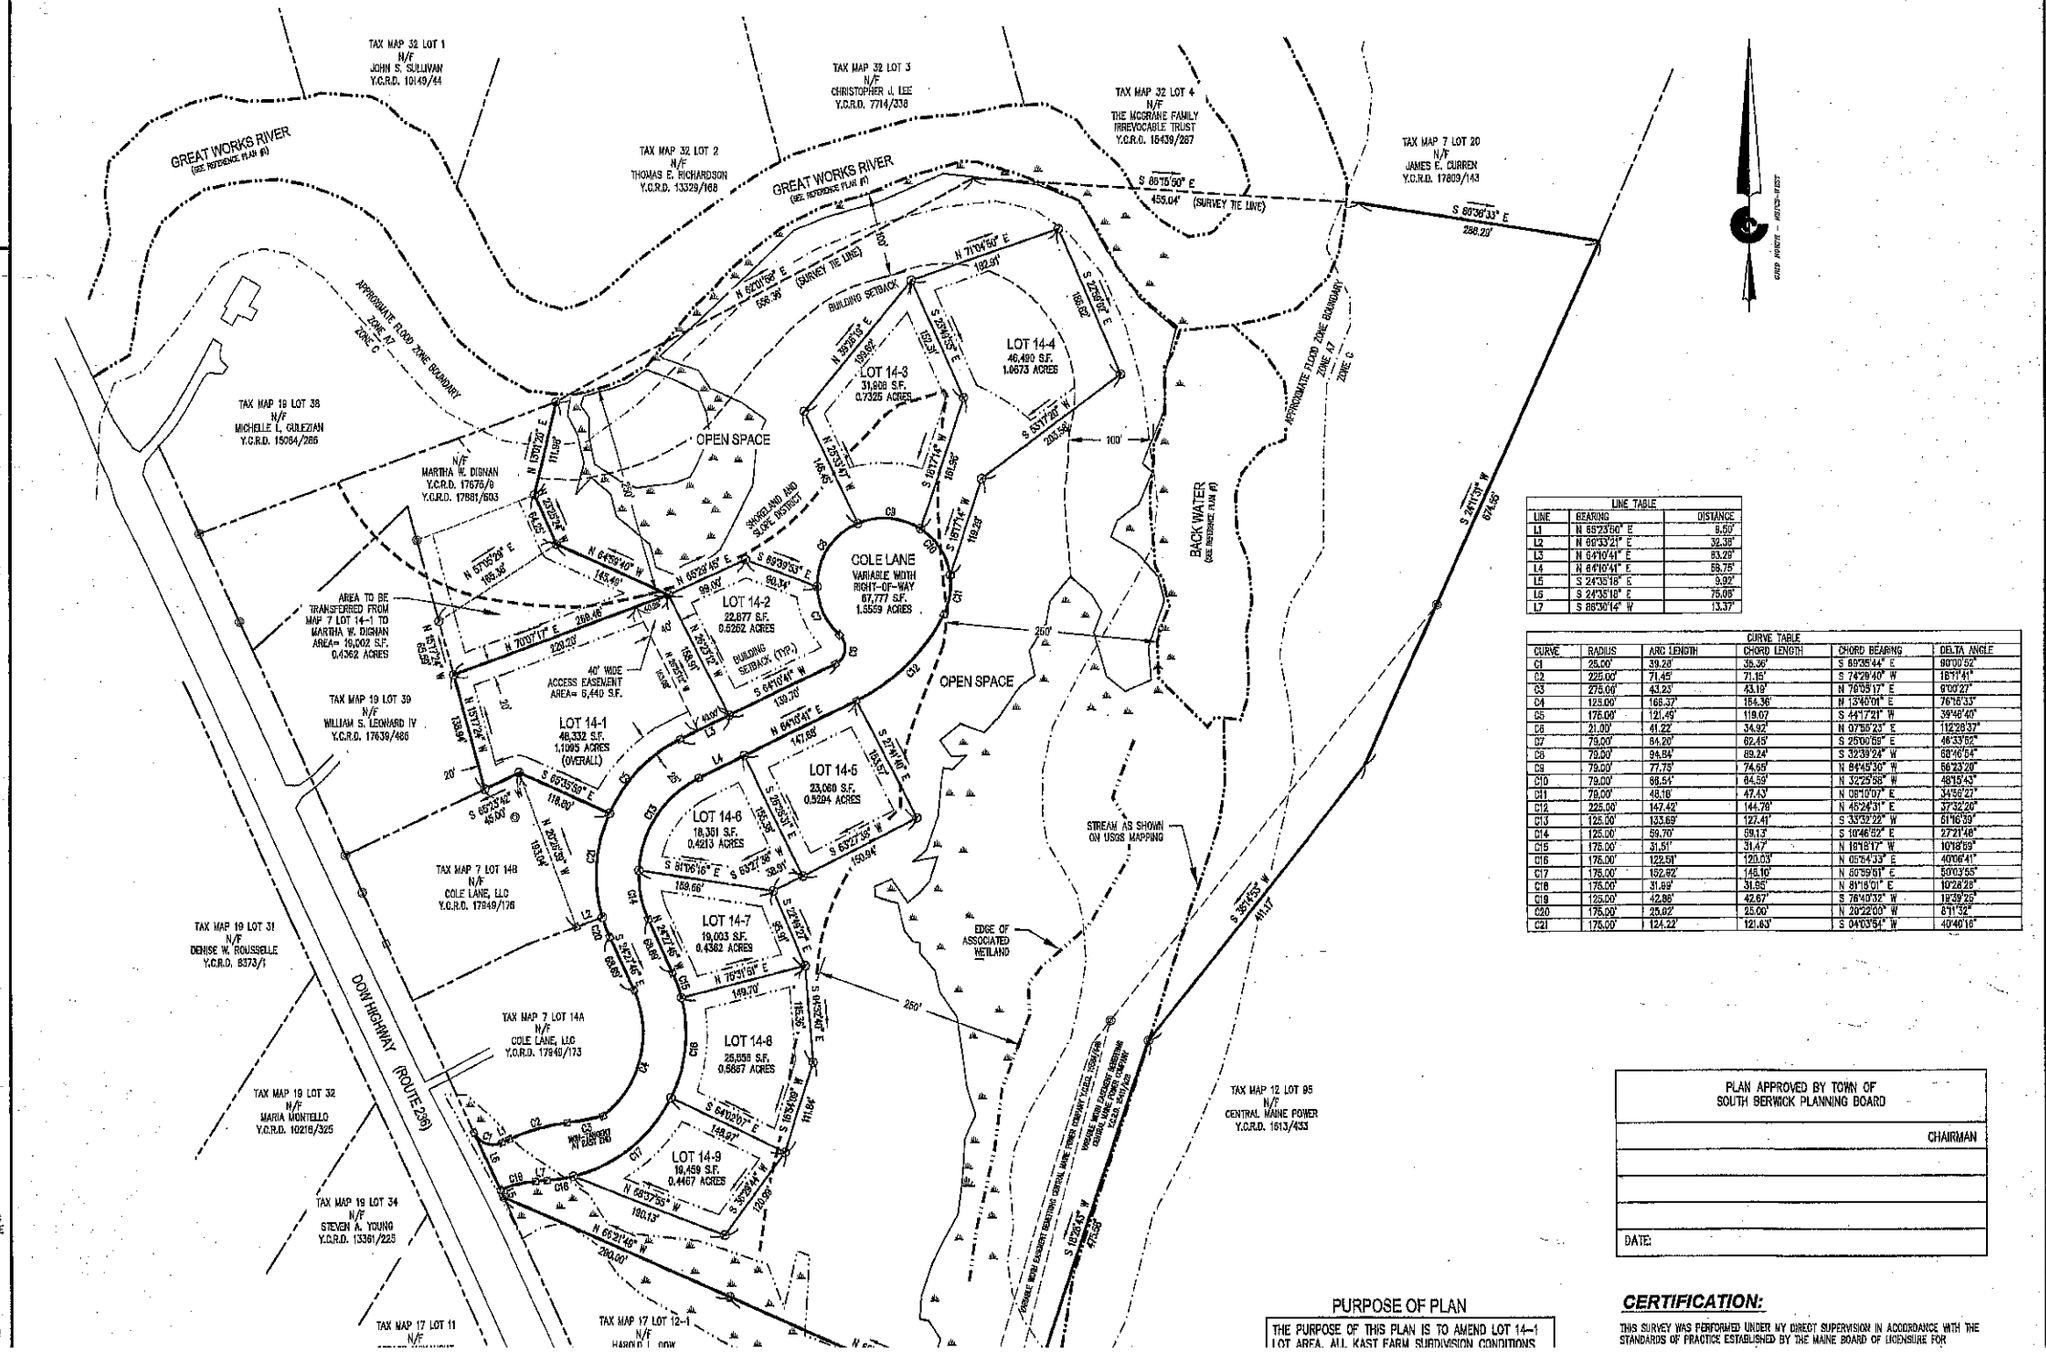

LINE TABLE		
LINE	BEARING	DISTANCE
L1	N 85°25'50" E	6.50'
L2	N 66°33'21" E	36.38'
L3	N 64°10'41" E	63.29'
L4	N 64°10'41" E	59.75'
L5	S 24°35'18" E	9.92'
L6	S 24°35'18" E	75.05'
L7	S 86°30'14" W	13.37'

CURVE TABLE					
CURVE	RADIUS	ARC LENGTH	CHORD LENGTH	CHORD BEARING	DELTA ANGLE
C1	25.00'	39.26'	35.36'	S 69°35'44" E	90°00'02"
C2	225.00'	71.45'	71.15'	S 74°29'40" W	18°11'41"
C3	275.00'	43.23'	43.19'	N 76°05'17" E	9°00'27"
C4	125.00'	168.37'	154.36'	N 13°40'01" E	76°16'33"
C5	175.00'	121.49'	119.07	S 44°17'21" W	39°46'40"
C6	21.00'	41.22'	34.92'	N 07°55'23" E	112°28'37"
C7	79.00'	84.20'	80.45'	S 25°00'59" E	46°33'02"
C8	79.00'	94.84'	89.24'	S 32°39'24" W	68°46'04"
C9	79.00'	77.75'	74.69'	N 84°45'30" W	56°23'28"
C10	79.00'	66.51'	64.59'	N 32°25'58" W	48°15'43"
C11	79.00'	48.18'	47.43'	N 08°10'07" E	34°56'27"
C12	225.00'	147.42'	144.76'	N 45°24'31" E	37°32'20"
C13	125.00'	133.69'	127.41'	S 33°52'22" W	61°16'39"
C14	125.00'	59.70'	59.13'	S 10°46'52" E	27°21'46"
C15	175.00'	31.51'	31.47'	N 18°18'17" W	10°18'69"
C16	175.00'	122.59'	120.03'	N 05°54'33" E	40°06'41"
C17	175.00'	152.92'	148.16'	N 50°59'51" E	50°03'55"
C18	175.00'	31.99'	31.95'	N 81°18'01" E	10°28'28"
C19	125.00'	42.86'	42.67'	S 76°40'32" W	19°39'26"
C20	175.00'	25.02'	25.00'	N 20°22'00" W	8°11'32"
C21	175.00'	124.22'	121.63'	S 04°03'54" W	40°40'16"

PLAN APPROVED BY TOWN OF
SOUTH BERWICK PLANNING BOARD

CHAIRMAN

DATE:

PURPOSE OF PLAN

THE PURPOSE OF THIS PLAN IS TO AMEND LOT 14-1 LOT AREA, ALL KAST FARM SUBDIVISION CONDITIONS

CERTIFICATION:

THIS SURVEY WAS PERFORMED UNDER MY DIRECT SUPERVISION IN ACCORDANCE WITH THE STANDARDS OF PRACTICE ESTABLISHED BY THE MAINE BOARD OF LICENSURE FOR

© CIVIL CONSULTANTS
CIVIL CONSULTANTS
Engineers
Planners
Surveyors
P.O. Box 100
South Berwick
Maine
03908
207-384-3560
www.civcon.com

NO.	REVISIONS	INT.	DATE
1			

KAST FARM SUBDIVISION
TAX MAP 7 LOT 14
DOW HIGHWAY (ROUTE 236)
SOUTH BERWICK, MAINE

PREPARED FOR:
COLE LANE, LLC C/O WILLIAM DIGNAN
27 PEPPERELL WAY YORK, MAINE 03909

CLIENT ADDRESS: