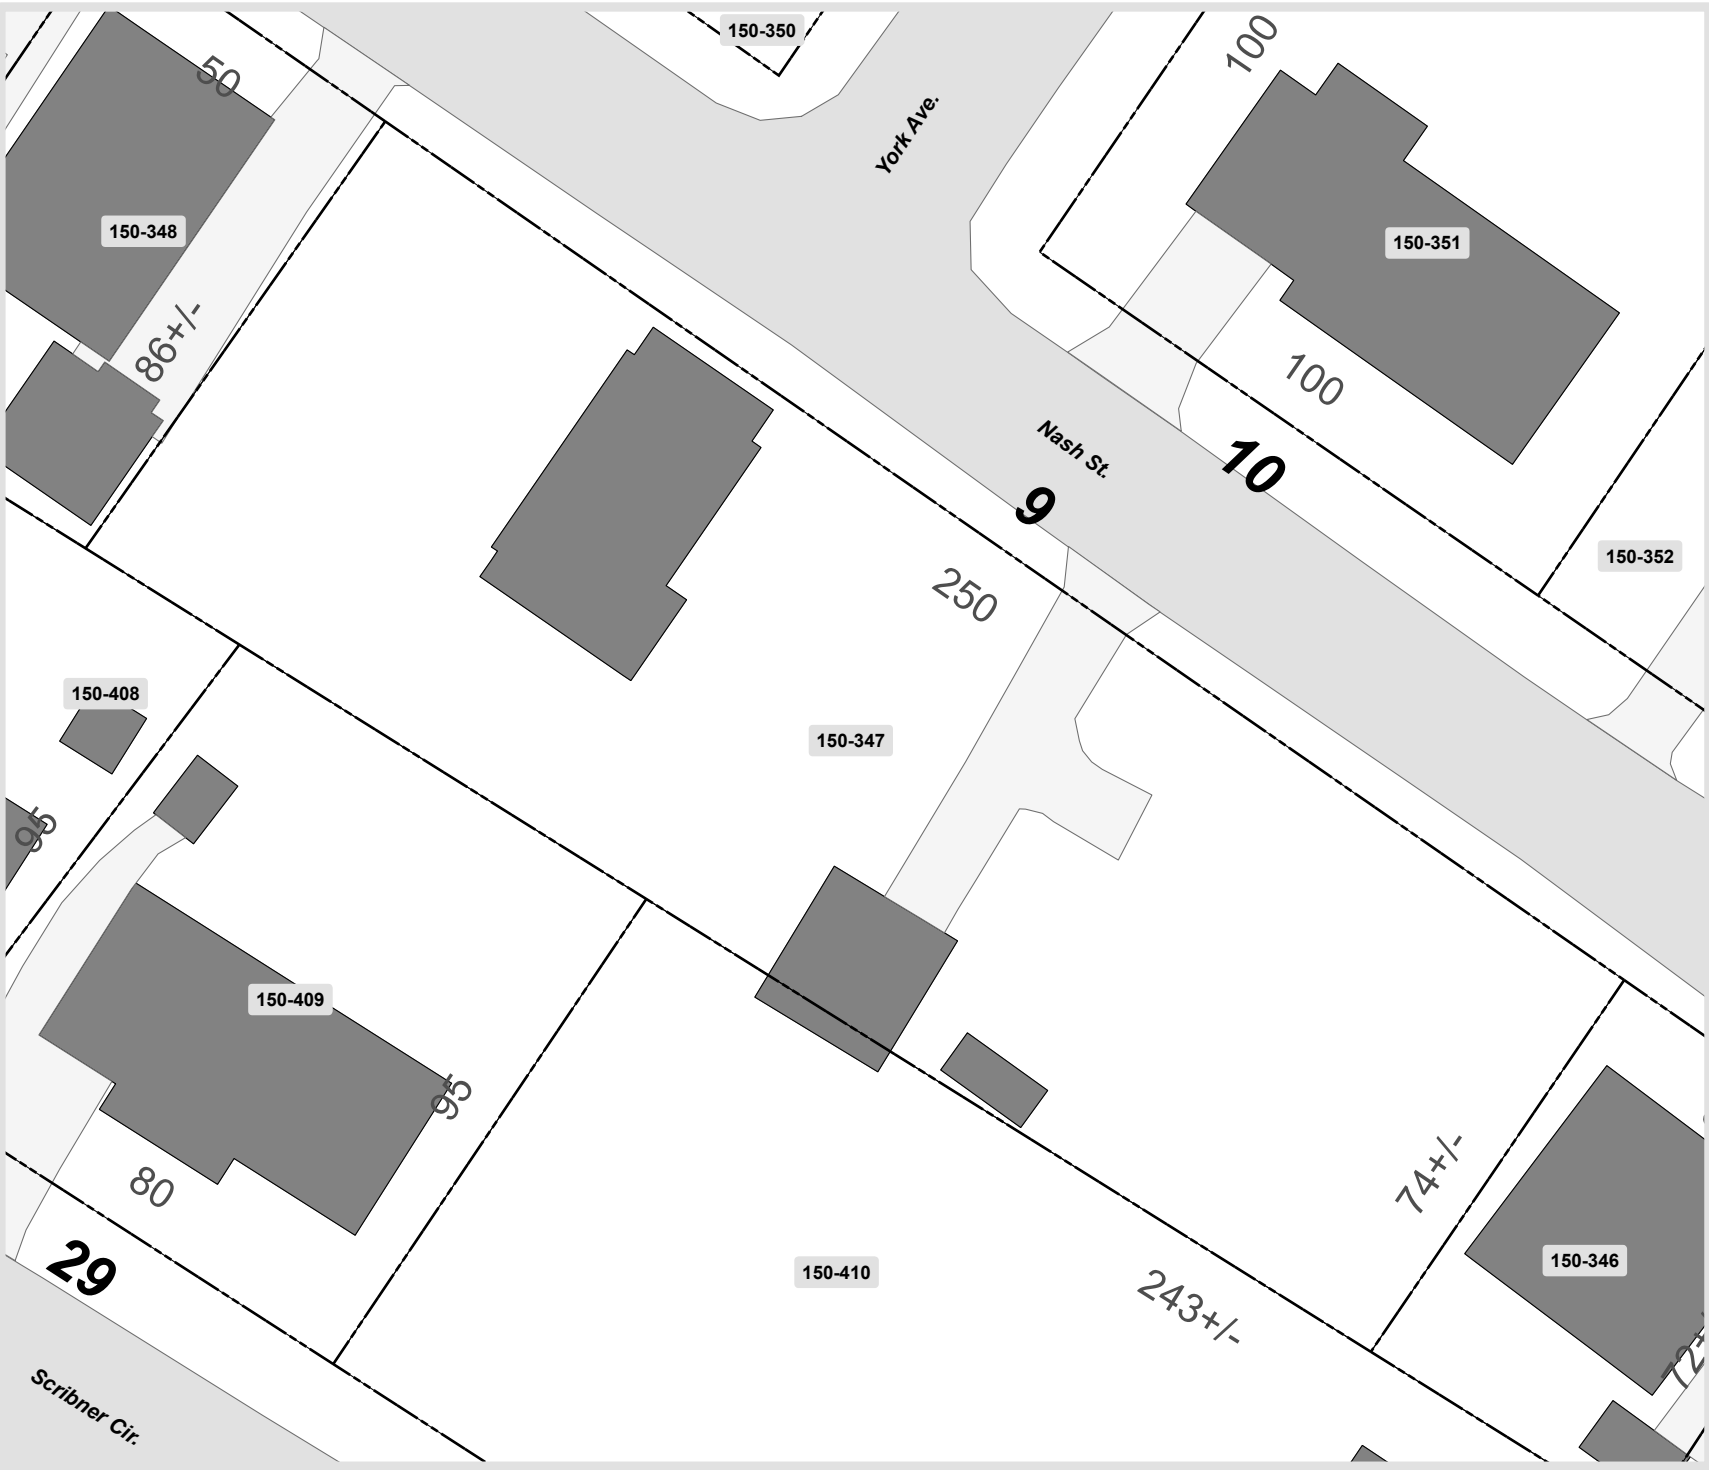

LEWISTON
Maine

N
W E
S

Scale 1" = 32'

Legend

- Parcel Line
- Other ROW
- Easement
- Mobile Home Lot
- 22 — Street Address
- 123-45 — Subject Map and Lot
- 100.00 — *Lot Line Dimension From Deed or Plat Map

This Map is provided by the City of Lewiston, Maine for general reference and tax assessment purposes.

The City of Lewiston makes no warranty of the accuracy of this map. Field verification is required.

This map is not intended to replace a legal boundary survey. Inclusion, omission, or placement of; dimensions, lot lines, easements, right-of way, are not indicative of a legal representation on any given property.

Do not use for description delineation, or transfer of land.

Parcel ID

RE00004711

9 NASH ST

Map/Lot 150-347

2026 Tax Commitment

City of Lewiston
Assessing Dept.
27 Pine Street
Lewiston Maine 04240
(207) 513-3122

7/17/2025