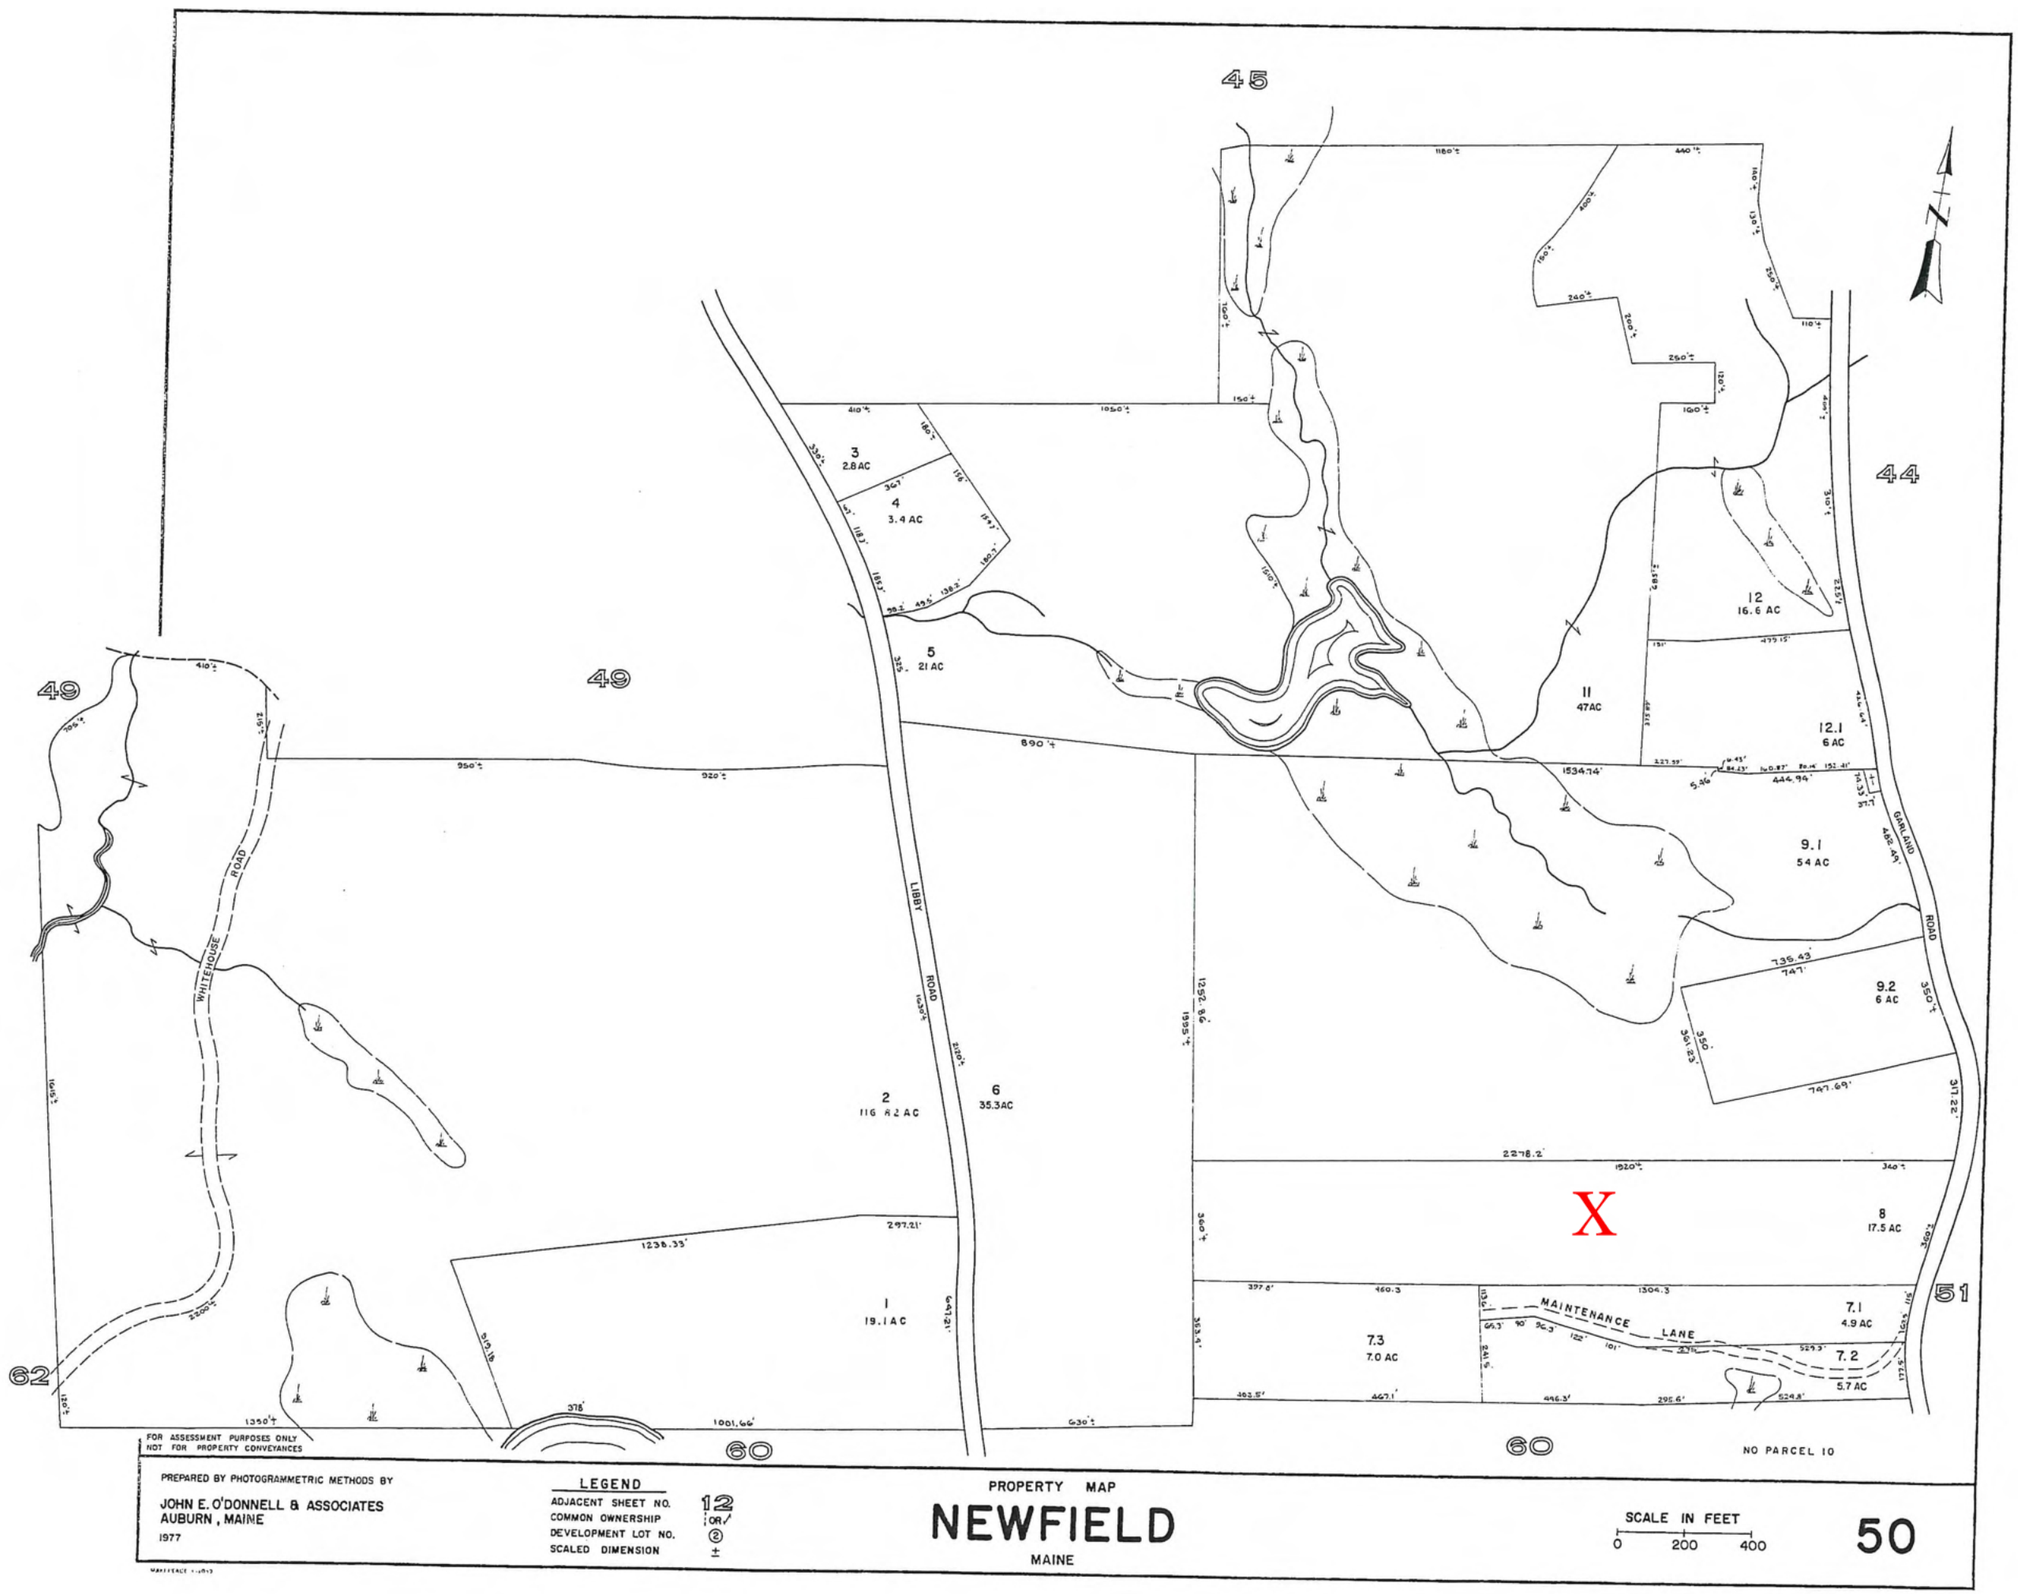
45
44
49
49
62
60
60
51
N
WHITEHOUSE ROAD
LIBBY ROAD
GARLAND ROAD
MAINTENANCE LANE
3
2.8 AC
4
3.4 AC
5
21 AC
2
116.82 AC
6
35.3 AC
1
19.1 AC
12
16.6 AC
11
47 AC
12.1
6 AC
9.1
54 AC
9.2
6 AC
X
8
17.5 AC
7.3
7.0 AC
7.1
4.9 AC
7.2
5.7 AC
NO PARCEL 10
FOR ASSESSMENT PURPOSES ONLY
NOT FOR PROPERTY CONVEYANCES
PREPARED BY PHOTOGRAMMETRIC METHODS BY
JOHN E. O'DONNELL & ASSOCIATES
AUBURN, MAINE
1977
LEGEND
ADJACENT SHEET NO. 12
COMMON OWNERSHIP OR 2
DEVELOPMENT LOT NO. (2)
SCALED DIMENSION ±
PROPERTY MAP
NEWFIELD
MAINE
SCALE IN FEET
0 200 400
50