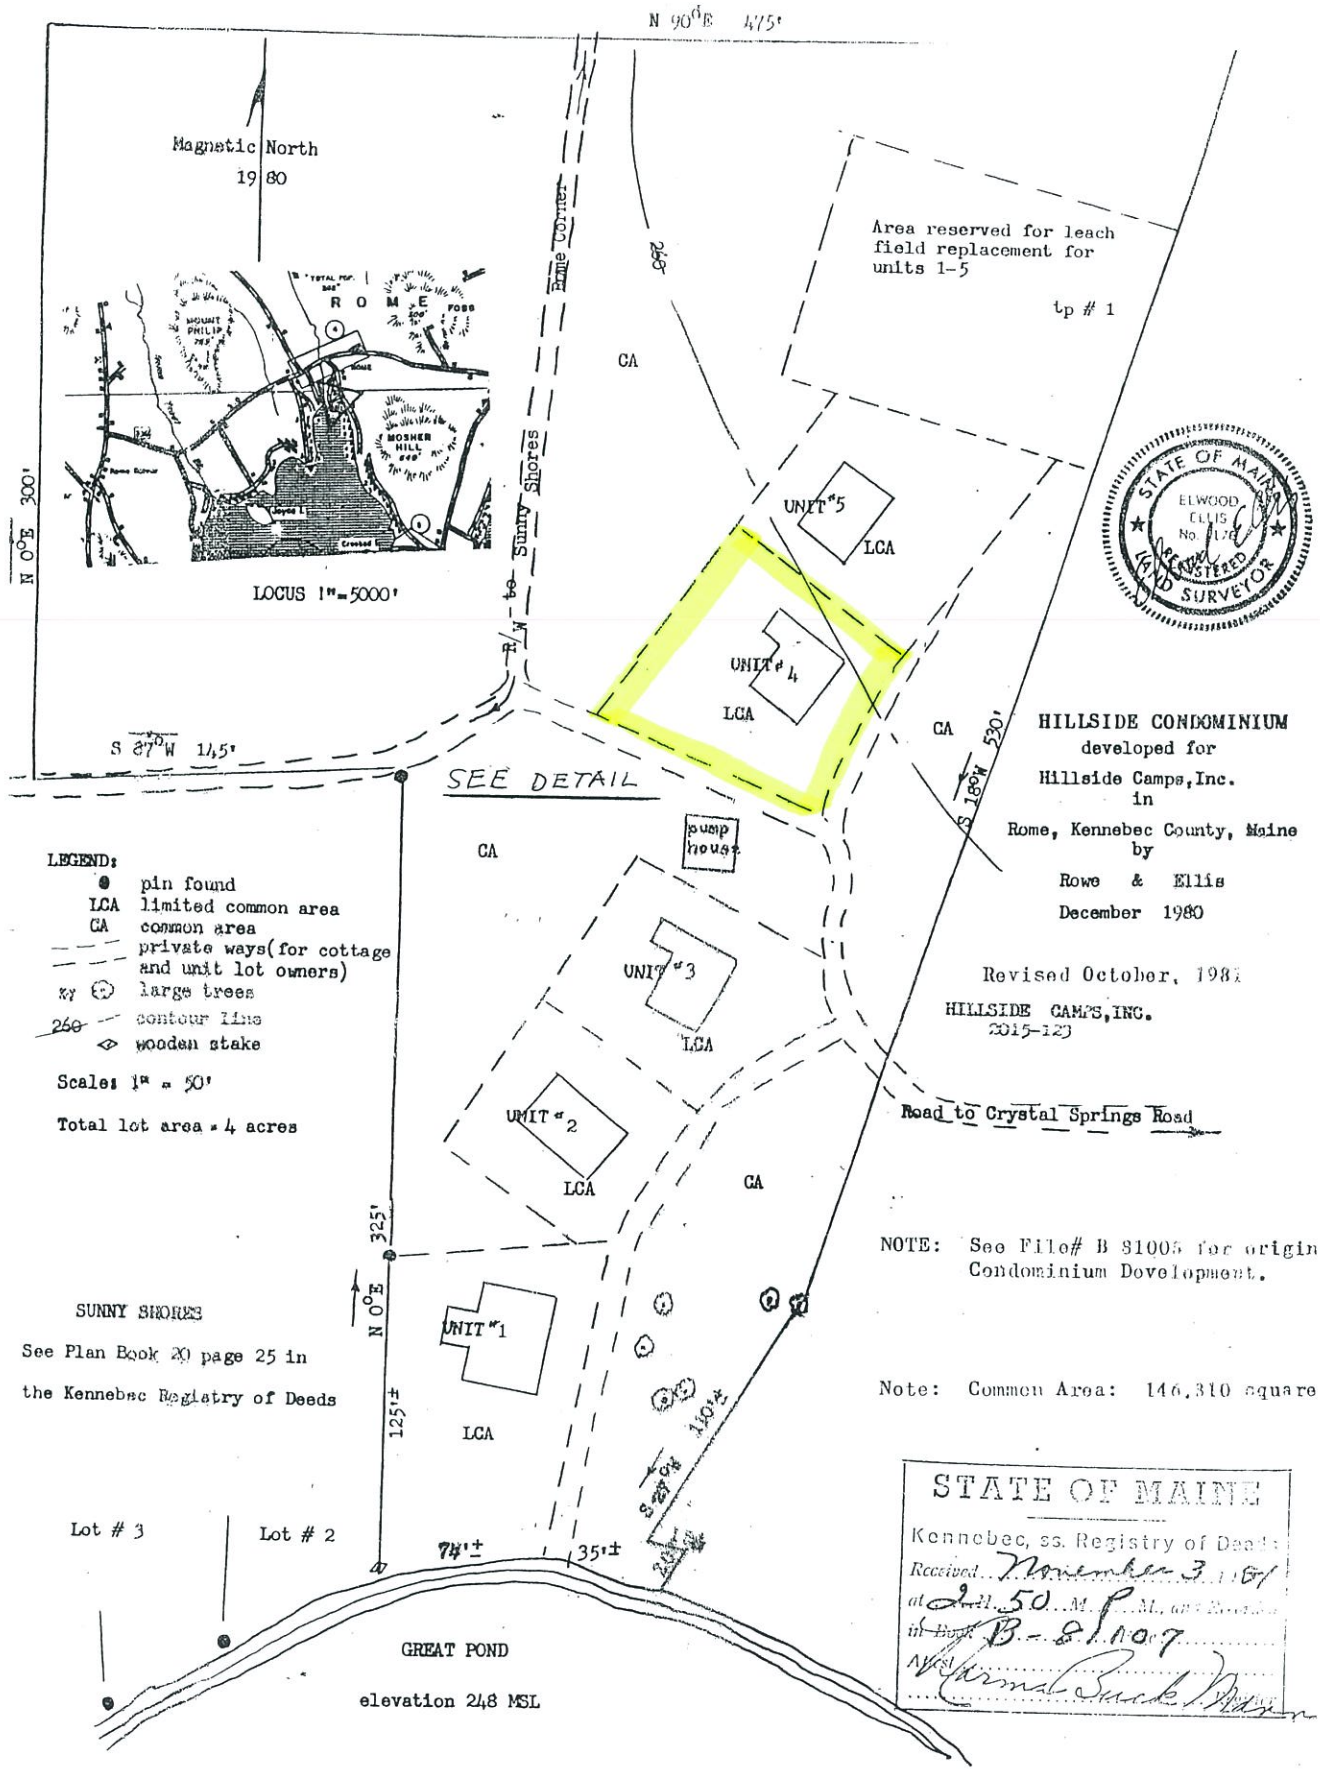

HILLSIDE CONDOMINIUM
developed for
Hillside Camps, Inc.
in
Rome, Kennebec County, Maine
by
Rowe & Ellis
December 1980

Revised October, 1981

HILLSIDE CAMPS, INC.
2015-123

Road to Crystal Springs Road

LEGEND:
- ● pin found
- LCA limited common area
- CA common area
- private ways (for cottage and unit lot owners)
- large trees
- 260 contour line
- wooden stake

Scale: 1" = 50'

Total lot area = 4 acres

NOTE: See File# B 81005 for origin Condominium Development.

SUNNY SHORES

See Plan Book 20 page 25 in the Kennebec Registry of Deeds

Note: Common Area: 146,310 square

STATE OF MAINE
Kennebec, ss. Registry of Deeds
Received November 3 1981
at 2 H. 50 M. P. M., and Recorded
in Book B-81007
Attest Carmel Buck Register