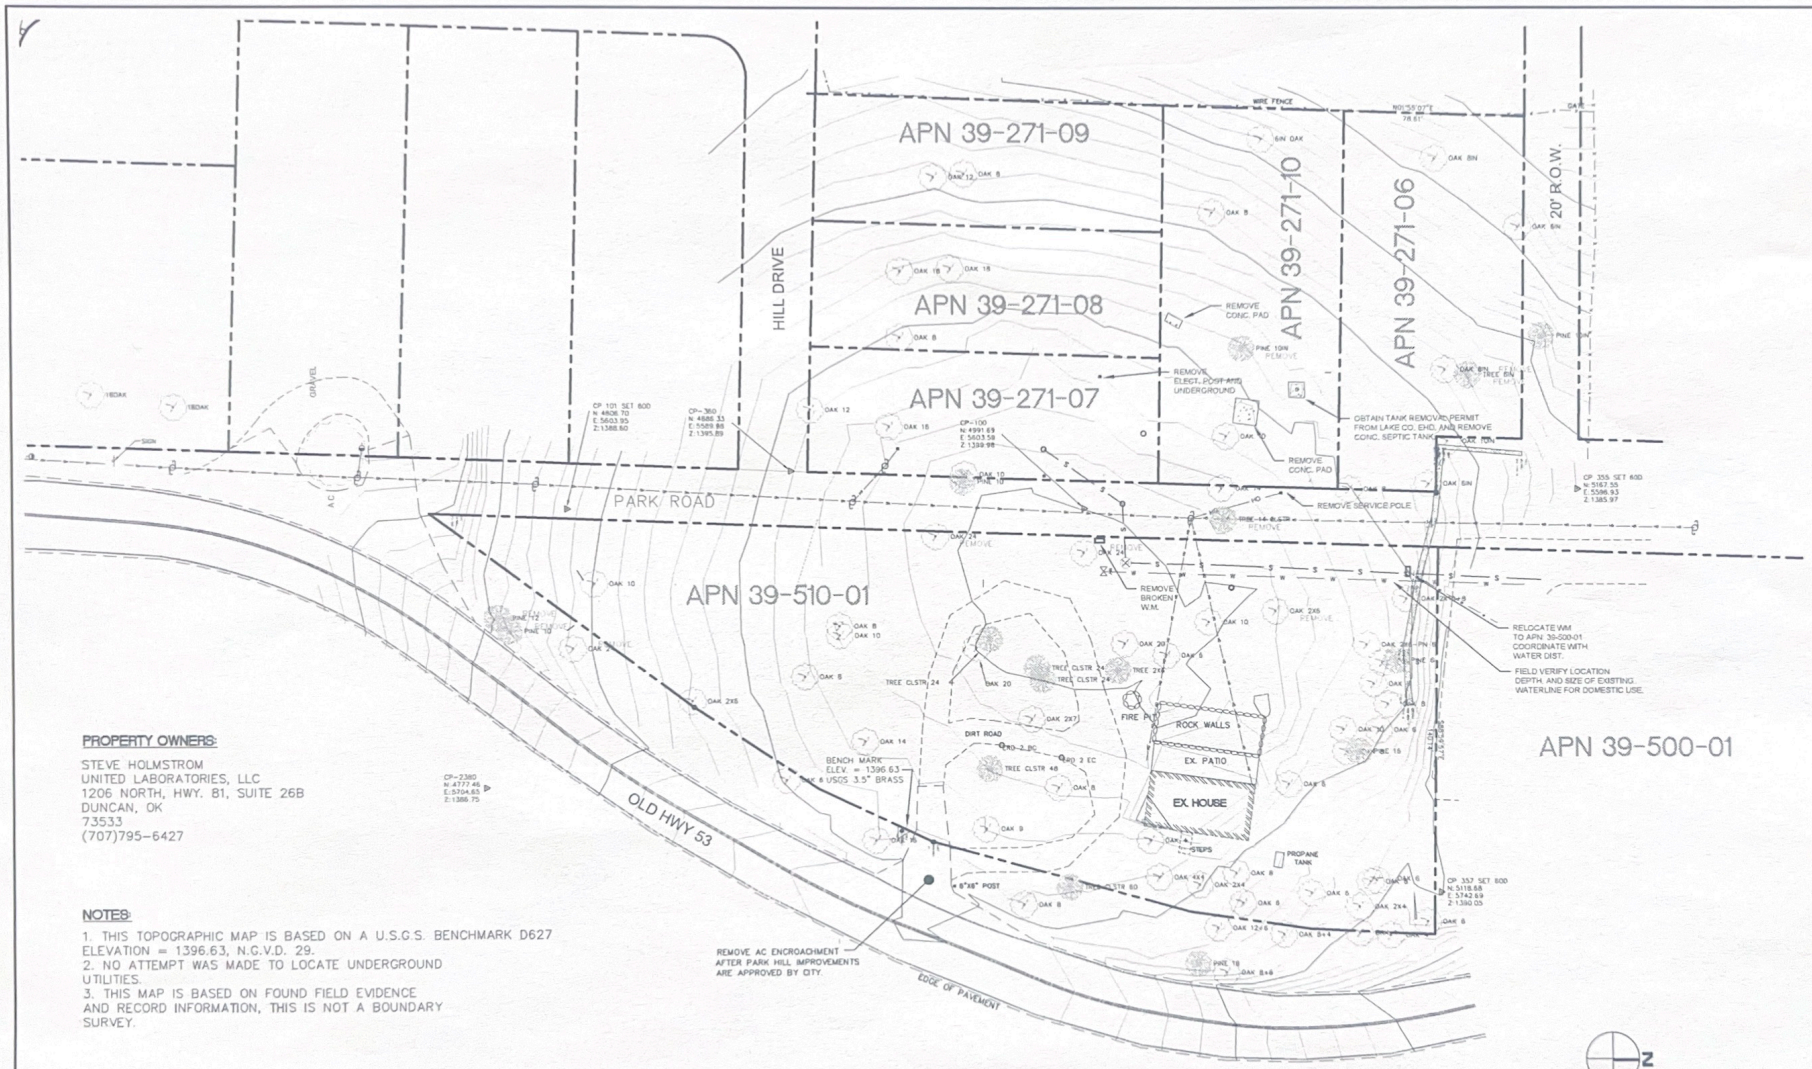

PROPERTY OWNERS:

STEVE HOLMSTROM
UNITED LABORATORIES, LLC
1206 NORTH, HWY. 81, SUITE 26B
DUNCAN, OK
73533
(707)795-6427

NOTES:

1. THIS TOPOGRAPHIC MAP IS BASED ON A U.S.G.S. BENCHMARK D627 ELEVATION = 1396.63, N.G.V.D. 29.
2. NO ATTEMPT WAS MADE TO LOCATE UNDERGROUND UTILITIES.
3. THIS MAP IS BASED ON FOUND FIELD EVIDENCE AND RECORD INFORMATION, THIS IS NOT A BOUNDARY SURVEY.

CONTOUR INTERVAL:

MINOR INTERVAL – 1 FOOT
MAJOR INTERVAL – 5 FOOT

BASIS OF BEARINGS:

PER BORS, L.C.R.

REVISION	DESCRIPTION	BY	DATE

Wm. Vanderwall, P.E.

Roadway & Encroachment Plans
EXISTING CONDITIONS & TREE REMOVAL PLAN
A.P.N.'S 039-271-06,07,08,09,10 AND 039-510-01
UP 01-13

VanDerWall Engineering

Date: JUNE 2017
Scale: 1"=20'
Drawn: WJV
Job: 13-01
Sheet: 2 of 11