



7747 VALLEY SAGE RD. ACTON, CA 93510
APN # 3216-020-010, LOT 15, RECORD OF SURVEY 75-79 THAT PART N. OF VALLEY SAGE RD.
LOS ANGELES COUNTY
JUNE 30, 2020

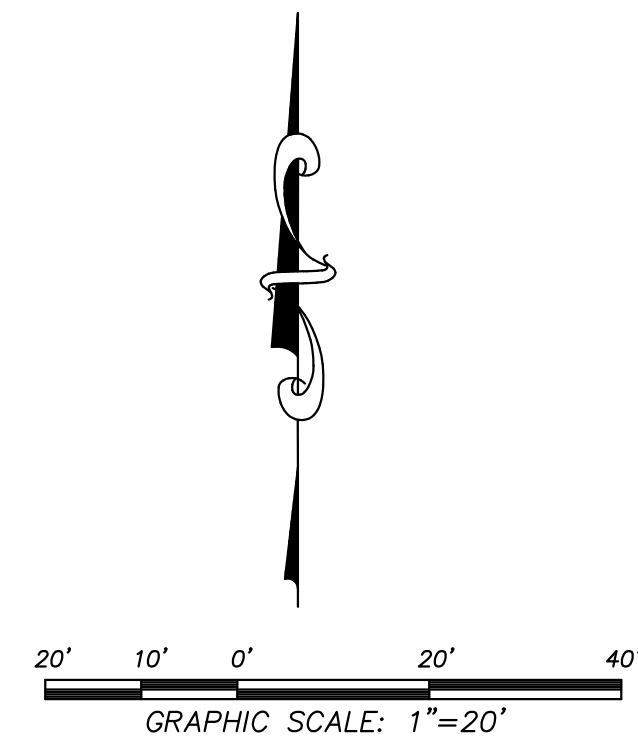

AC	ASPHALT CONCRETE
ANT PT	ANGLE POINT
BCR	BEGIN CURB RETURN
BW	BACK OF SIDEWALK
CL	CENTERLINE
COR	CORNER
CLF CP	CHAIN LINK FENCE
CP	CONTROL POINT
CONC.	CONCRETE
ECR	END CURB RETURN
ED	EDGE OF PAVEMENT
ER	EDGE OF ROAD
EW	EDGE OF WALK
FH	FIRE HYDRANT
FG	FINISH GRADE
FL	FLOW LINE
FND	FOUND
FS	FINISH SURFACE
GS	GROUND
HC	HANDICAP
IFOW	INSIDE FACE OF WALL
INT	INTERSECTION
LP	LOW POINTS
LT	LIGHT
MOC	MIDDLE OF CURB
OFOW	OUTSIDE FACE OF WALL
PL	PROPERTY LINE
PI	POINT OF INTERSECTION
PP	POWER POLE
SMH	SEWER MANHOLE
SDMH	STORM DRAIN MANHOLE
TB	TOP OF BERM
TC	TOP OF CURB
P-W	POST/WROUGH IRON FENCE

	CENTERLINE
	PROPERTY LINE
	EASEMENT
	CHAIN LINK FENCE
	WALL
	CONTOUR LINE
	SPOT ELEVATION
	POWER POLE

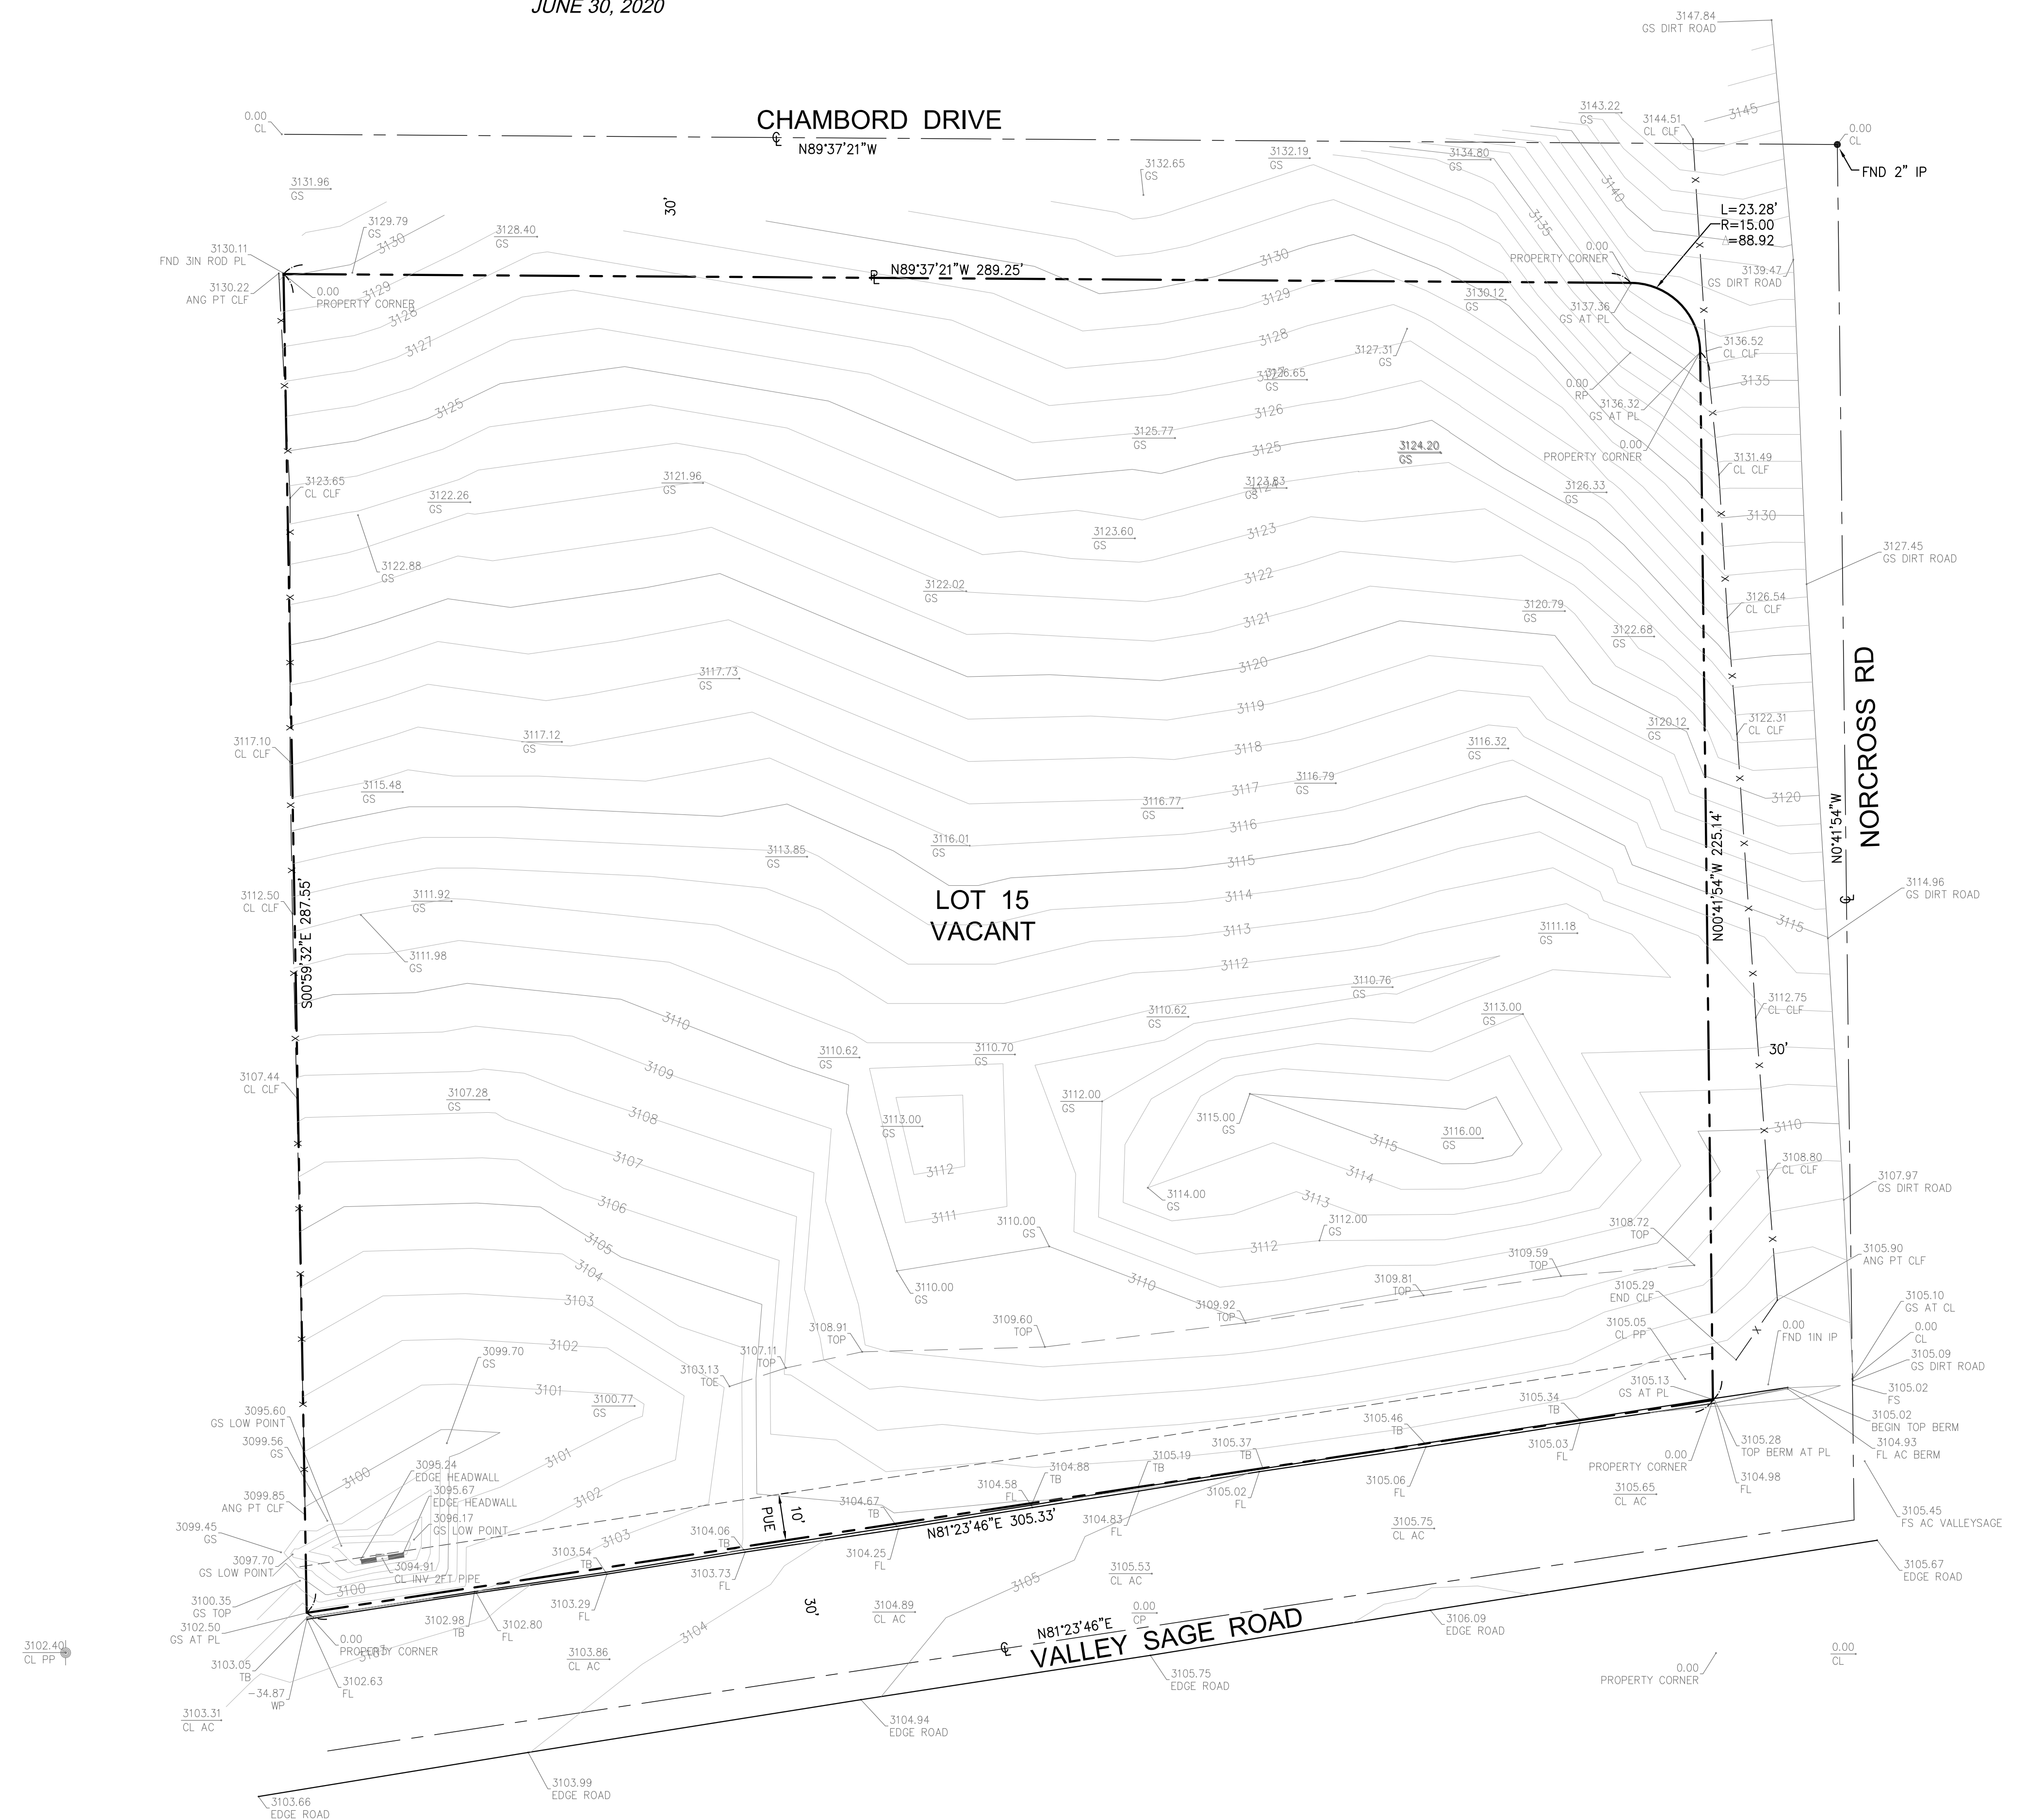

Bench Mark No : VL5039

QUAD YEAR	BASE	ELEVATION (FT)	ELEVATION (M)
2009	-	2855.964	870.498

DESCRIPTION:
L&BN IN CONC HDWL 20' N C/L ESCONDIDO
CYN RD & 580' E/O C/L ELY MOST DRWY
TO HSE #9235 @ MI MKR #2.07



(951) 322-0788