# SWIFT SLIP DOCK & PIER BUILDERS, INC.

6351 Industry Way
Westminster, CA 92683
(949) 631-3121
(714) 509-0618
www. swiftslipdocks.com

| CLIENT | | | | | AMENDMENTS | | | |
|---|---|---|---|---|---|---|---|---|
| PETERSON, ELLA | BC DRAWN | CHECKED | 1.0 REVISION | 06/17/26 DATE | REV | DESCRIPTION | BY | DATE |
| SITE 1444 W BAY AVE, NEWPORT BEACH, CA 92661 | | | | | | | | |

| | |
|---|---|
| **DOCK AREA:** | |
| TOTAL AREA | 259 FT² |
| **GANGWAY AREA:** | |
| 3' X 24' | 72 FT² |
| TOTAL | 72 FT² |
| **PIER AREA:** | |
| TOTAL AREA | 480 FT² |
| **SHADED AREA:** | |
| TOTAL AREA | -9 FT² |
| **TOTAL AREA:** | **802 FT²** |

| | |
|---|---|
| **DOCK:** | $25,800 |
| **GANGWAY:** | $7,100 |
| **PIER:** | $15,500 |
| **PILE & DEMO:** | $59,220 |
| **PERMIT:** | $25,000± |

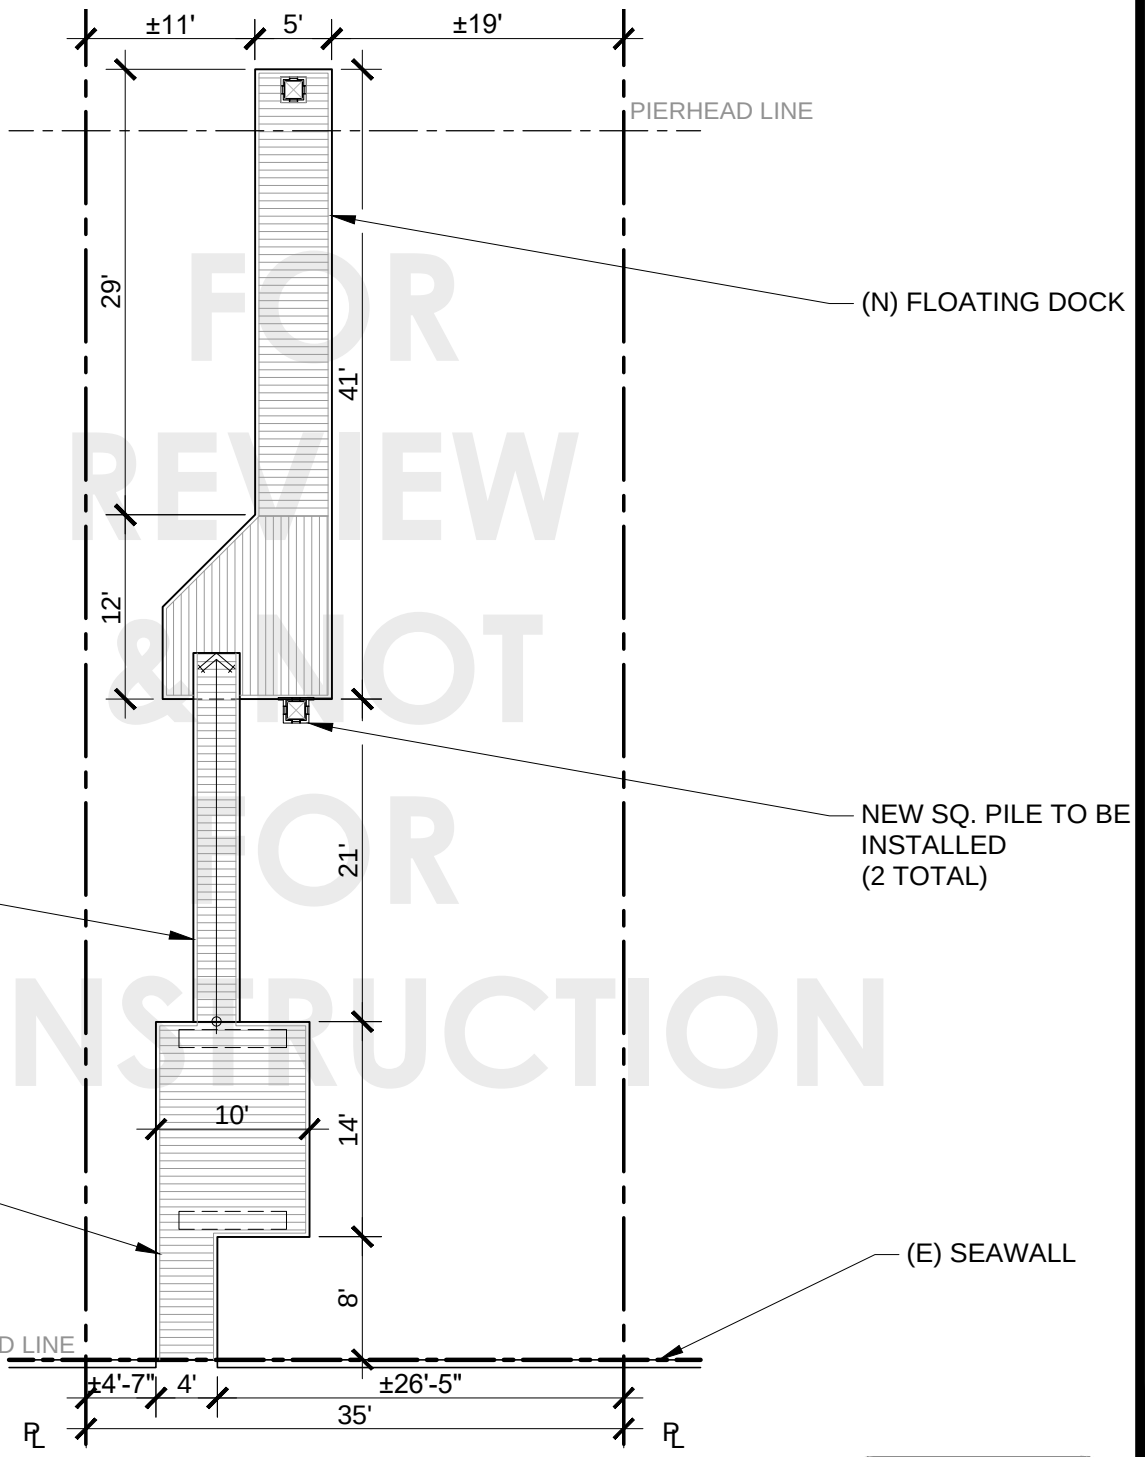


FOR REVIEW & NOT FOR CONSTRUCTION

NORTH

APPROVED

INITIAL HERE

# PROPOSED