


979 Noyes
074-366-020

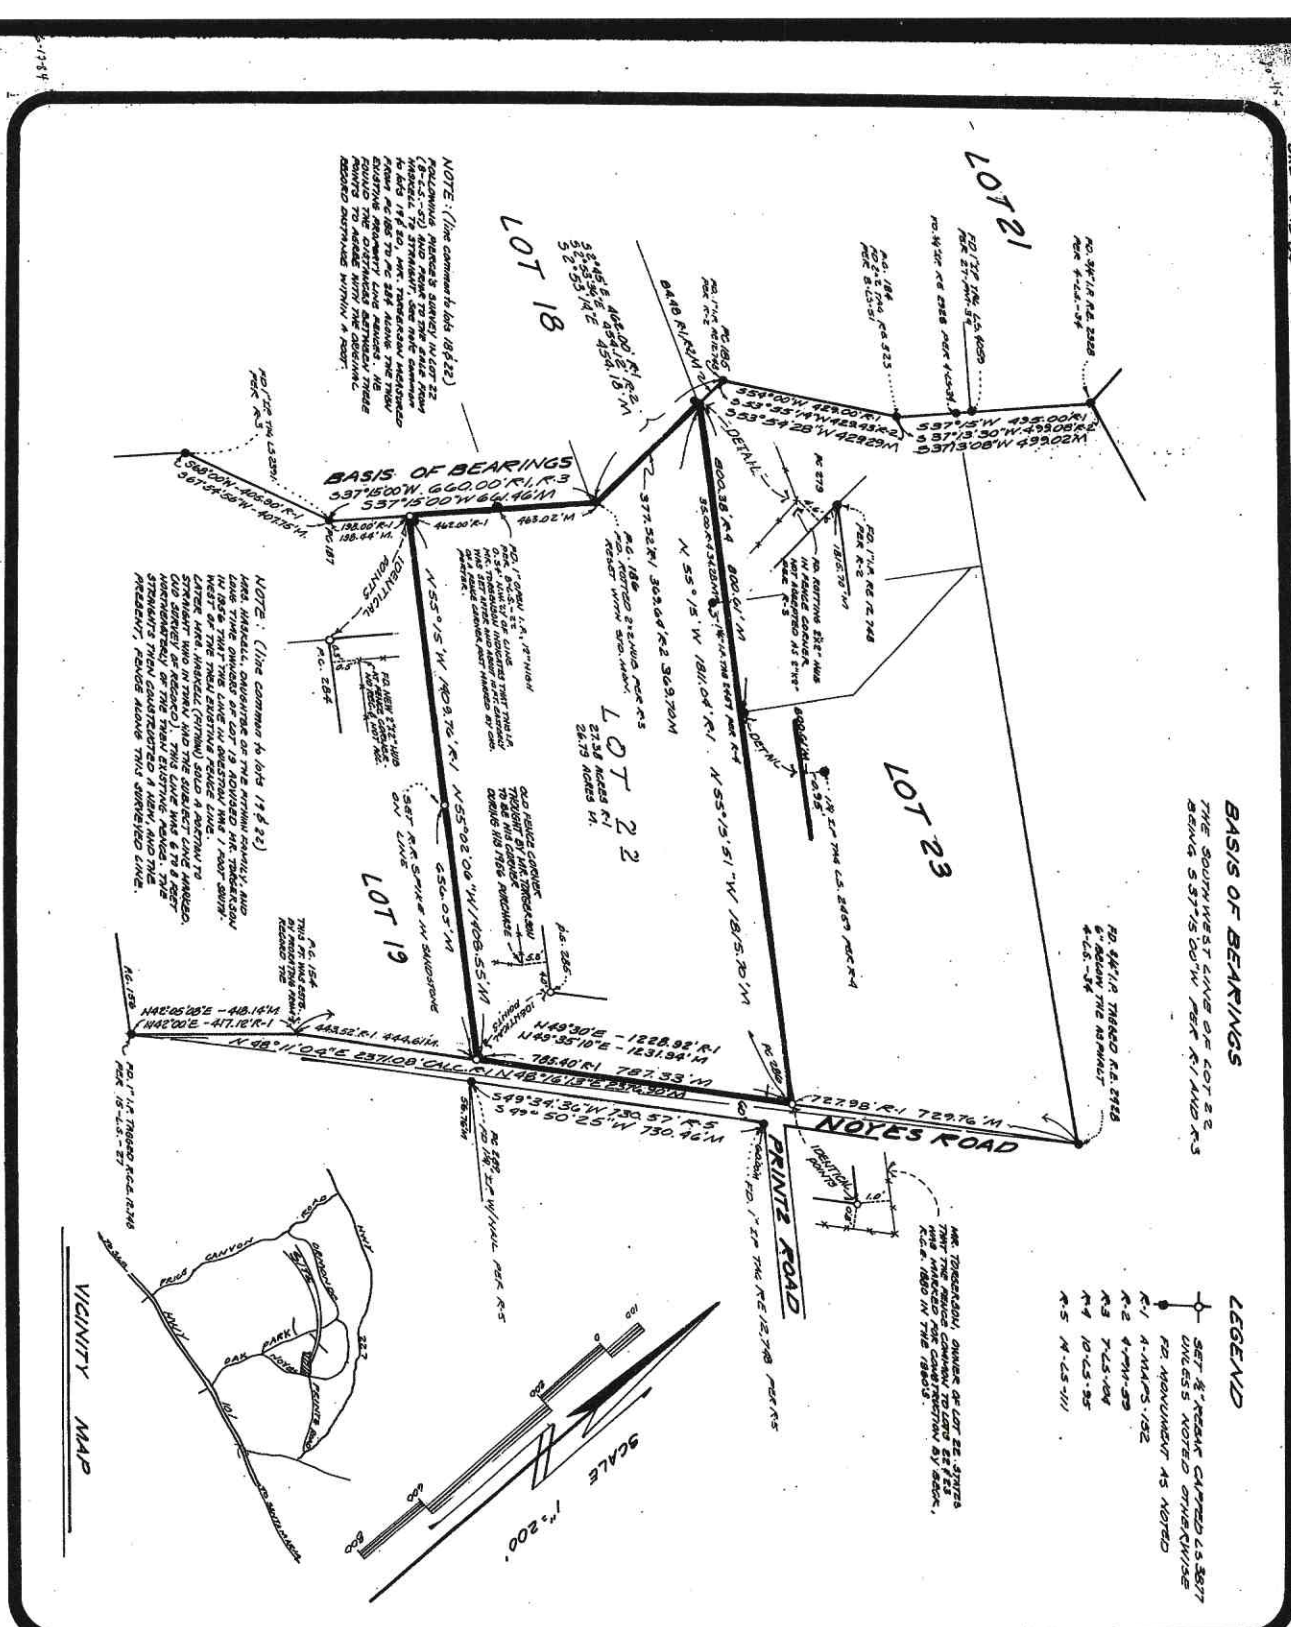

SURVEYOR'S CERTIFICATE THIS MAP CORRECTLY REPRESENTS A SURVEY MADE BY ME OR UNDER MY DIRECTION IN CONFORMANCE WITH THE REQUIREMENTS OF THE LAND SURVEYOR'S ACT AT THE REQUEST OF NORMAN TORGERSOIN IN SEPTEMBER OF 1980. <i>Leonard Lengger, Jr.</i> LEONARD LENGGER, JR. L.S. 3577 P.O. BOX 1115 SAN LUIS OBISPO, CA. 544-6454	COUNTY SURVEYOR'S CERTIFICATE THIS MAP HAS BEEN EXAMINED FOR CONFORMANCE WITH THE REQUIREMENTS OF THE LAND SURVEYOR'S ACT THIS 25TH DAY OF JUNE 1984 <i>Francis M. Cooney</i> COUNTY SURVEYOR R.C.E. 10197 COUNTY RECORDER'S CERTIFICATE FILED THIS 27TH DAY OF JUNE 1984, AT 8:01 AM, IN BOOK 111 OF LICENSED SURVEYS, AT PAGE 37 AT THE REQUEST OF LEONARD LENGGER, JR. REG. NO. 33767 FEE \$6.00 <i>Francis M. Cooney</i> <i>Donna M. Cooney</i> COUNTY RECORDER DEPUTY	RECORD OF SURVEY OF LOT 22 OF OAK PARK AS RECORDED IN BOOK 111 OF MAPS AT PAGE 152, IN THE COUNTY OF SAN LUIS OBISPO, STATE OF CALIFORNIA. FILE NO. 1729 TARE 16/46
---	---	---