



Z:\PROJECTS\4083\N102 24082.DWG: SAVER: Friday, August 9, 2024 11:43:58 AM PLOT DATE: Friday, August 9, 2024 12:00:26 PM LAYOUT: 30x24 (1)

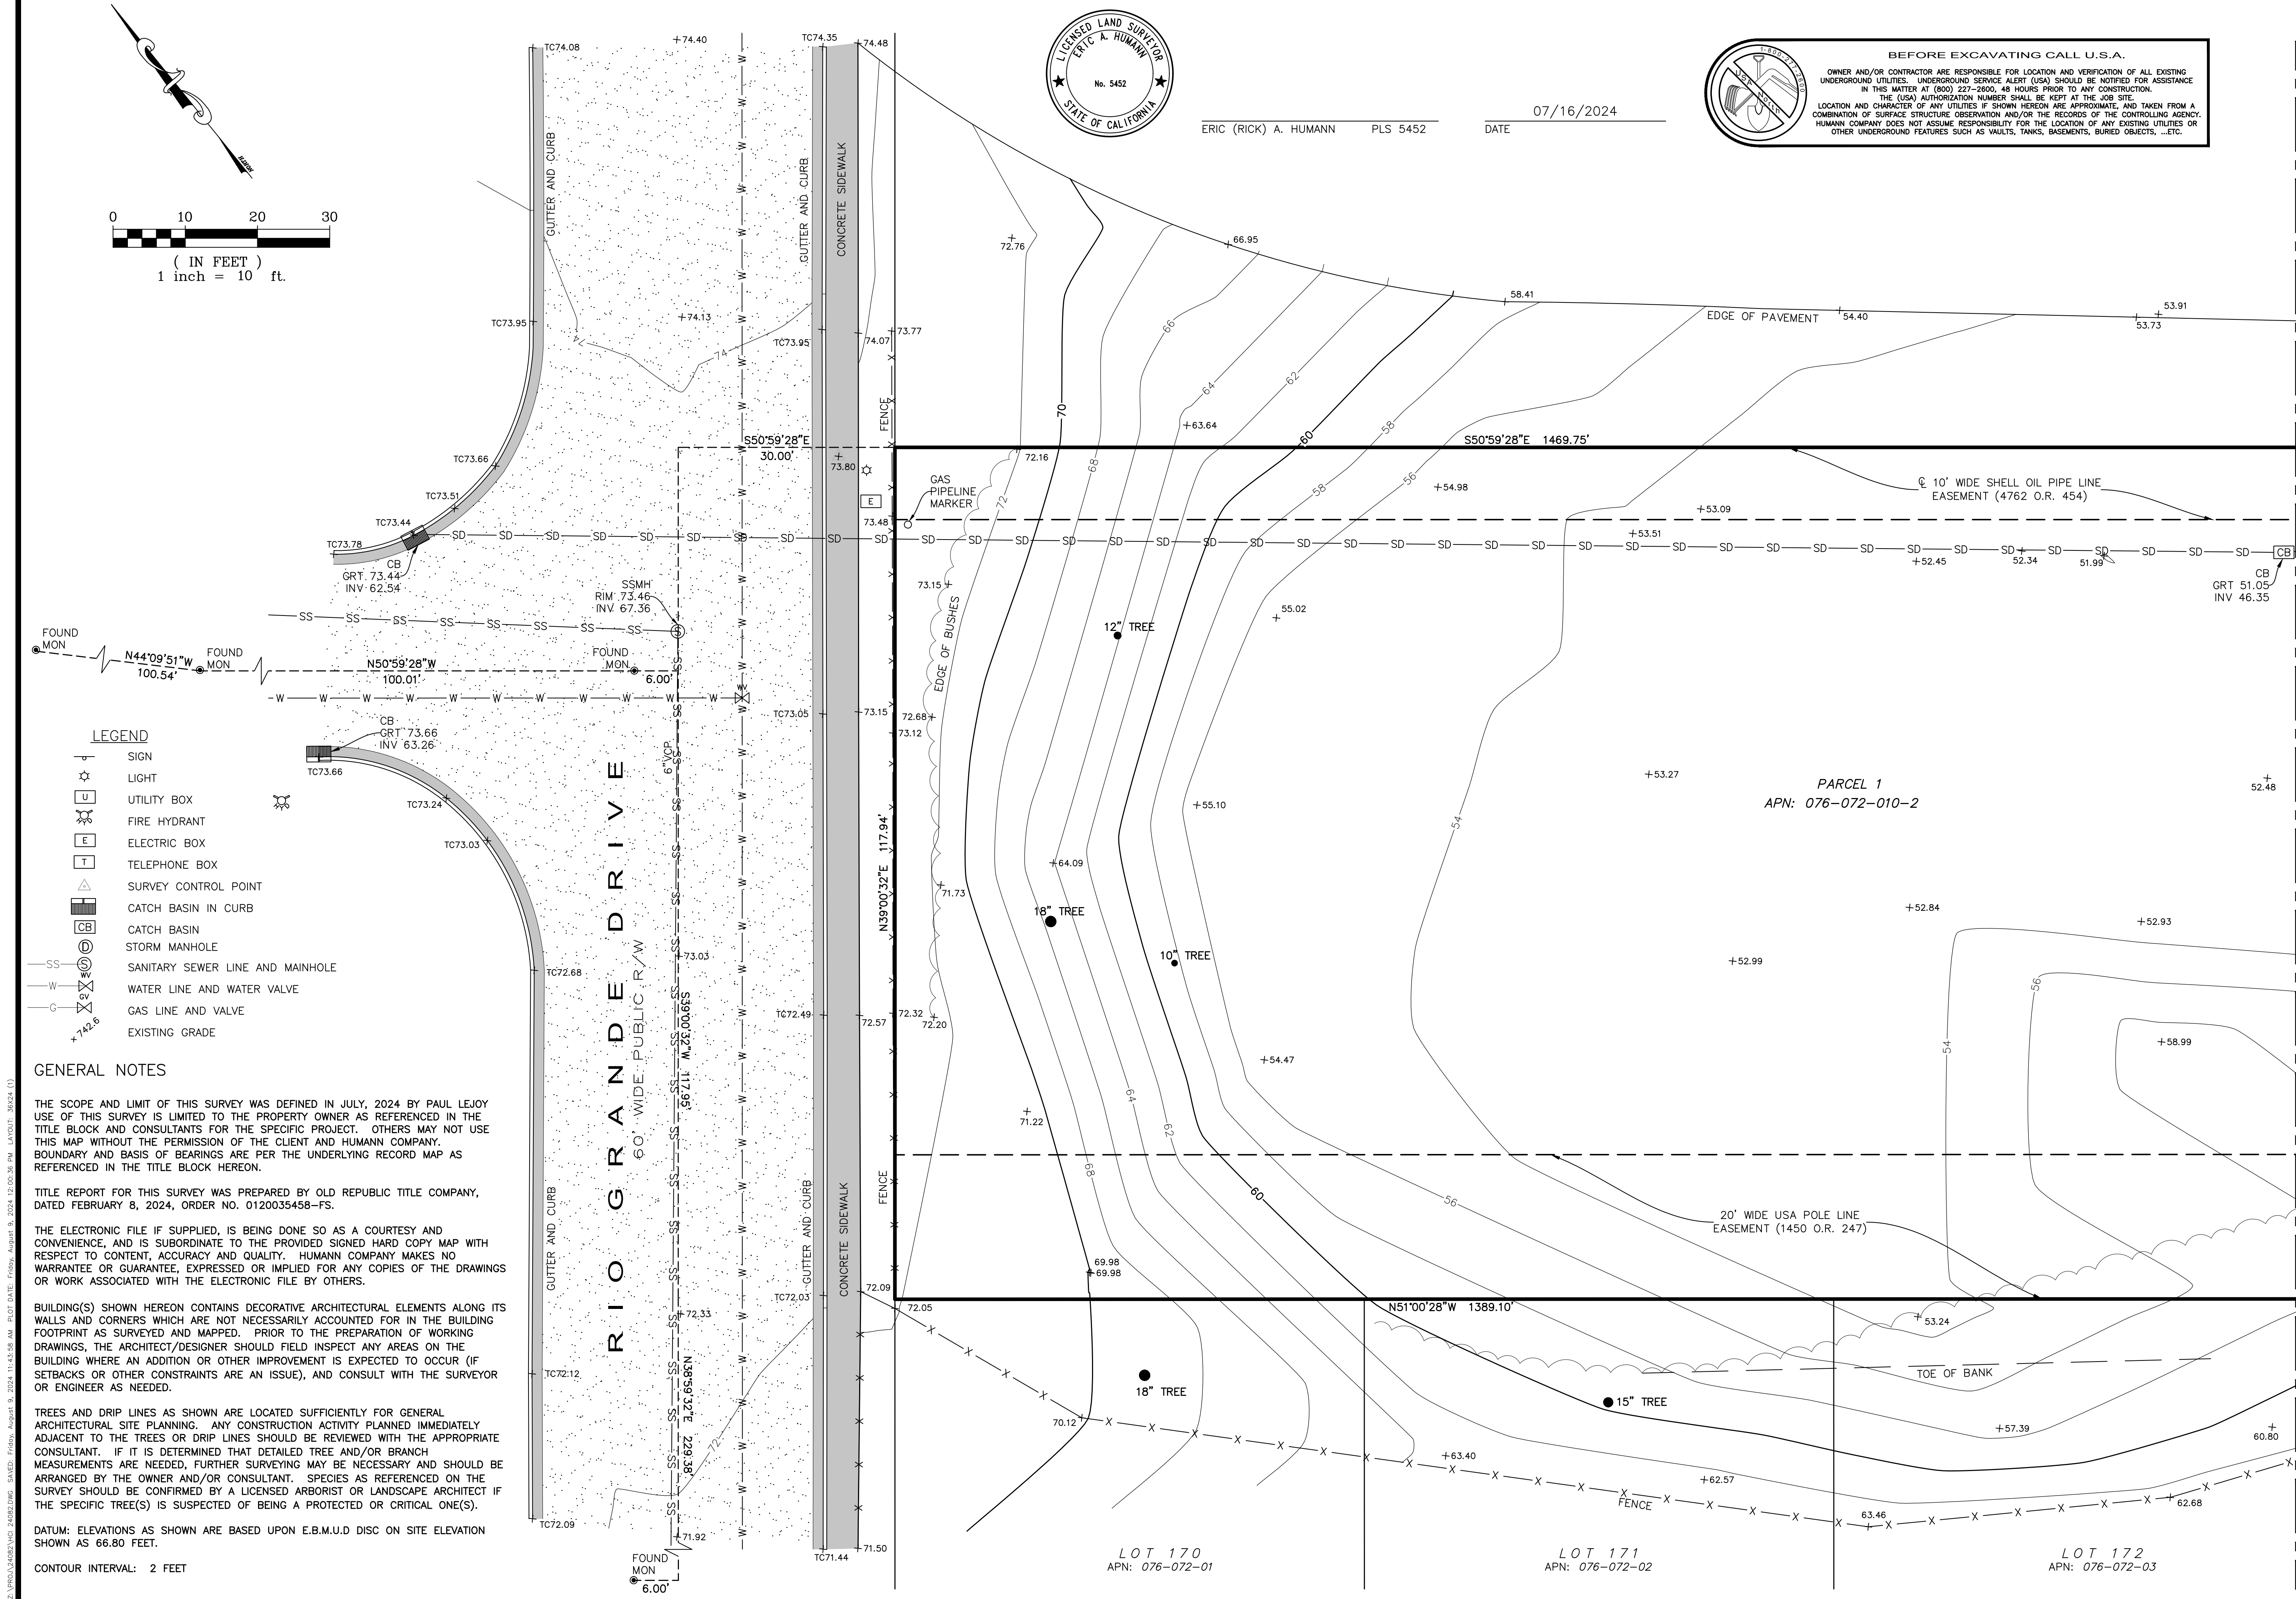

ERIC (RICK) A. HUMANN PLS 5452

DATE 07/16/2024

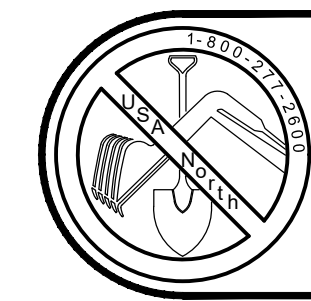

BEFORE EXCAVATING CALL U.S.A.
OWNER AND/OR CONTRACTOR ARE RESPONSIBLE FOR LOCATION AND VERIFICATION OF ALL EXISTING UNDERGROUND UTILITIES. UNDERGROUND SERVICE ALERT (USA) SHOULD BE NOTIFIED FOR ASSISTANCE IN THIS MATTER AT (800) 227-2600, 48 HOURS PRIOR TO ANY CONSTRUCTION.
THE (USA) AUTHORIZATION NUMBER SHALL BE KEPT AT THE JOB SITE.
LOCATION AND CHARACTER OF ANY UTILITIES IF SHOWN HEREON ARE APPROXIMATE, AND TAKEN FROM A COMBINATION OF SURFACE STRUCTURE OBSERVATION AND/OR THE RECORDS OF THE CONTROLLING AGENCY. HUMANN COMPANY DOES NOT ASSUME RESPONSIBILITY FOR THE LOCATION OF ANY EXISTING UTILITIES OR OTHER UNDERGROUND FEATURES SUCH AS VAULTS, TANKS, BASEMENTS, BURIED OBJECTS, ...ETC.


SEE SHEET 2 OF 7

TOPOGRAPHIC SURVEY	
PORTION SECS 23 25&26 T2NRIE EX MR&FEE BLW 500FT, CONTRA COSTA COUNTY	
PAUL LEJOY - - PUTNAM STREET	
ANTIOCH CALIFORNIA	
HUMANN COMPANY INC.	
ENGINEERING - SURVEYING	
1021 BROWN AVE. LAFAYETTE, CA 94549	
PH (925)283-3000 FAX (925)283-3578	
www.humannco.com	
SCALE 1" = 10'	REVISIONS
DATE 07/16/2024	DRAWN ALADA/DS
CHECKED RH	JOB NO. 24082
SHEET 1 OF 7 SHEETS	
JOB NO. 24082	

Z:\PROJECTS\4082\N172 24082.DWG: SAVER: Friday, August 9, 2024 11:43:58 AM: PLOT DATE: Friday, August 9, 2024 12:00:40 PM: LAYOUT: 30x24 (2)


SEE SHEET 1 OF 7

SEE SHEET 1 OF 7

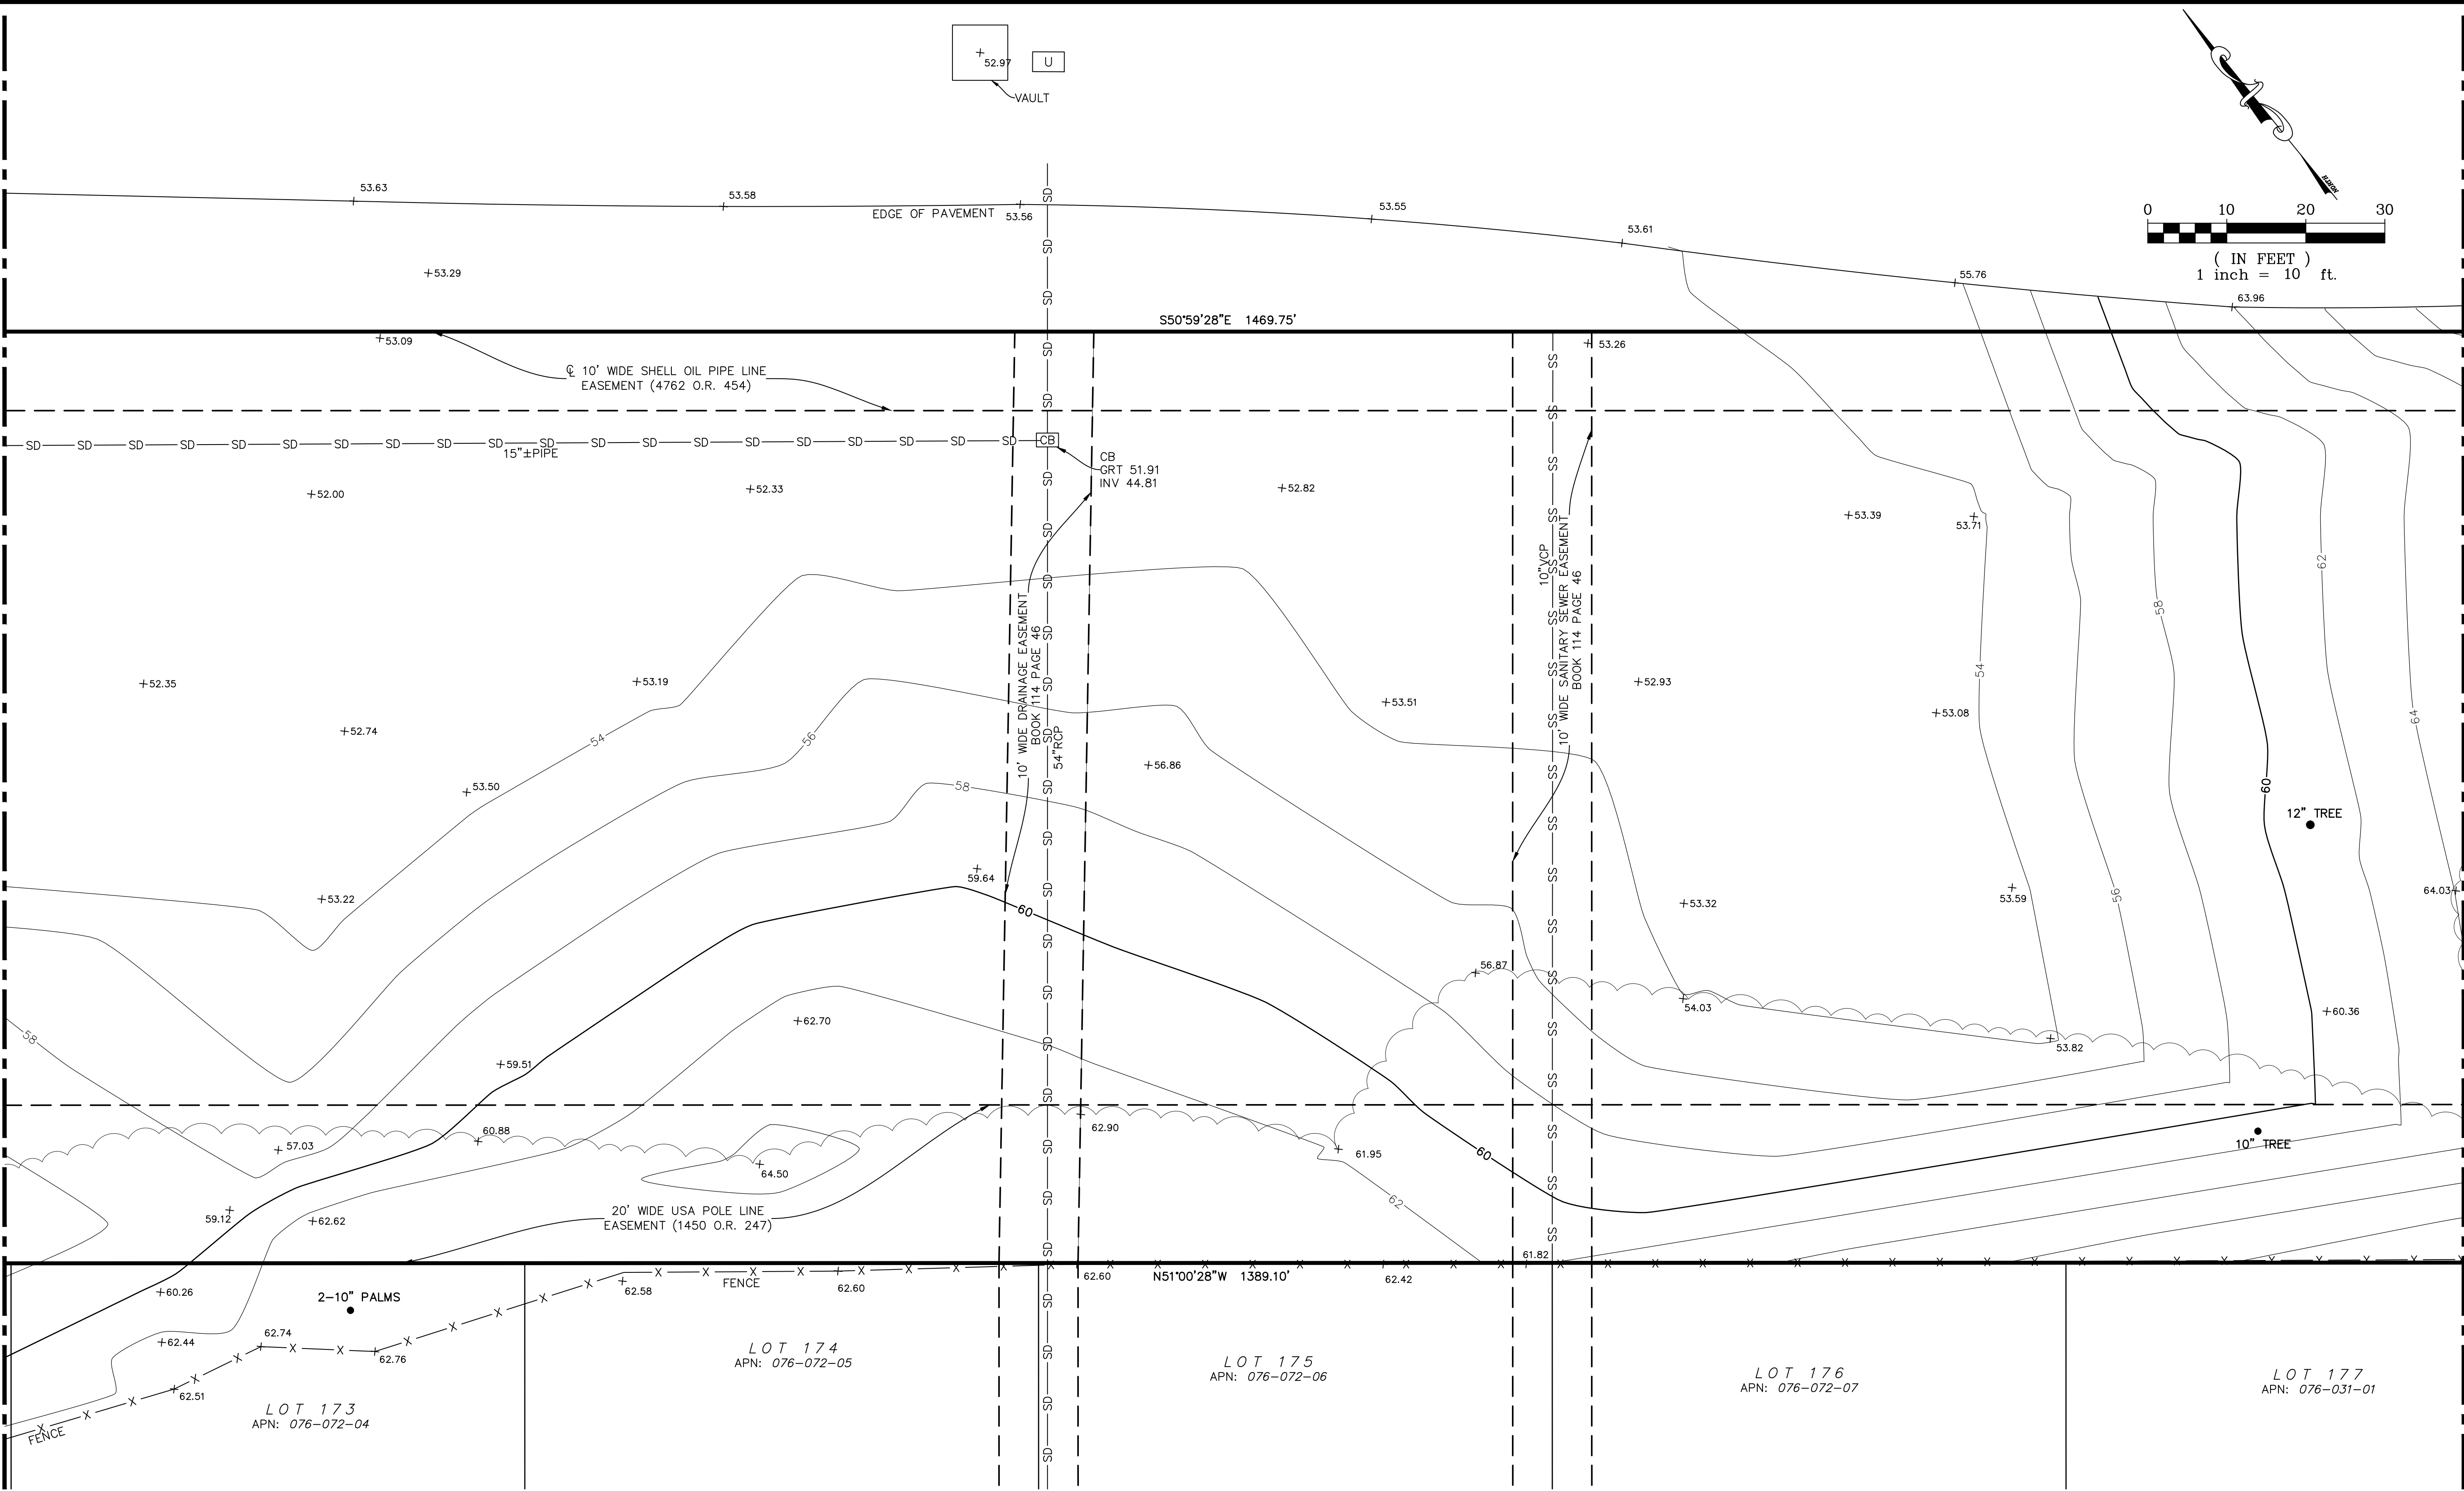

SEE SHEET 3 OF 7

SEE SHEET 3 OF 7

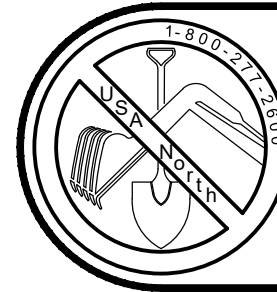

BEFORE EXCAVATING CALL U.S.A.

OWNER AND/OR CONTRACTOR ARE RESPONSIBLE FOR LOCATION AND VERIFICATION OF ALL EXISTING UNDERGROUND UTILITIES. UNDERGROUND SERVICE ALERT (USA) SHOULD BE NOTIFIED FOR ASSISTANCE IN THIS MATTER AT (800) 227-2600, 48 HOURS PRIOR TO ANY CONSTRUCTION. THE (USA) AUTHORIZATION NUMBER SHALL BE KEPT AT THE JOB SITE. LOCATION AND CHARACTER OF ANY UTILITIES IF SHOWN HEREON ARE APPROXIMATE, AND TAKEN FROM A COMBINATION OF SURFACE STRUCTURE OBSERVATION AND/OR THE RECORDS OF THE CONTROLLING AGENCY. HUMANN COMPANY DOES NOT ASSUME RESPONSIBILITY FOR THE LOCATION OF ANY EXISTING UTILITIES OR OTHER UNDERGROUND FEATURES SUCH AS VAULTS, TANKS, BASEMENTS, BURIED OBJECTS, ...ETC.

SHEET 2
OF 7 SHEETS

JOB NO. 24082

HUMANN COMPANY INC.
ENGINEERING - SURVEYING
1021 BROWN AVE. LAFAYETTE, CA 94549
PH (925) 283-5000 FAX (925) 283-3578
www.humannco.com

TOPOGRAPHIC SURVEY
PORTION SECS 23 25&26 T2N R1E EX MR&FEE BLW 500FT, CONTRA COSTA COUNTY
PAUL LEJOY - - PUTNAM STREET
ANTIOCH CALIFORNIA


SCALE 1" = 10'
DATE 07/16/2024
DRAWN ALADA/DS
CHECKED RH
JOB NO. 24082

REVISIONS

Z:\PROJECTS\082\NINE 24082.DWG: SAVED: Friday, August 9, 2024 11:43:58 AM: PLOT DATE: Friday, August 9, 2024 12:00:45 PM: LAYOUT: 30x24 (3)


SEE SHEET 2 OF 7

SEE SHEET 2 OF 7

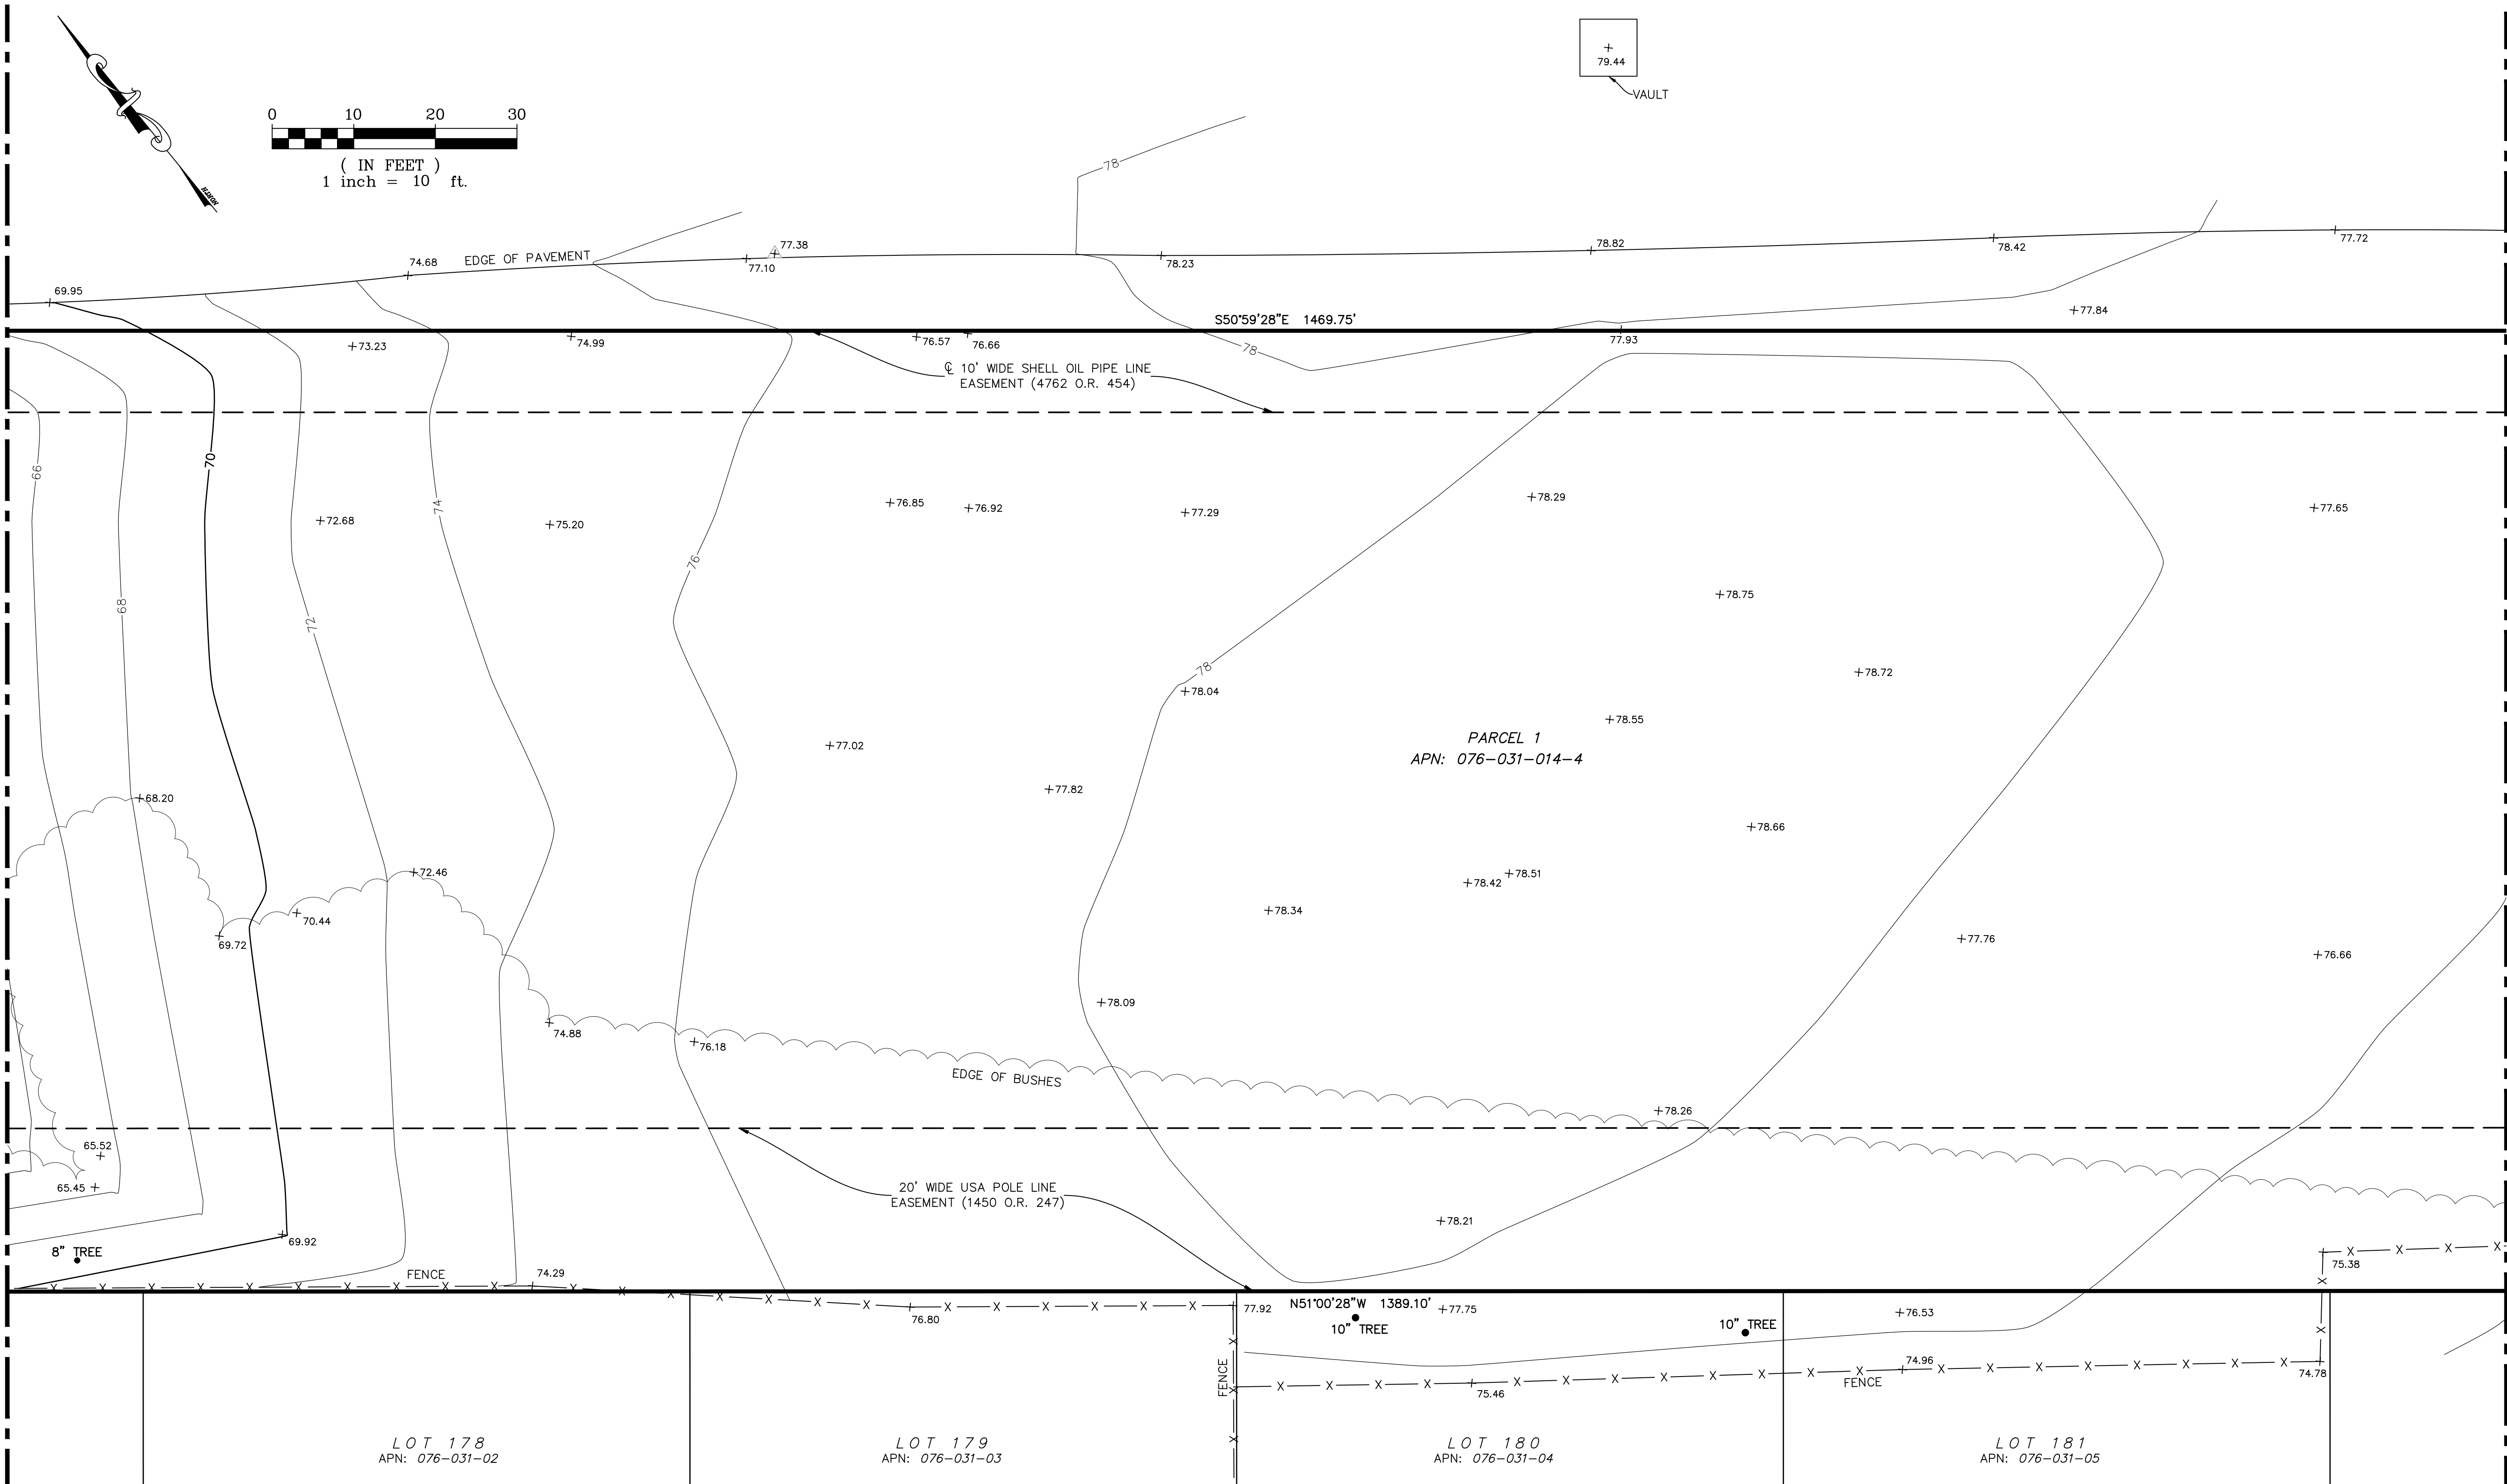

SEE SHEET 4 OF 7

SEE SHEET 4 OF 7

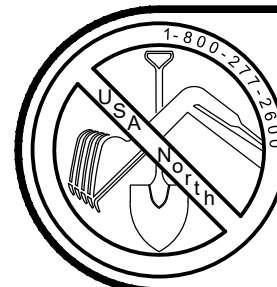

BEFORE EXCAVATING CALL U.S.A.
OWNER AND/OR CONTRACTOR ARE RESPONSIBLE FOR LOCATION AND VERIFICATION OF ALL EXISTING UNDERGROUND UTILITIES. UNDERGROUND SERVICE ALERT (USA) SHOULD BE NOTIFIED FOR ASSISTANCE IN THIS MATTER AT (800) 227-2600, 48 HOURS PRIOR TO ANY CONSTRUCTION.
THE (USA) AUTHORIZATION NUMBER SHALL BE KEPT AT THE JOB SITE.
LOCATION AND CHARACTER OF ANY UTILITIES IF SHOWN HEREON ARE APPROXIMATE, AND TAKEN FROM A COMBINATION OF SURFACE STRUCTURE OBSERVATION AND/OR THE RECORDS OF THE CONTROLLING AGENCY.
HUMANN COMPANY DOES NOT ASSUME RESPONSIBILITY FOR THE LOCATION OF ANY EXISTING UTILITIES OR OTHER UNDERGROUND FEATURES SUCH AS VAULTS, TANKS, BASEMENTS, BURIED OBJECTS, ...ETC.

SHEET 3
OF 7 SHEETS



JOB NO. 24082

HUMANN COMPANY INC.
ENGINEERING - SURVEYING
1021 BROWN AVE. LAFAYETTE, CA 94549
PH (925) 283-3000 FAX (925) 283-3578
www.humannco.com

TOPOGRAPHIC SURVEY
PORTION SECS 23 25&26 T2NRIE EX MR&FEE BLW 500FT, CONTRA COSTA COUNTY
PAUL LEJOY - - PUTNAM STREET
ANTIOCH CALIFORNIA

SCALE 1" = 10'
DATE 07/16/2024
DRAWN ALADA/DS
CHECKED RH
JOB NO. 24082

REVISIONS

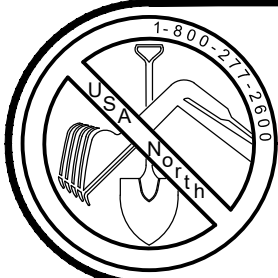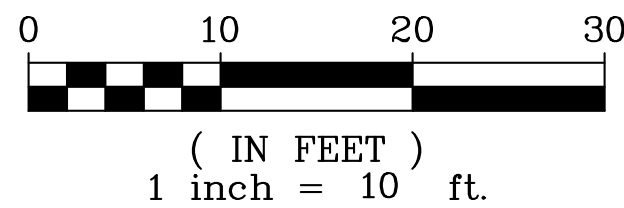

OWNER AND/OR CONTRACTOR ARE RESPONSIBLE FOR LOCATION AND VERIFICATION OF ALL EXISTING UNDERGROUND UTILITIES. UNDERGROUND SERVICE ALERT (USA) SHOULD BE NOTIFIED FOR ASSISTANCE IN THIS MATTER AT (800) 227-2600, 48 HOURS PRIOR TO ANY CONSTRUCTION.

THE (USA) AUTHORIZATION NUMBER SHALL BE KEPT AT THE JOB SITE.

LOCATION AND CHARACTER OF ANY UTILITIES IF SHOWN HEREON ARE APPROXIMATE, AND TAKEN FROM A COMBINATION OF SURFACE STRUCTURE OBSERVATION AND/OR THE RECORDS OF THE CONTROLLING AGENCY. HUMANN COMPANY DOES NOT ASSUME RESPONSIBILITY FOR THE LOCATION OF ANY EXISTING UTILITIES OR OTHER UNDERGROUND FEATURES SUCH AS VAULTS, TANKS, BASEMENTS, BURIED OBJECTS, ...ETC.

SCALE	1" = 10'
DATE	07/16/2024
DRAWN	ALADA/DS
CHECKED	RH
JOB NO.	24082

TOPOGRAPHIC SURVEY

CALIFORNIA



ANTIOCH



PH (925)283-5000 FAX (925)283-3578
www.humannco.com

SHEET 5
OF 7 SHEETS

JOB NO. 24082

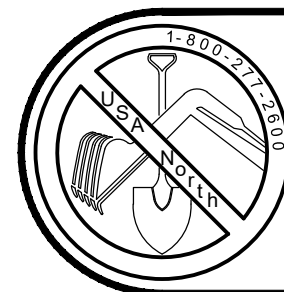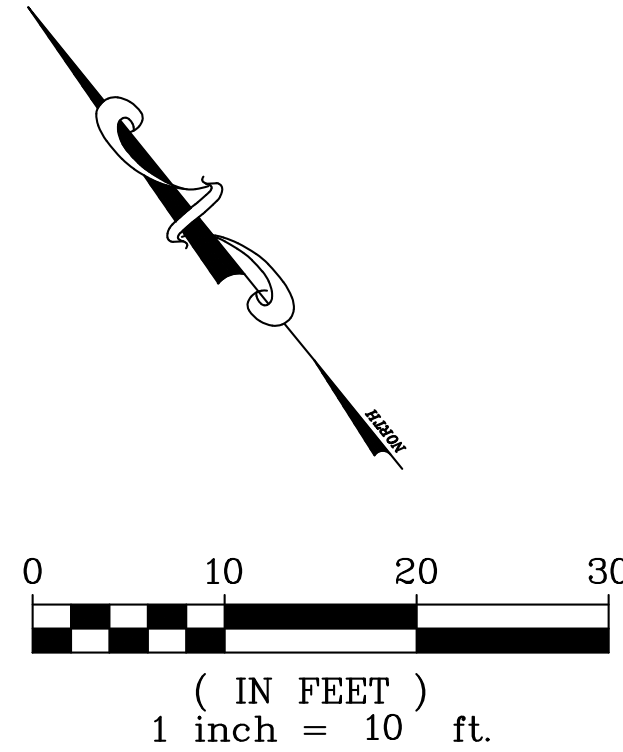

BEFORE EXCAVATING CALL U.S.A

OWNER AND/OR CONTRACTOR ARE RESPONSIBLE FOR LOCATION AND VERIFICATION OF ALL EXISTING UNDERGROUND UTILITIES. UNDERGROUND SERVICE ALERT (USA) SHOULD BE NOTIFIED FOR ASSISTANCE IN THIS MATTER AT (800) 227-2680, 24 HOURS PRIOR TO ANY CONSTRUCTION.

THE (USA) AUTHORIZATION NUMBER SHALL BE KEPT AT THE JOB SITE.

LOCATION AND CHARACTER OF ANY UTILITIES IF SHOWN HEREON ARE APPROXIMATE, AND TAKEN FROM A COMBINATION OF SURFACE STRUCTURE OBSERVATION AND THE RECORDS OF THE CONTROLLING AGENCY.

HUMANN COMPANY DOES NOT ASSUME RESPONSIBILITY FOR THE LOCATION OF ANY EXISTING UTILITIES OR OTHER UNDERGROUND FEATURES SUCH AS VAULTS, TANKS, BASEMENTS, BURIED OBJECTS, ...ETC.

TOPOGRAPHIC SURVEY

PORTION SECS 23, 25&26 T2N R1E EX 1/4R&FEE BLW 500FT, CONTRA COSTA COUNTY

PAUL LEJOY - - PUTNAM STREET

ANTIOCH CALIFORNIA

HUMANN COMPANY INC.
ENGINEERING - SURVEYING
1021 BROWN AVE. LAFAYETTE, CA 94549
PH (925)283-5000 FAX (925)283-3578
www.humannco.com

SHEET 7
OF 7 SHEETS

JOB NO. 24082

SCALE	1" = 10'	REVISIONS
DATE	07/16/2024	
DRAWN	ALADA/DS	
CHECKED	RH	
JOB NO.	24082	

Z: \PROJ\24082\HCL 24082.DWG SAVED: Friday, August 9, 2024 11:43:58 AM PLOT DATE: Friday, August 9, 2024 12:01:05 PM LAYOUT: 36X24 (7)