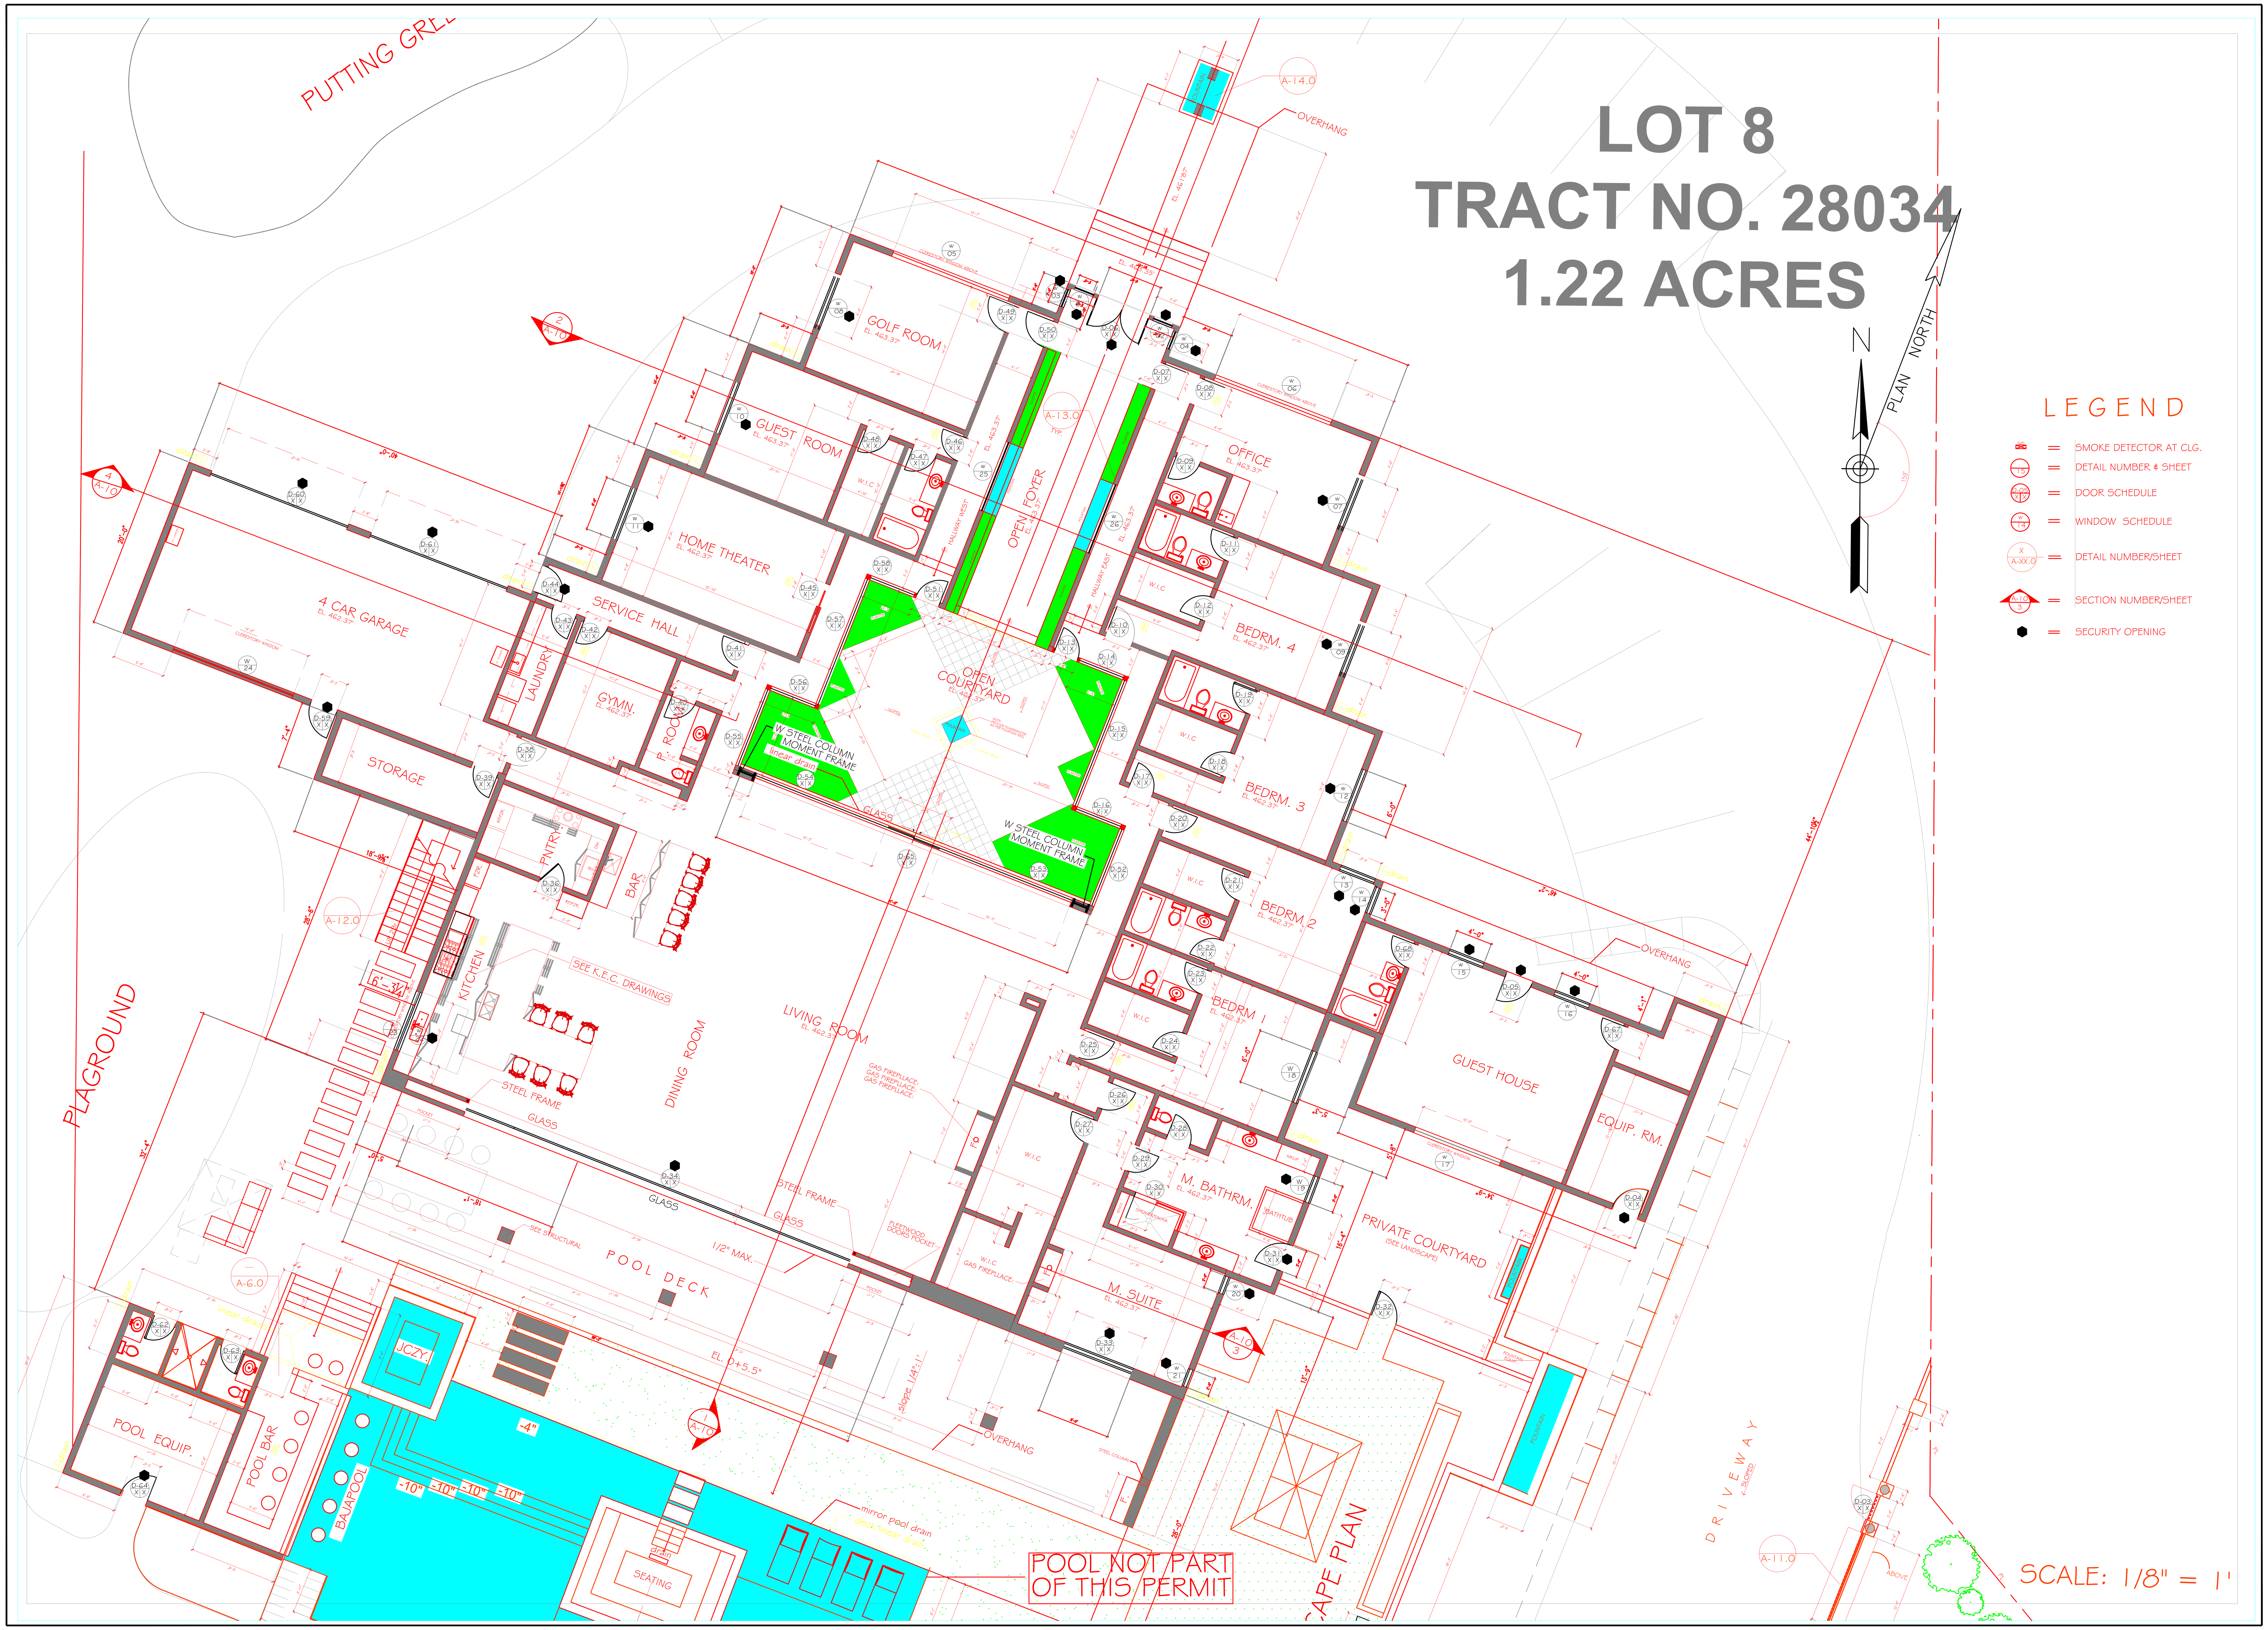



| revisions | by |
|---|---|
| | |
| | |
| | |
| | |
| | |
| | |

FLOOR PLAN

SALDANA RESIDENCE
57645 VALLEY LN.
LA QUINTA CAL.

PLANTEK
:planning
:design
:development
1038 E.BASTANCHURY RD., STE. NO 162
FULLERTON CA. 92835
PHONE: 310 - 486 2242

date 11/30/21
scale NOTED
drawn
job
sheet
A-3.0
of sheets