

ELEVATION NOTE
THE ELEVATIONS SHOWN HEREON REFERENCE LOS ANGELES CITY BENCHMARK #12-23190, HAVING A RECORD ELEVATION OF 660.326 FEET, NAVD88 DATUM (YEAR 2000 ADJUSTMENT).

REFERENCE DOCUMENTS

R1 "PRIMROSE HILL TRACT," MISCELLANEOUS
RECORDS, BOOK 60, PAGES 19 & 20
R2 "PARCEL MAP L.A. NO. 496" PMB 3-69

SURVEYOR'S NOTES


1. BASIS OF BEARINGS SHOWN HEREON REFERENCE
LANDA STREET (FORMERLY GERTRUDE AVE.) PER R1

ABBREVIATIONS

±	PLUS OR MINUS
Ø	DIAMETER
AD	AREA DRAIN
C	CALCULATED
CL	CENTERLINE
CLF	CHAIN LINK FENCE
CMU	CONCRETE MASONRY UNIT
CONC	CONCRETE
COR	CORNER
DS	DOWNSPOUT
E	EAST
EC	EDGE OF CONCRETE
EM	ELECTRIC METER
ESTAB	ESTABLISHED
EUC	EUCALYPTUS
EXP	EXPOSED
FL	FLOW LINE
FD	FOUND
FG	FINISHED GROUND
FF	FINISHED FLOOR
FS	FINISHED SURFACE
FTG	FOOTING
GB	GRADE BREAK
GV	GAS VALVE
H	HEIGHT
HB	HOSE BIB
ICV	IRRIGATION CONTROL VALVE
LCF	LAWY ENGINEERS FIELD BOOK
LT	LIGHT
LT&T	LED, TACK & TAG
LP	LIGHT ON POST
MKD	MARKED
N	NORTH
OH	ROOF OVERHANG
PA	PLANTER AREA
PP	POLE POLE
R	RIGHT
ROW	RIGHT OF WAY
S	SOUTH
SFN	SEARCHED, FOUND NOTHING
SMH	SEWER MANHOLE
TC	TOP OF CURB
TG	TOP OF GRATE
TOE	TOE OF SLOPE
TOP	TOP OF SLOPE
TW	TOP OF WALL
TYP	TYPICAL
W	WEST/WIDTH
WM	WATER METER
WS	WATER SURFACE
WV	WATER VALVE

LEGEND

	BUILDING
	CENTERLINE
	CHAIN LINK FENCE
	GRADE BREAK
	PROPERTY LINE
	TOP/TOE OF SLOPE
	WALL

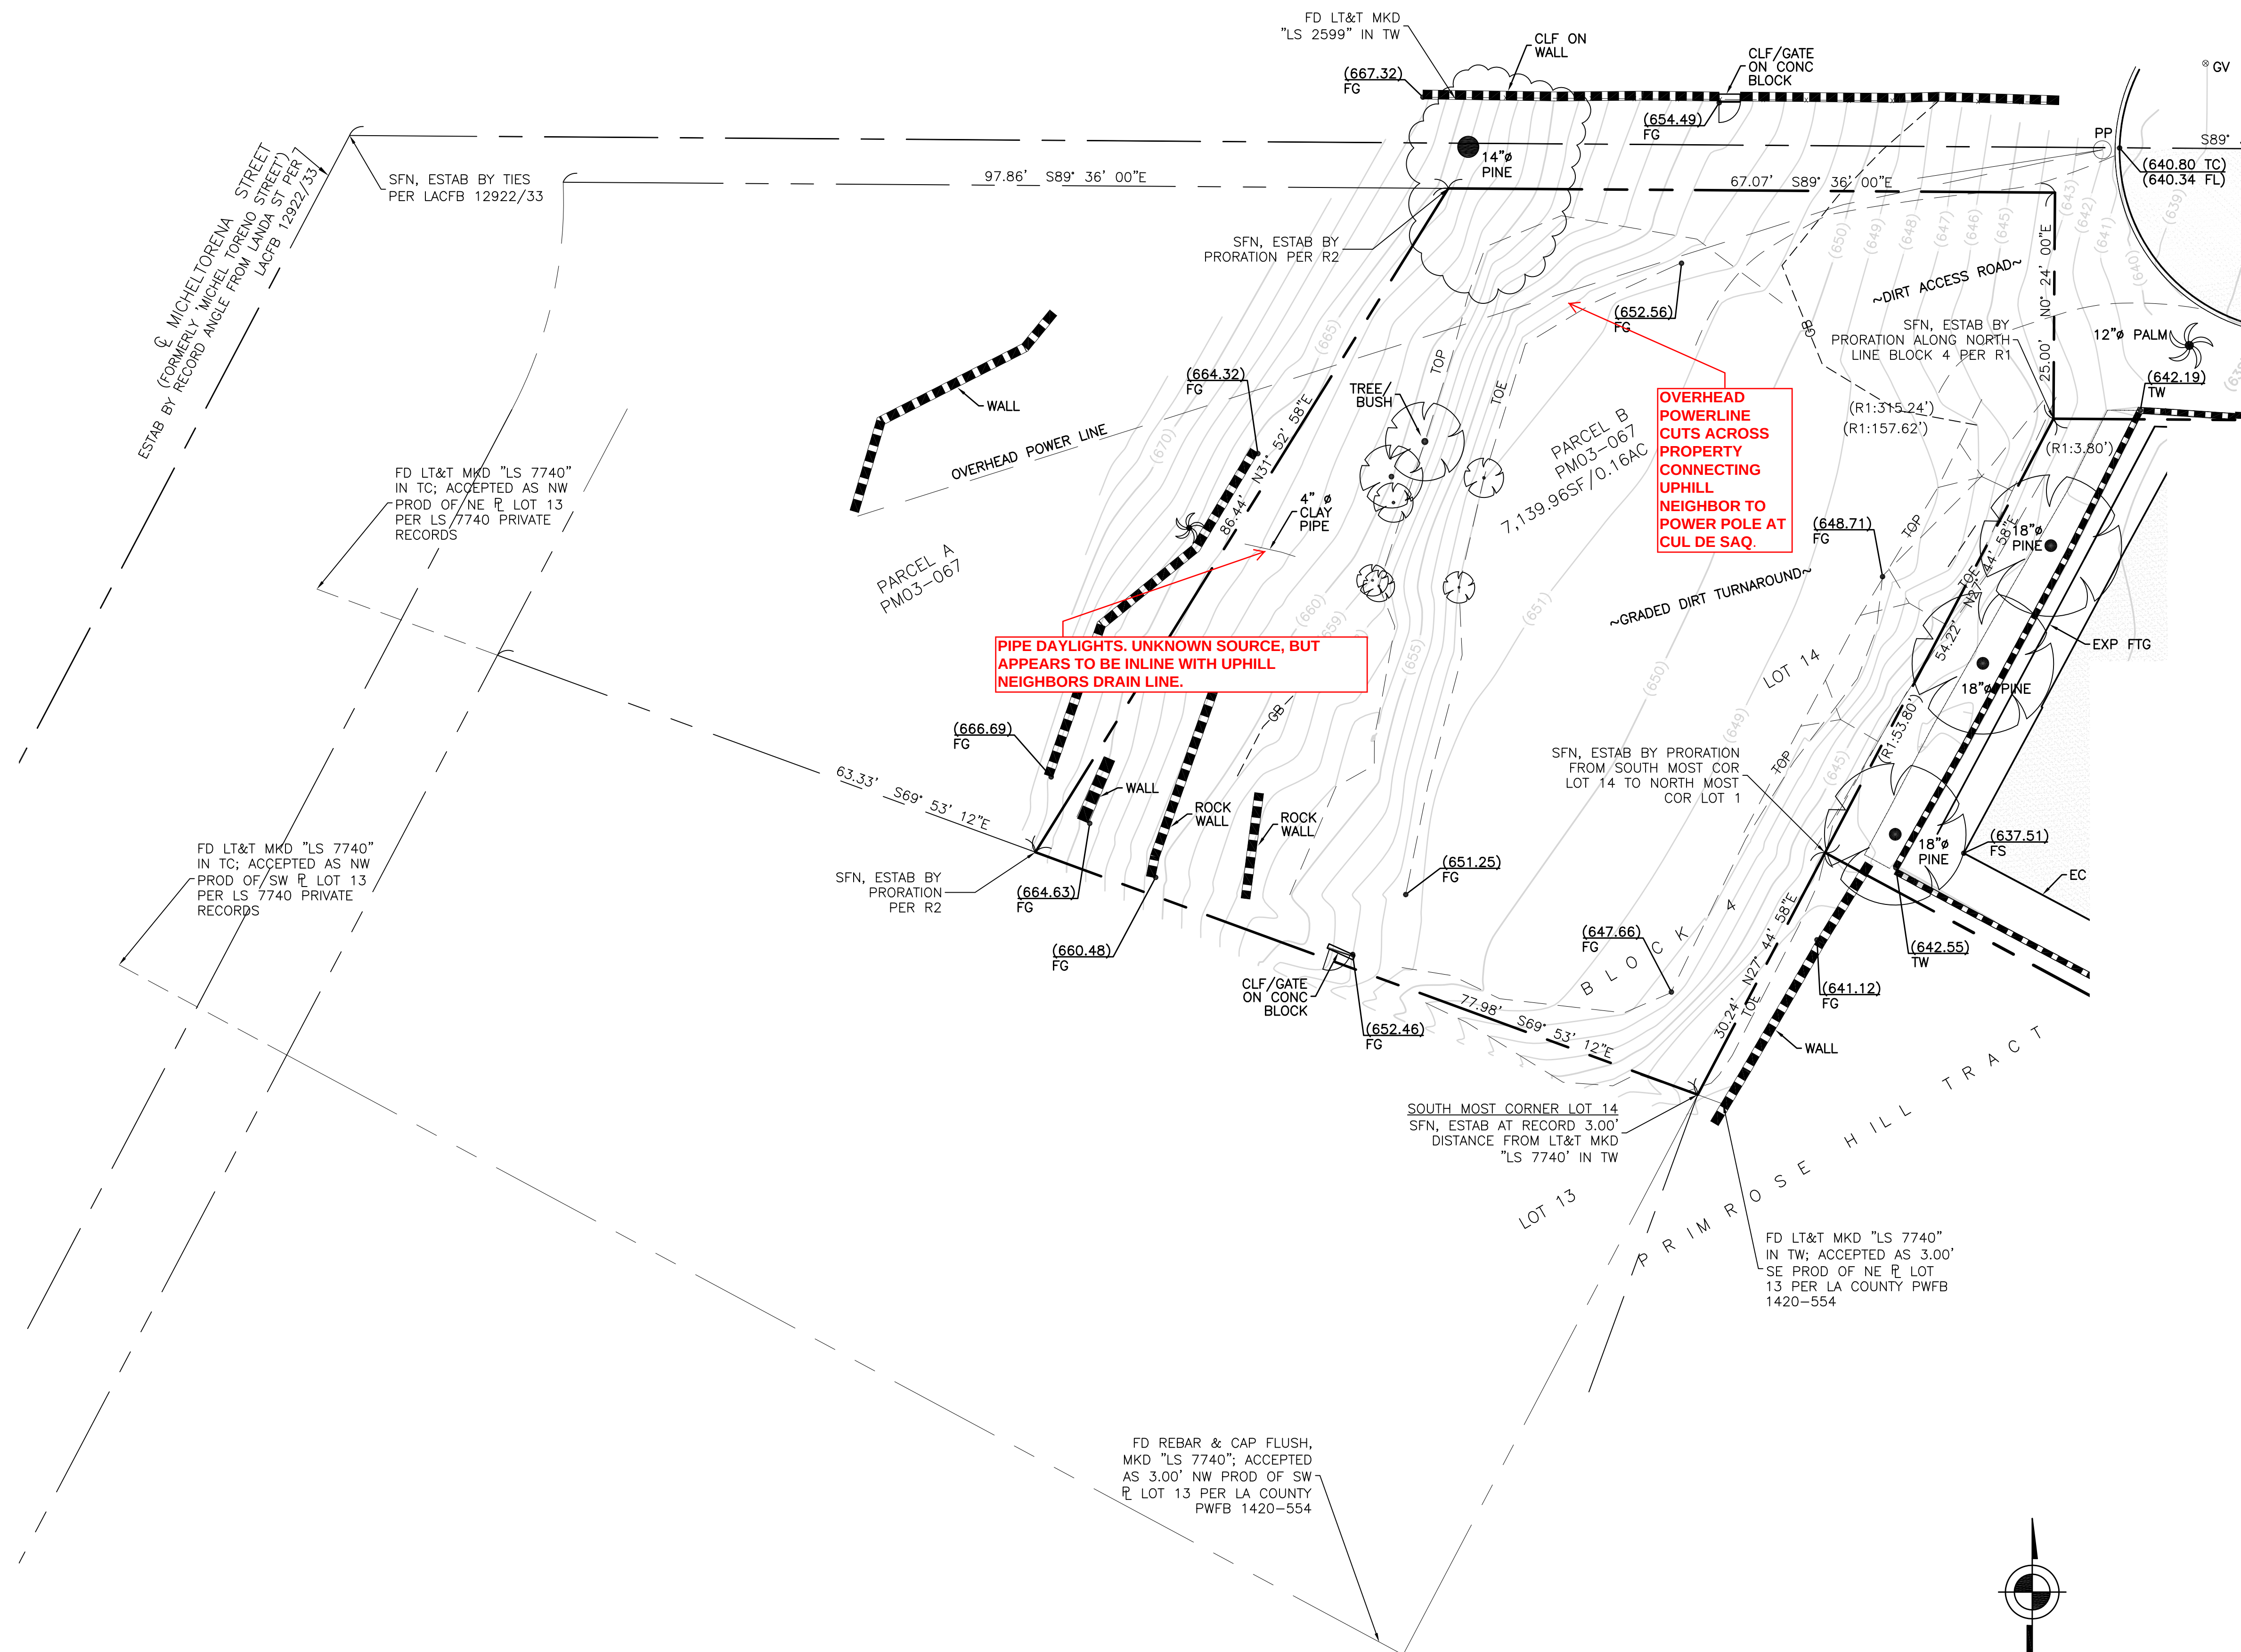

10 5 0 10

GRAPHIC SCALE

ANDERSON COMMENTS - 05 / 27 / 15

INCLEDON CONSULTING GROUP <i>Civil Engineering • Surveying • Planning</i> 		REVISIONS <table border="1" style="width: 100%; border-collapse: collapse;"> <tr> <th style="width: 10%;">NO.</th> <th style="width: 40%;">DATE</th> <th style="width: 40%;">DESCRIPTION</th> <th style="width: 10%;">BY</th> </tr> <tr><td> </td><td> </td><td> </td><td> </td></tr> <tr><td> </td><td> </td><td> </td><td> </td></tr> <tr><td> </td><td> </td><td> </td><td> </td></tr> <tr><td> </td><td> </td><td> </td><td> </td></tr> <tr><td> </td><td> </td><td> </td><td> </td></tr> <tr><td> </td><td> </td><td> </td><td> </td></tr> <tr><td> </td><td> </td><td> </td><td> </td></tr> <tr><td> </td><td> </td><td> </td><td> </td></tr> <tr><td> </td><td> </td><td> </td><td> </td></tr> </table>		NO.	DATE	DESCRIPTION	BY																																				
		NO.	DATE	DESCRIPTION	BY																																						
CLIENT RIOS CLEMENTI HALE STUDIOS	
SHEET TITLE EXISTING CONDITIONS		PROJECT 3320 LANDA STREET	
STAMP:	
DATE: 4/24/2015 SCALE: 1" = 10' <table border="1" style="width: 100%; border-collapse: collapse;"> <tr> <td style="width: 50%;">DRAWN: RC</td> <td style="width: 50%;">CHECKED: LC</td> </tr> <tr> <td colspan="2">JOB NUMBER: 450-002</td> </tr> <tr> <td colspan="2">DWG NUMBER:</td> </tr> </table>				DRAWN: RC	CHECKED: LC	JOB NUMBER: 450-002		DWG NUMBER:																																			
DRAWN: RC	CHECKED: LC	
JOB NUMBER: 450-002	
DWG NUMBER:	
SHEET NO. 1 OF 1 SHEETS	