


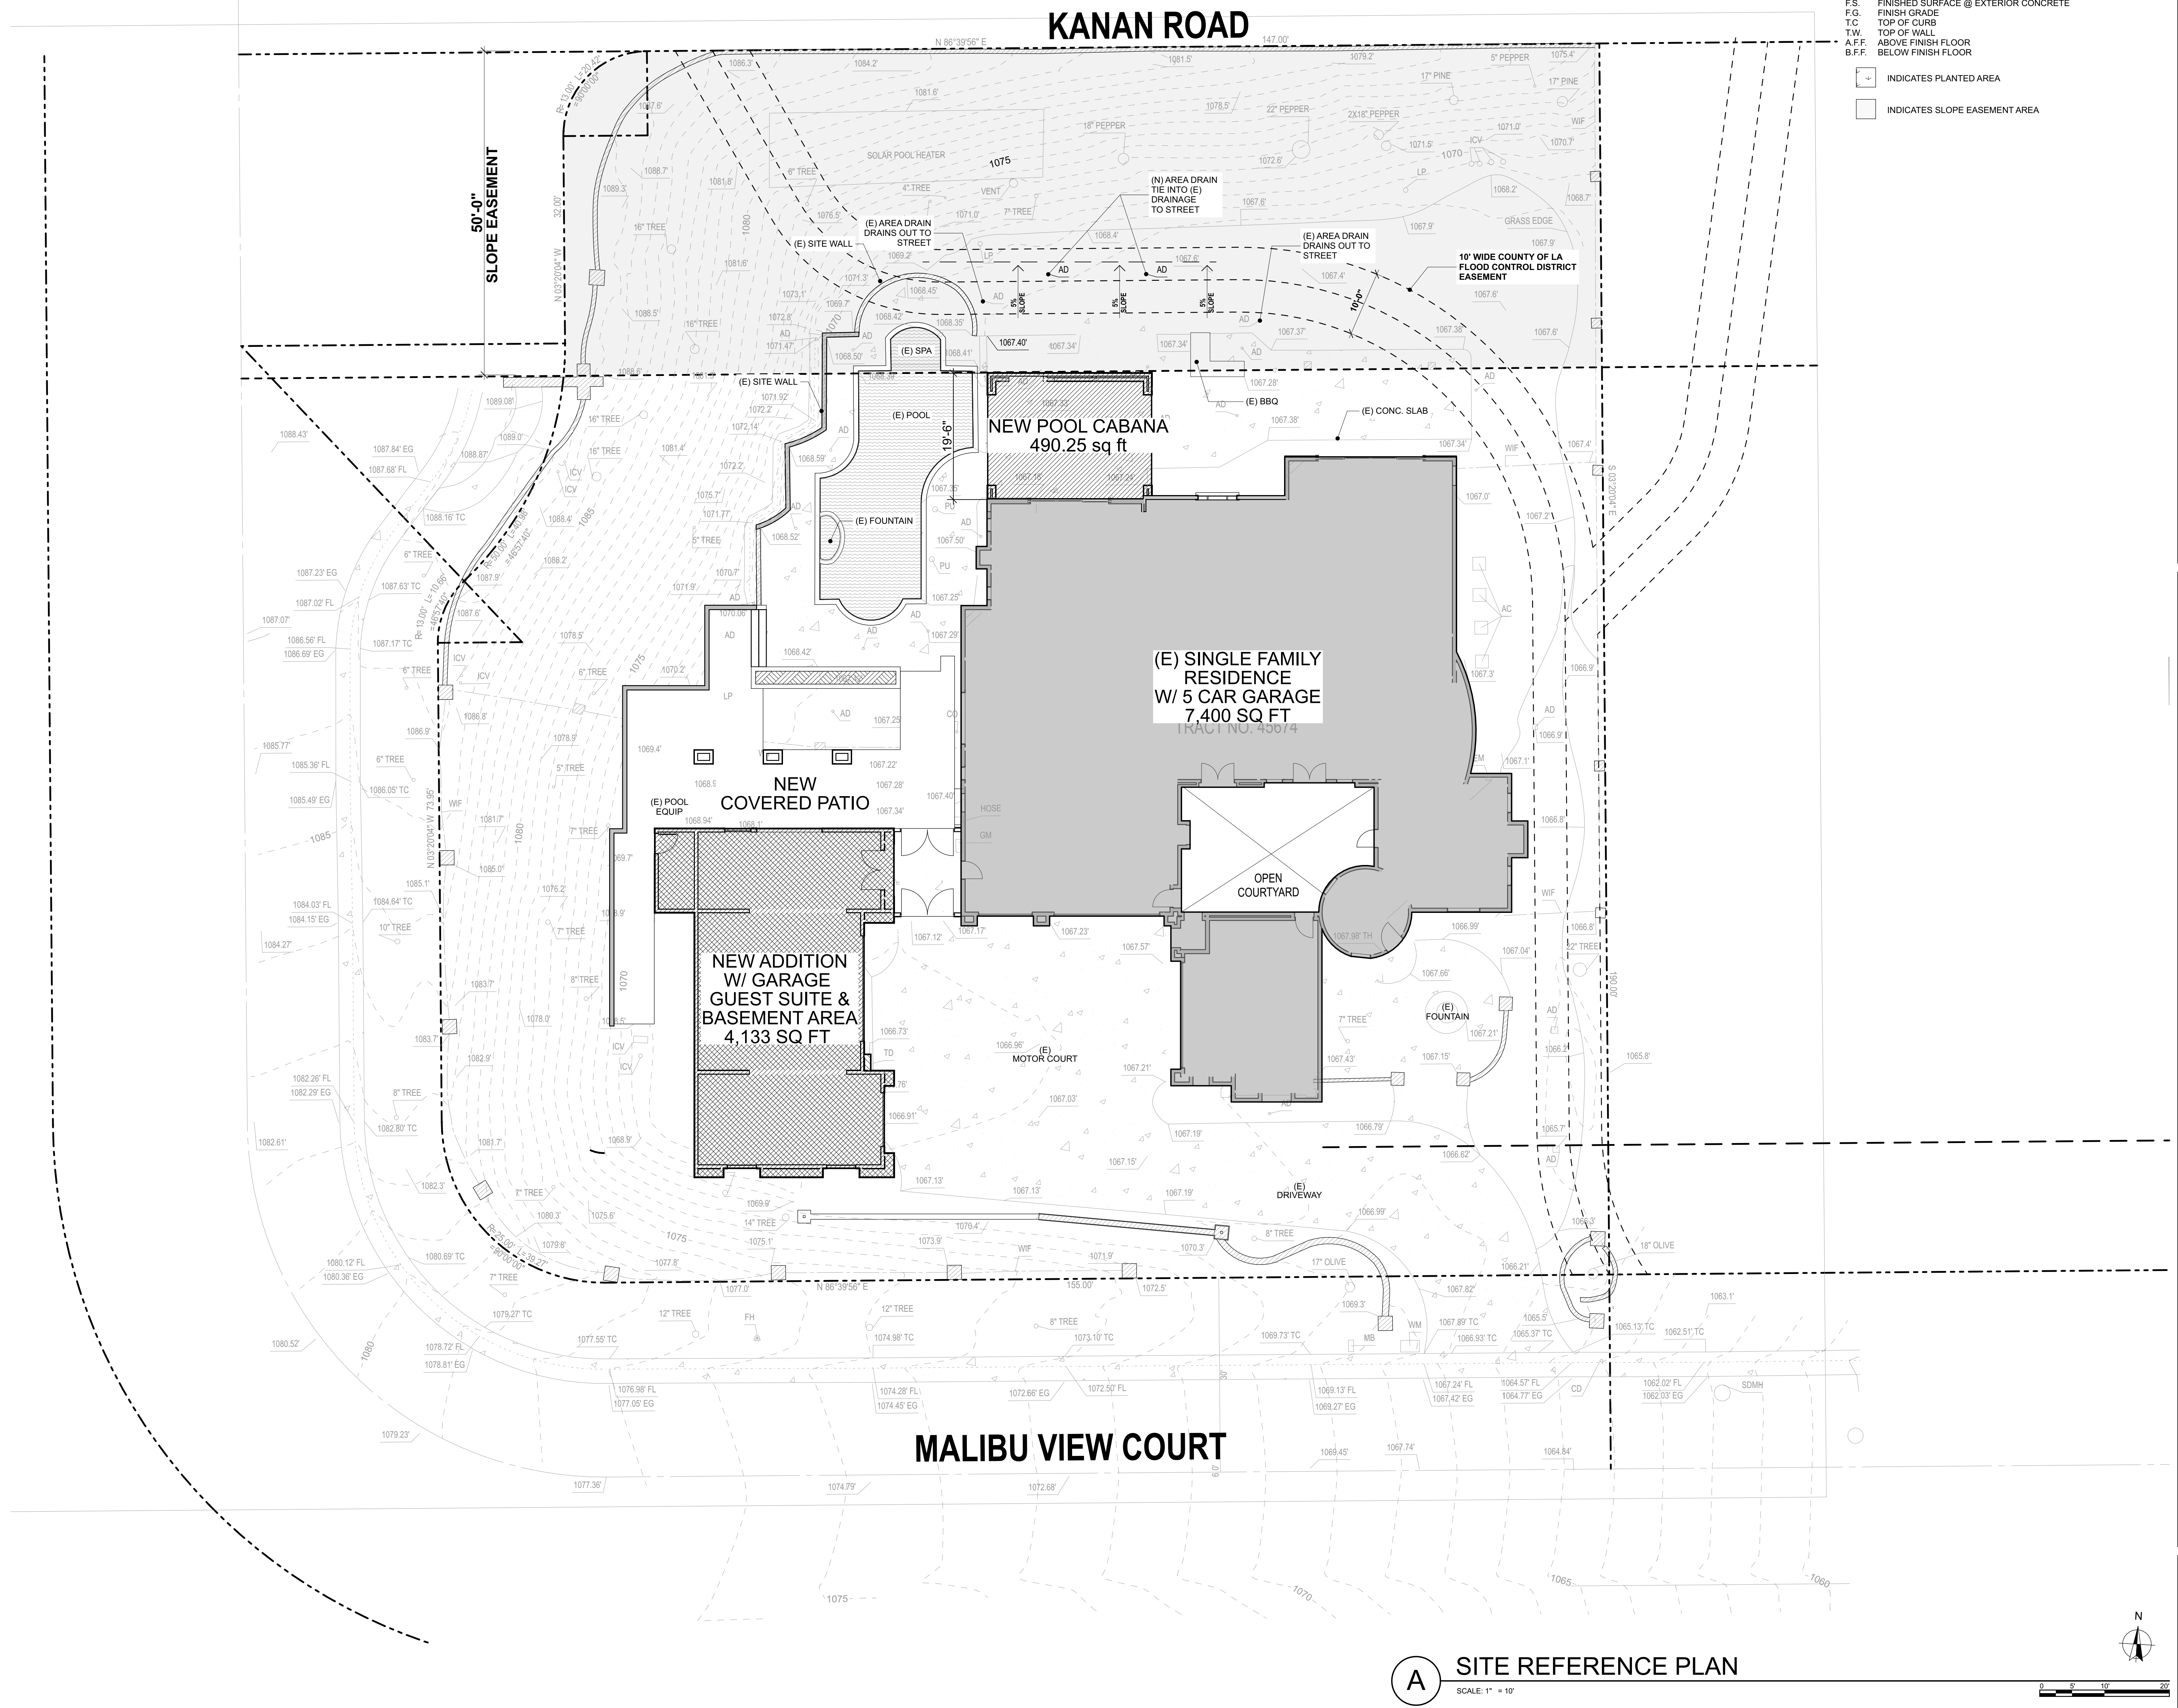


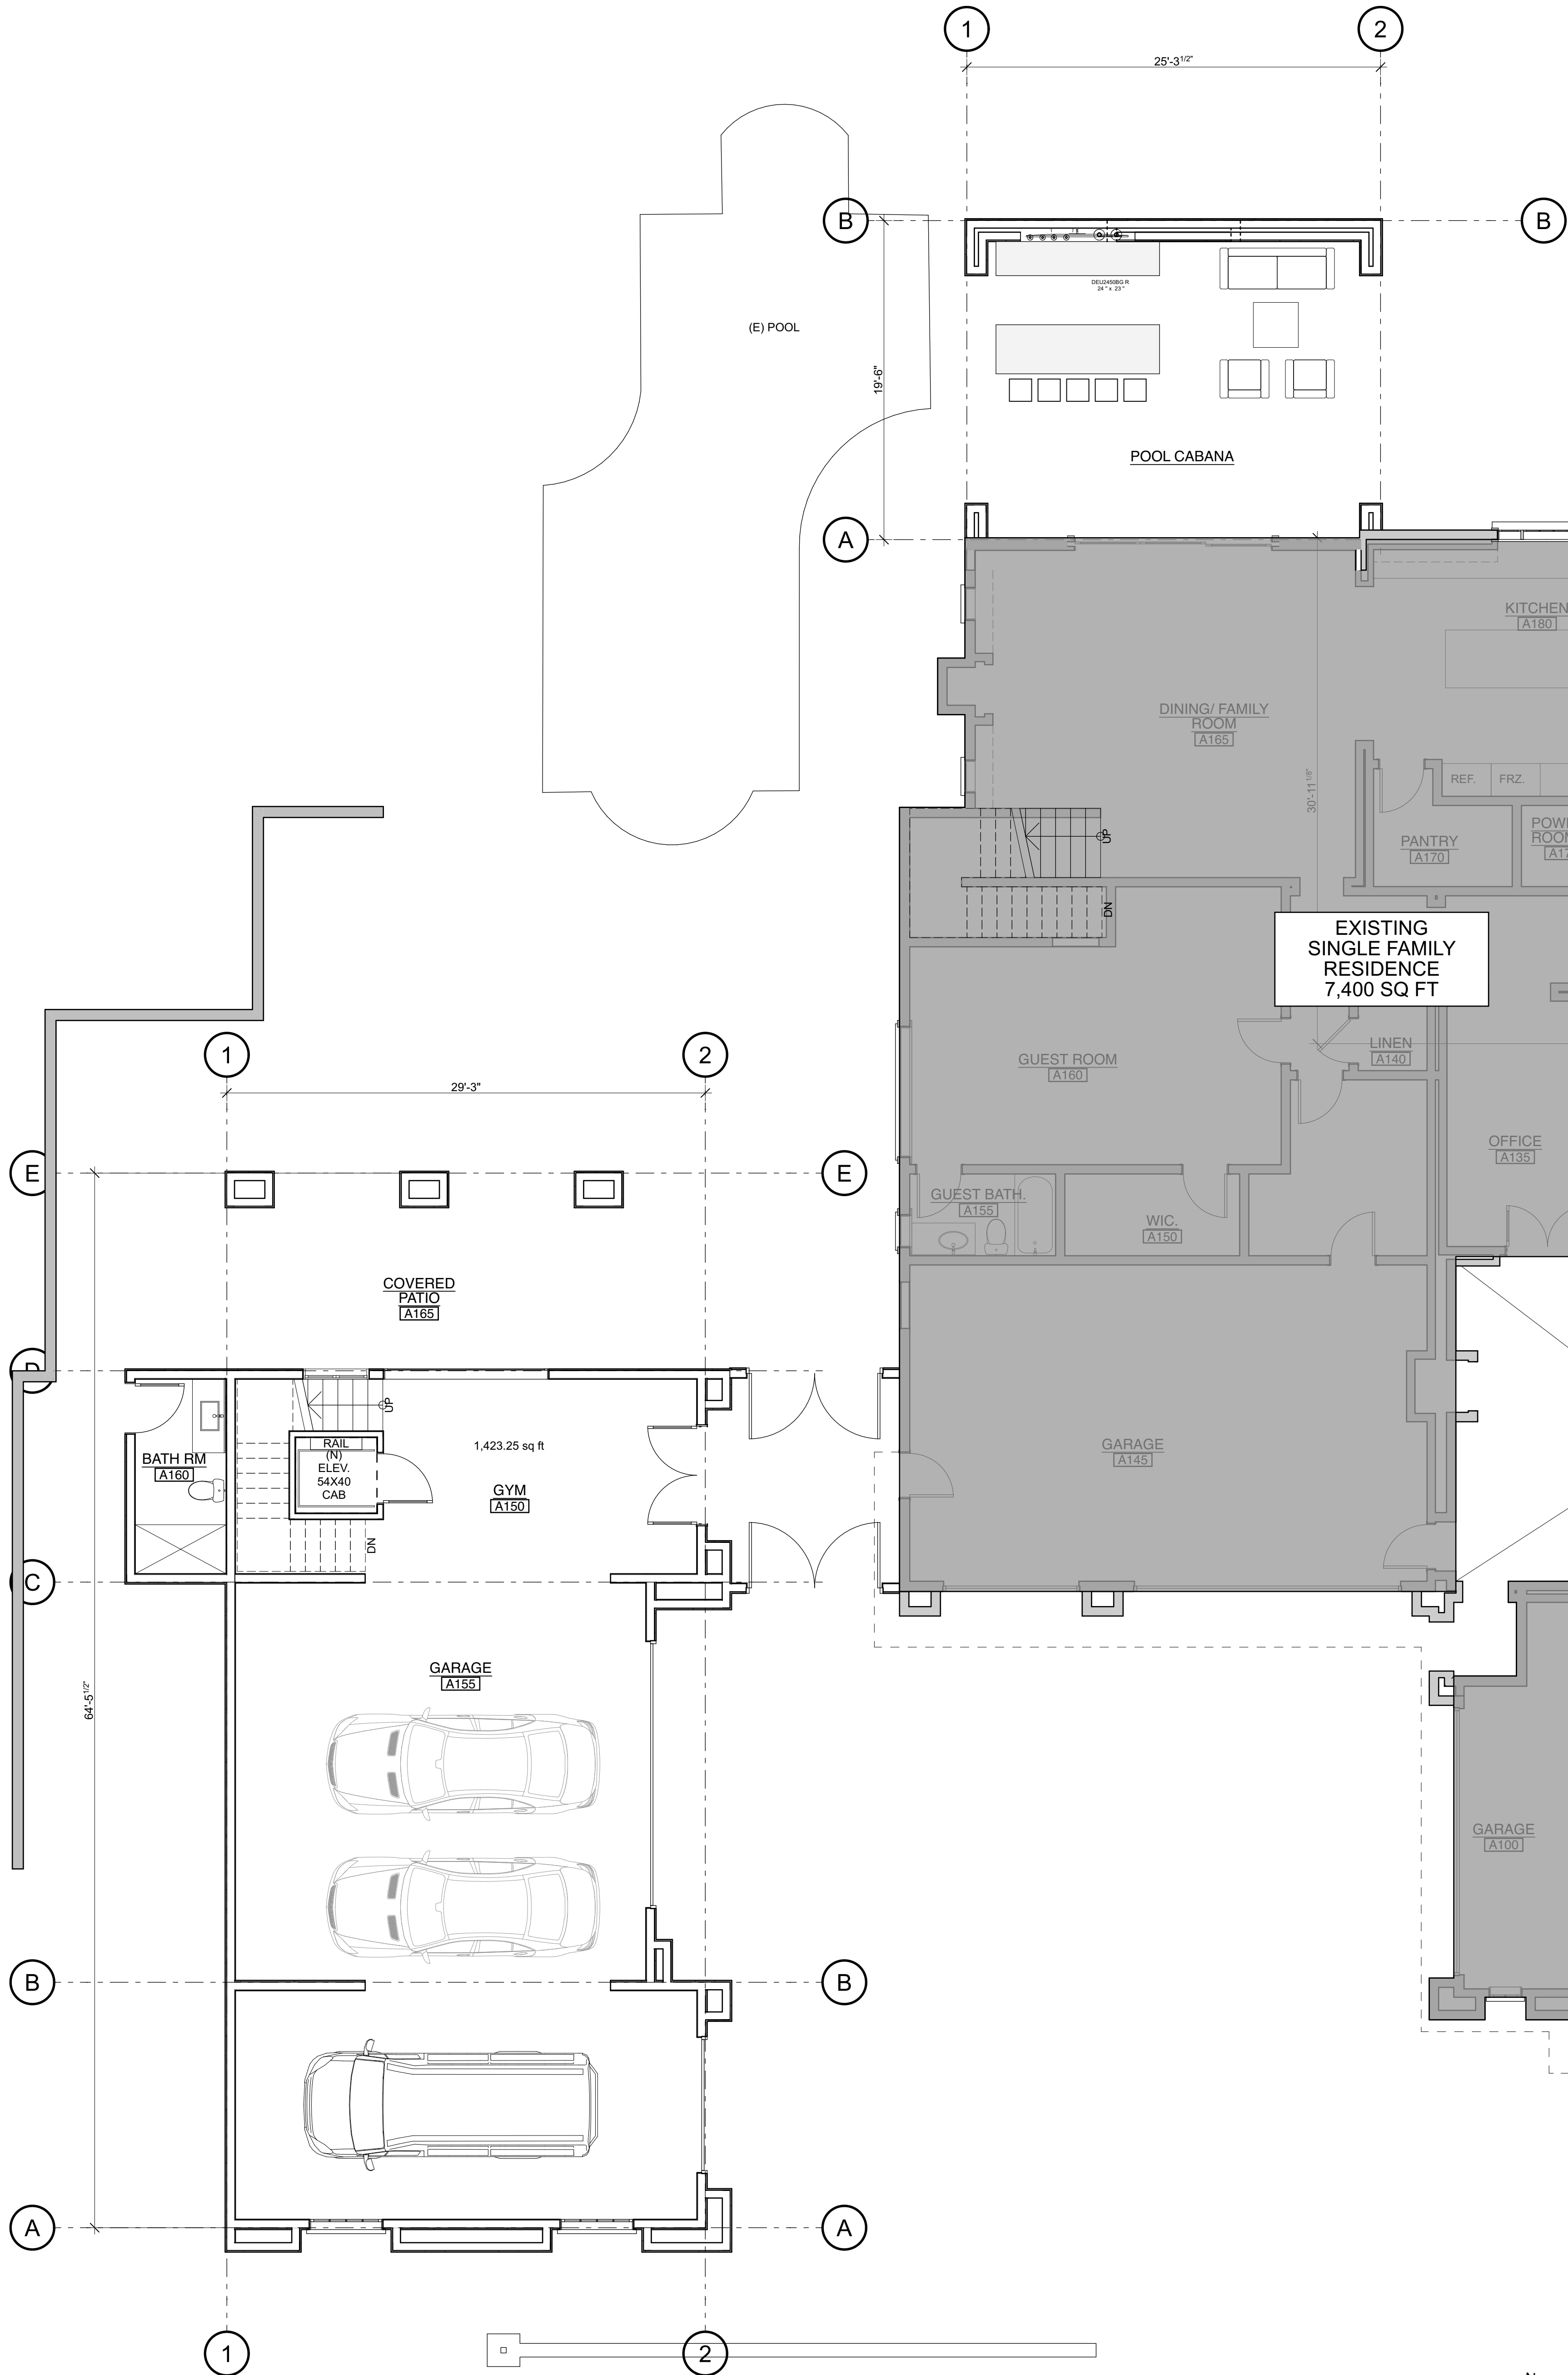


8/13/26 2:22 PM
BIMBAUD - SixtyArch - BIMBAUD Software as a Service 2024 - Jacoby (29475 Malibu View Court) 29475 Malibu View Court 29475 Malibu View Court

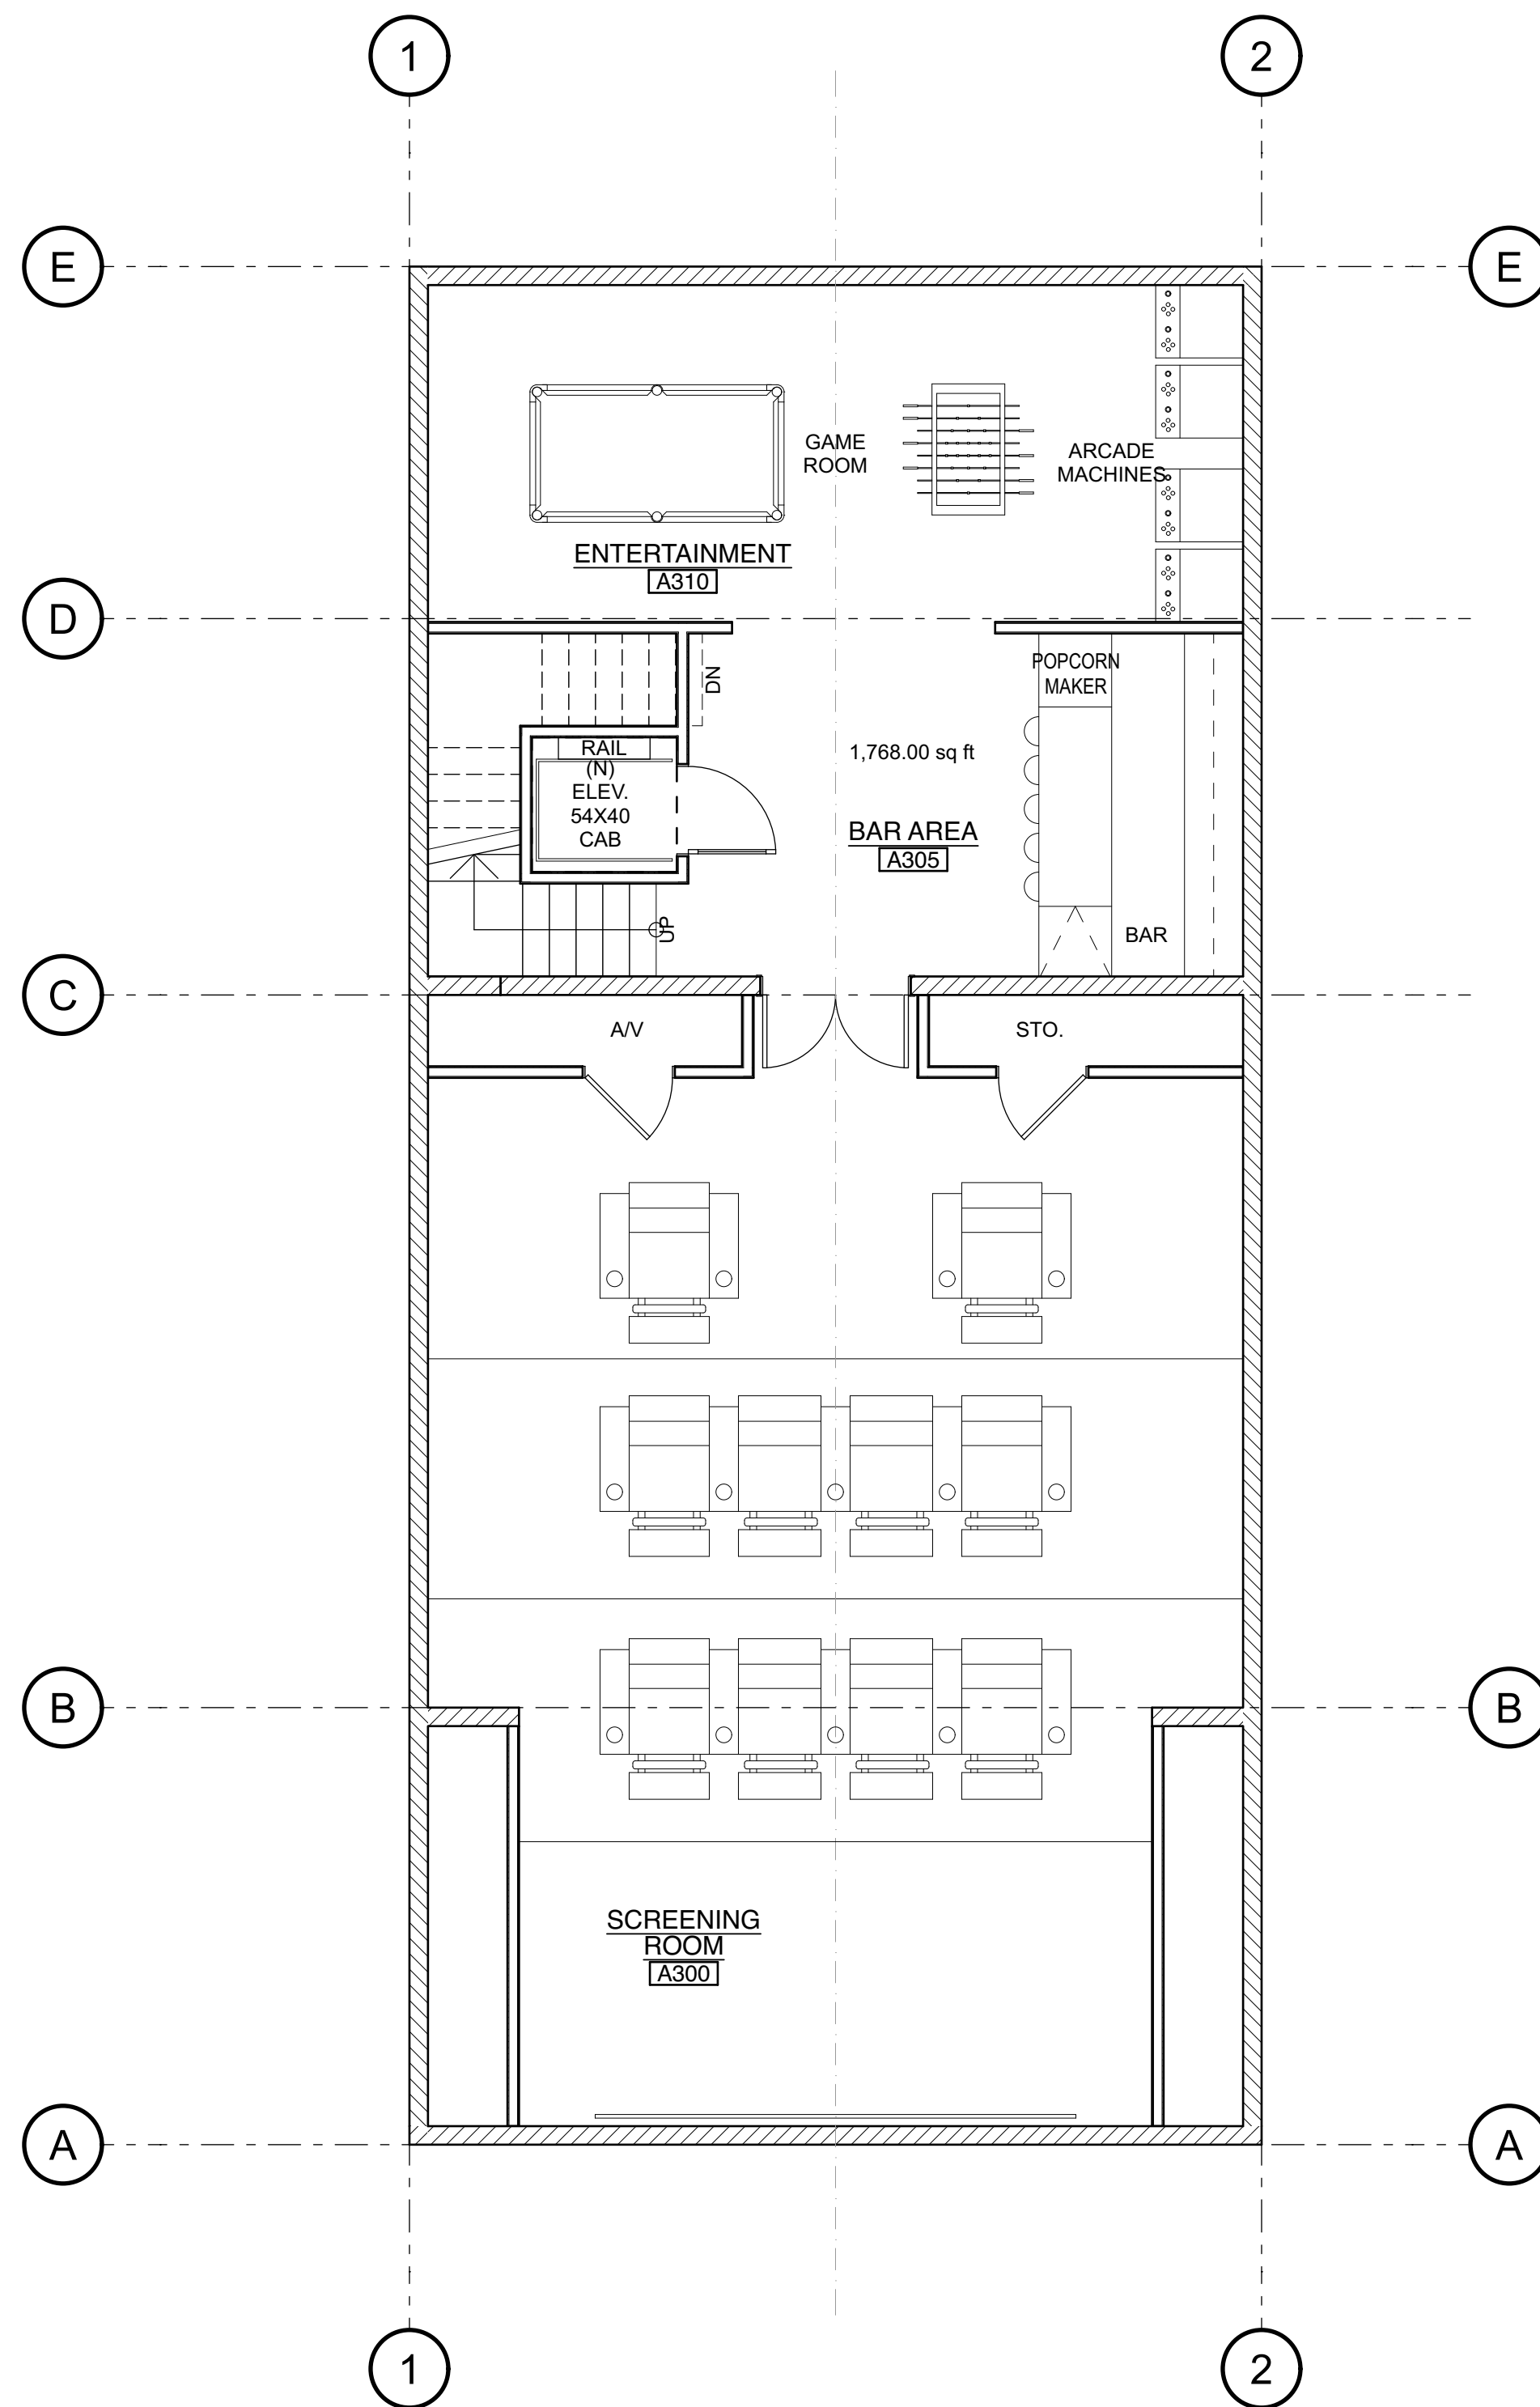

B PARTIAL FIRST FLOOR REFERENCE PLAN
SCALE: 3/16" = 1'-0"

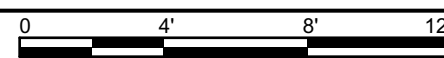

A PARTIAL BASEMENT FLOOR REFERENCE PLAN
SCALE: 3/16" = 1'-0"

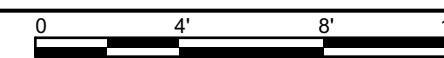

SIXTY
ARCHITECTURE
DESIGN
Commercial & Residential
Architecture
Interiors
Visualizations
Consulting

OFFICE: 805-369-1750
3136B Via Colinas Suite 105
Westlake Village, CA 91362
www.sixtyArchitecture.com

These drawings are the instruments of service and are the property of Sixty Architecture + Design. All designs and other information contained on these drawings are for use on the specified project and shall not be used on any other project, or for additions to this project, or for completion of this project by others without first obtaining the expressed written permission and consent of Sixty Architecture + Design. These drawings shall not be reproduced, changed, or copied in any form whatsoever without first obtaining the expressed written permission and consent of Sixty Architecture + Design, nor are they to be assigned to any other party without written permission and consent.

Copyright: Sixty Architecture + Design
All Rights Reserved.

JACOBY RESIDENCE
29475 MALIBU VIEW CT.,
AGOURA HILLS, CA 91301


REVISIONS	DATE	REVISIONS
PROGRESS PRINT	08/27/23	
PLAN CHECK SUBMITTAL	09/18/23	
PCC 1		

Date: 8/13/26
Job: 22-54
Scale: AS NOTED


IF THE ABOVE DIMENSION DOES NOT MEASURE ONE (1) INCH EXACTLY, THIS DRAWING WILL HAVE BEEN ENLARGED OR REDUCED. AFFECTING ALL USED SCALES.

A2201
Plotted On: 8/13/26

PARTIAL FLOOR REFERENCE PLANS

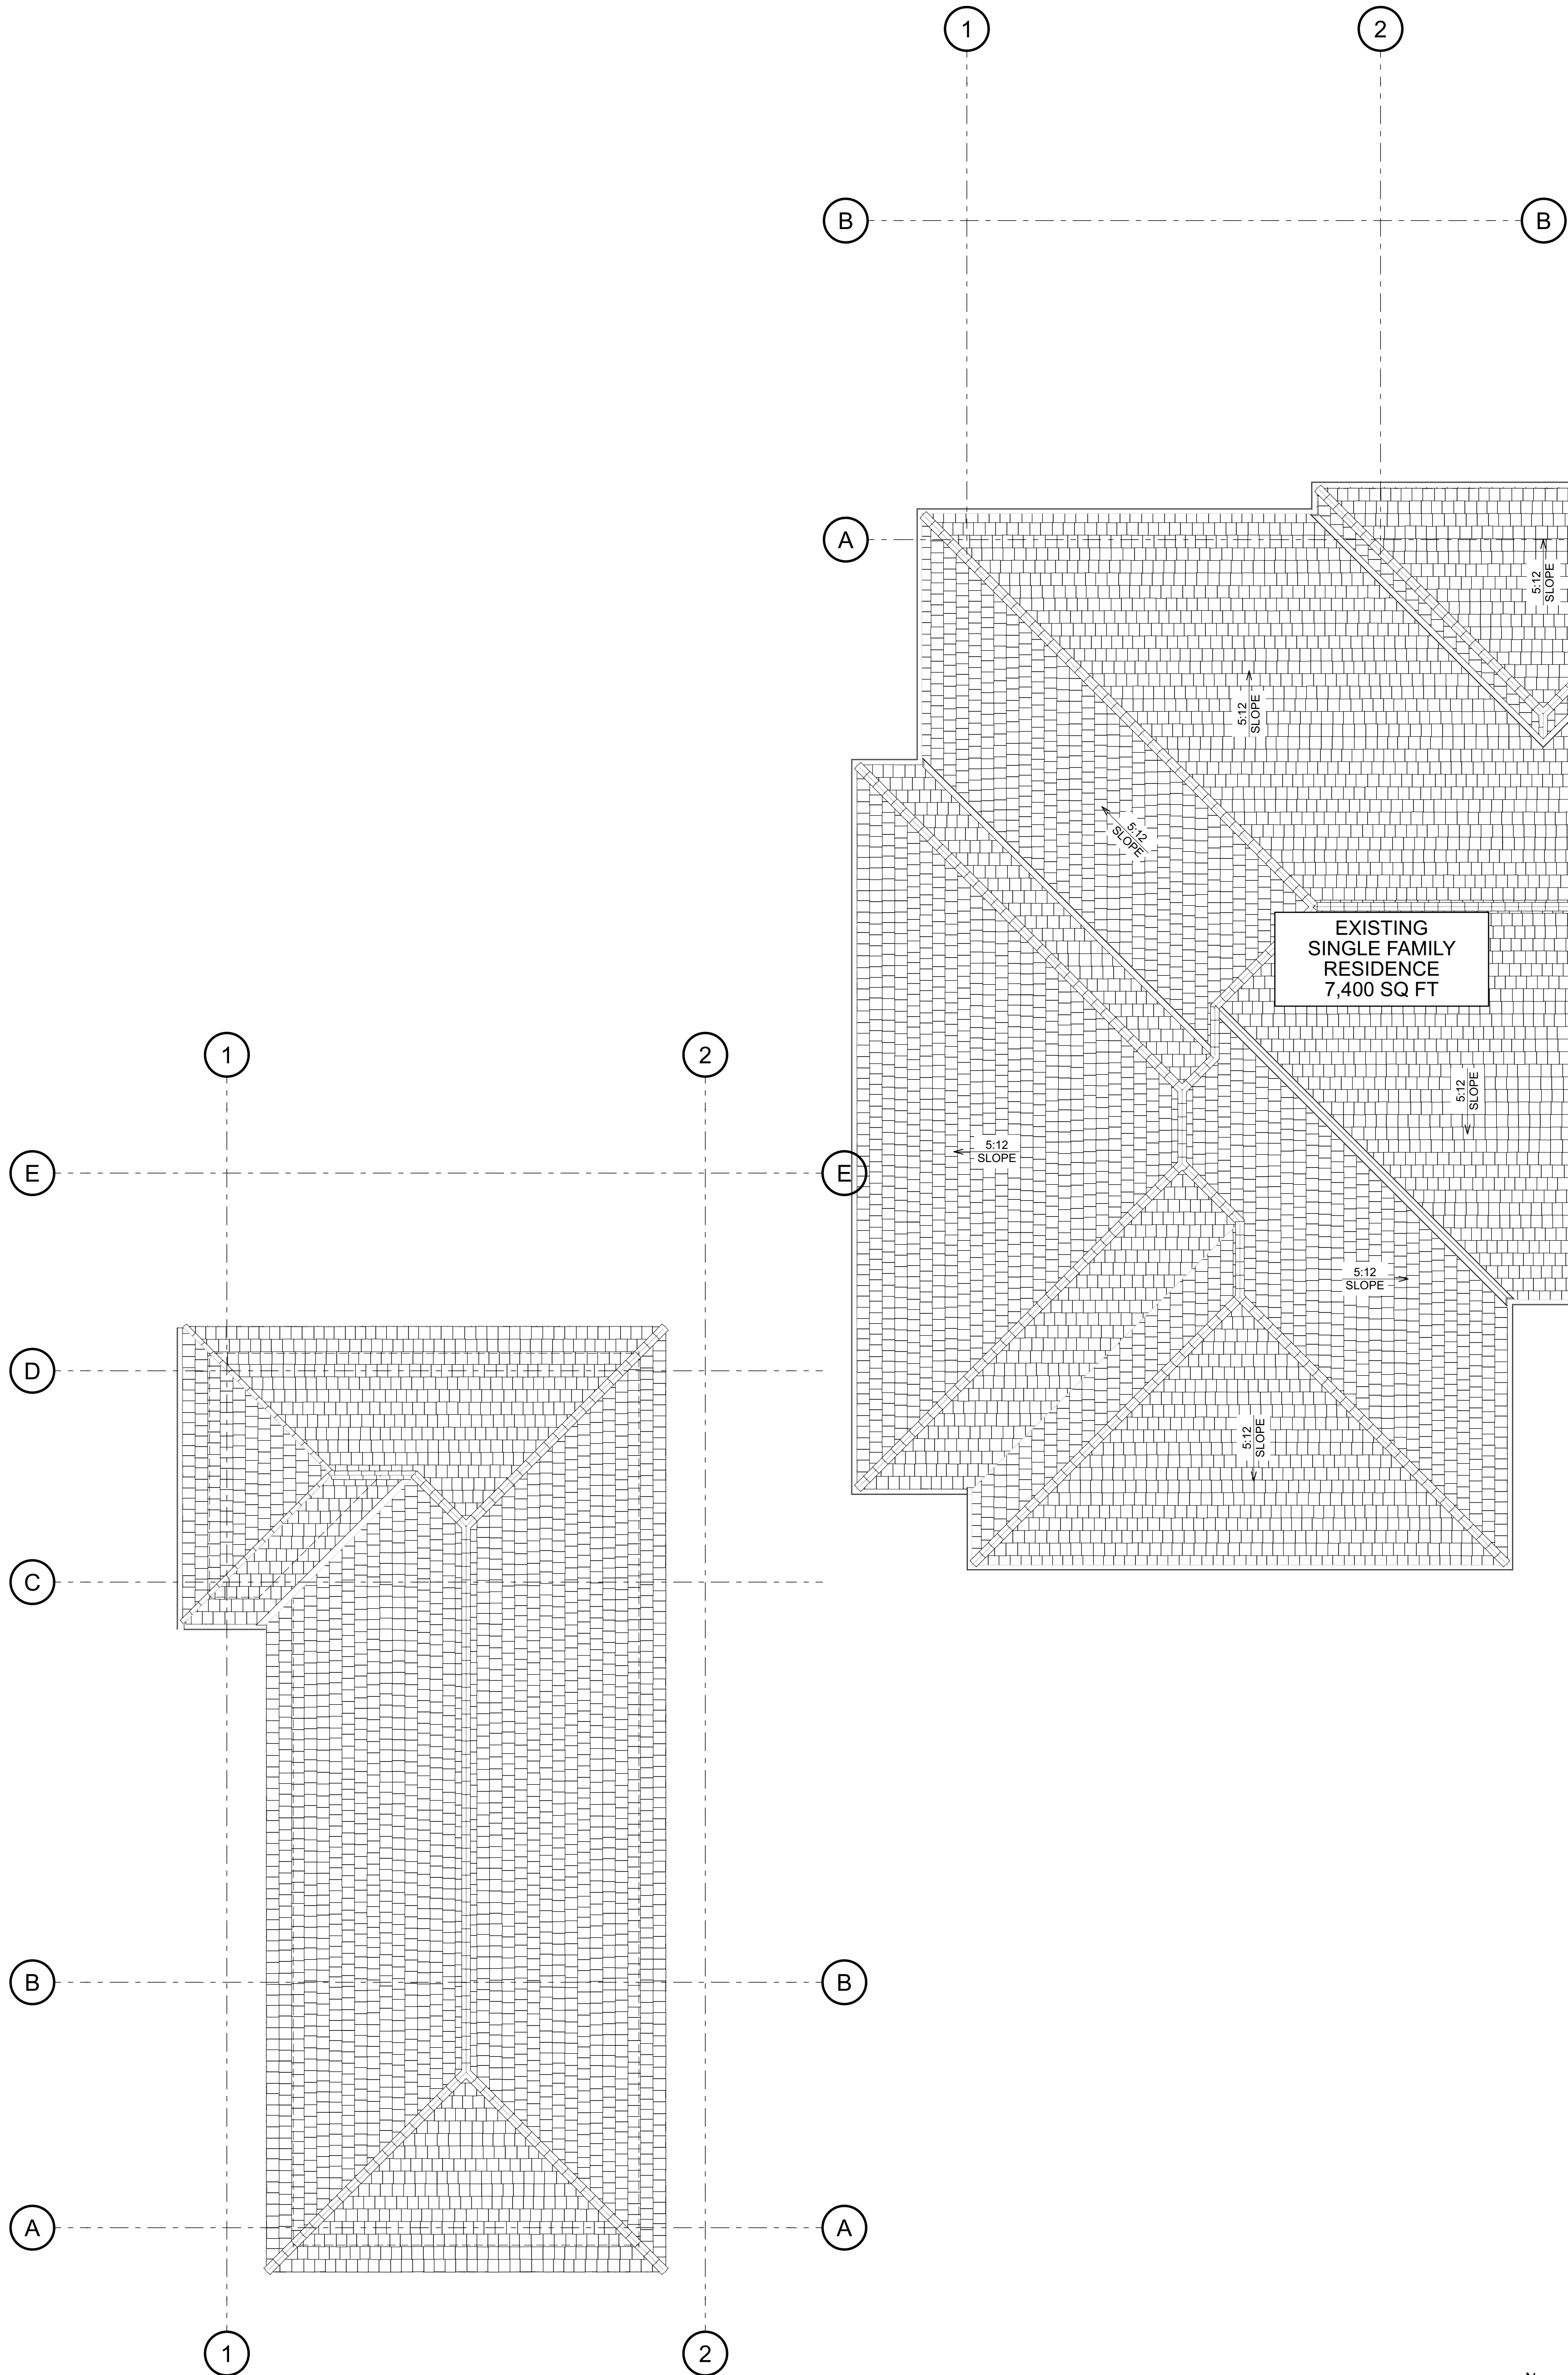

B PARTIAL ROOF REFERENCE PLAN
SCALE: 3/16" = 1'-0"

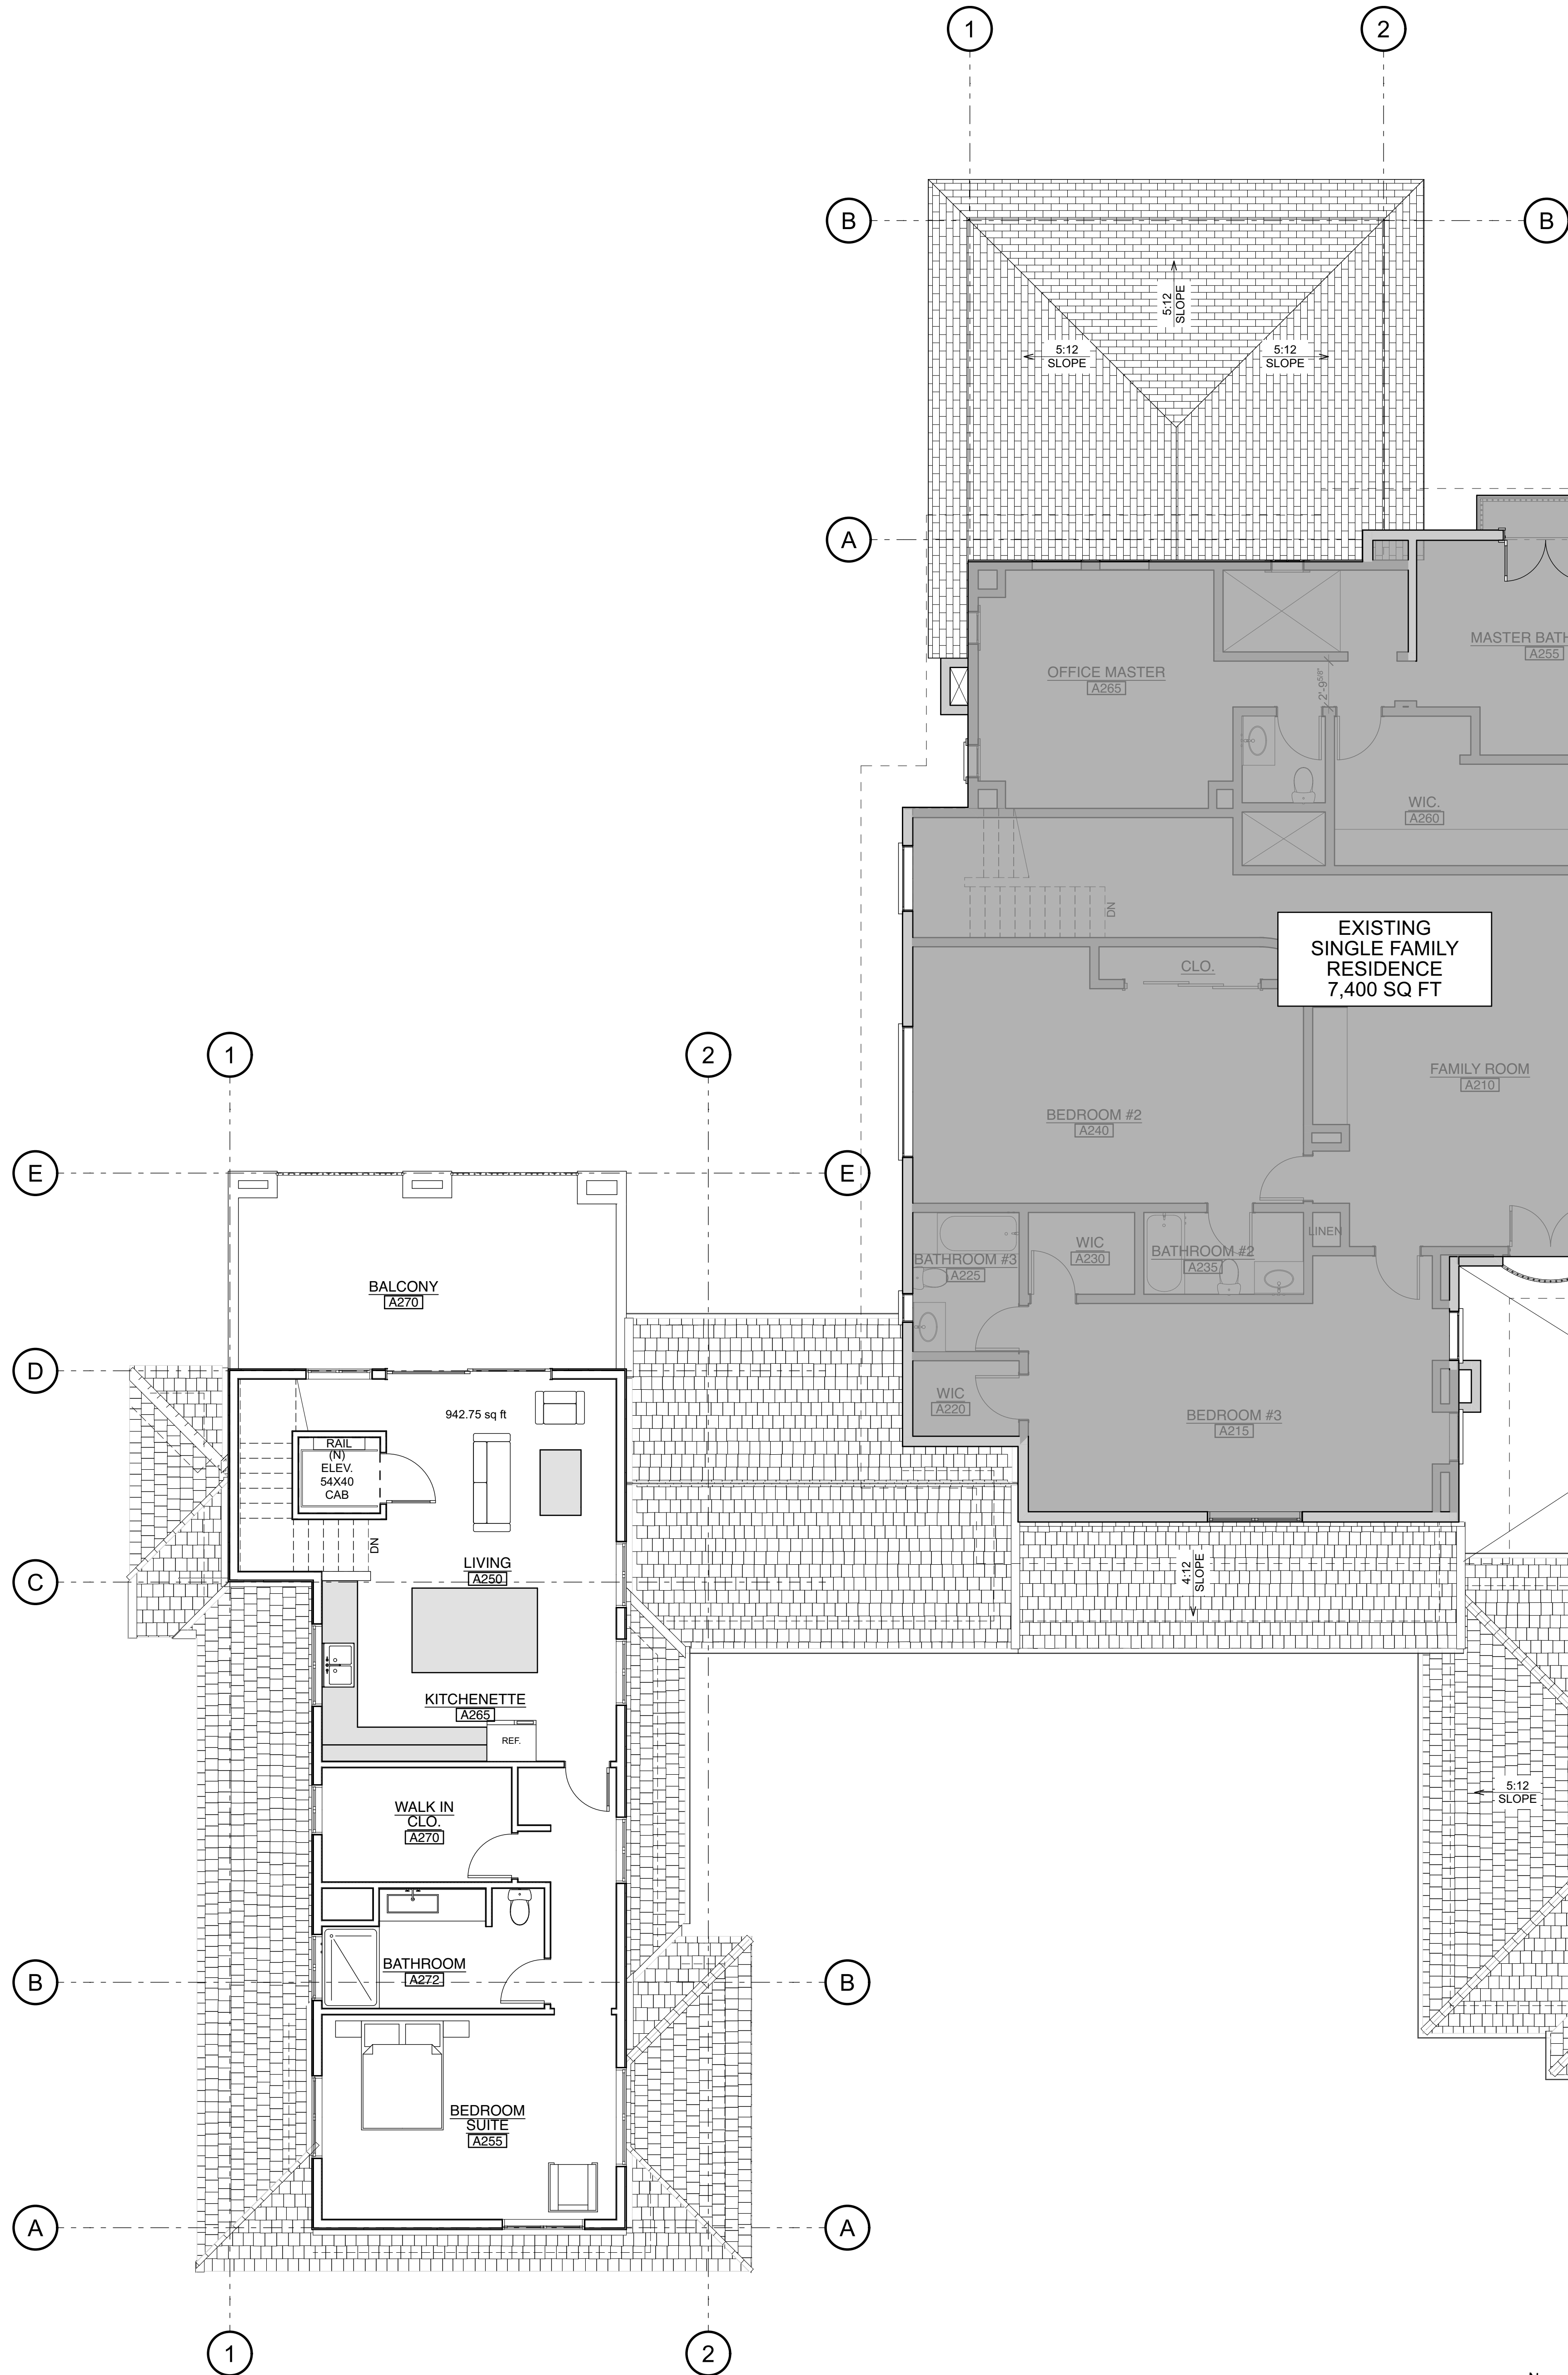

A PARTIAL SECOND FLOOR REFERENCE PLAN
SCALE: 3/16" = 1'-0"



SIXTY
ARCHITECTURE
+
DESIGN
Commercial & Residential
Architecture
Interiors
Visualizations
Consulting

OFFICE: 805-369-1750
3136B Via Colinas Suite 105
Westlake Village, CA 91362
www.sixtyarchitecture.com

These drawings are the instruments of service and are the property of Sixty Architecture + Design. All designs and other information contained on these Drawings are for use on the specified project and shall not be used on any other project, or for alterations to this project, or for completion of this project by others without first obtaining the expressed written permission and consent of Sixty Architecture + Design. These drawings shall not be reproduced, changed, or copied in any form whatsoever without first obtaining the expressed written permission and consent of Sixty Architecture + Design, nor are they to be assigned to any other party without written permission and consent.

Copyright: Sixty Architecture + Design
All Rights Reserved.

JACOBY RESIDENCE
29475 MALIBU VIEW CT.,
AGOURA HILLS, CA 91301

REVISIONS	DATE	REVISIONS	DATE
PROGRESS PRINT	08/27/23		
PLAN CHECK SUBMITTAL	08/18/23		
PCC 1			

Date: 8/13/26
Job: 22-54
Scale: AS NOTED

IF THE ABOVE DIMENSION DOES NOT MEASURE ONE INCH (1") EXACTLY THIS DRAWING WILL HAVE BEEN ENLARGED OR REDUCED. AFFECTING ALL UNLABLED SCALES.

A2202
Plotted On: 8/13/26

PARTIAL FLOOR REFERENCE PLANS

