


ART KEARIN SURVEYING
44615 18th Street West
LANCASTER, CALIF 93534

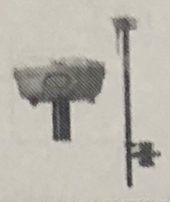

INVOICE 18-307

INVOICE

Customer

Name	GARO KARAKOULIAN		
Address	11066 TUXFORD ST		
City	SUN VALLEY	State CA	ZIP 91352
Phone	310-489-8579		

Date	12/17/2018
Order No.	
Rep	
FOB	

Qty	Description	Unit Price	TOTAL
1	BOUNDARY SURVEY APN 258-16-26	$900.00	$900.00

ART KEARIN SURVEYING AKS

	SubTotal	$900.00
	Shipping & Handling	
Taxes	State	
	TOTAL	$900.00

Payment Details

Make Payable to:

Arthur Kearin
44615 18th Street West
Lancaster, Calif 93534
661-816-7988 fax : 726-0646

THANK -YOU PLEASE CALL AGAIN


SURVEY MAP

APN 258-16-26

ART KEARIN SURVEYING
44615 18TH STREET WEST
LANCASTER, CA. 93534
PH: 661-816-7988

DECEMBER 17, 2018

PROFESSIONAL LAND SURVEYOR
ARTHUR J. KEARIN
P.L.S. 8481
Exp. 12-31-18
STATE OF CALIFORNIA

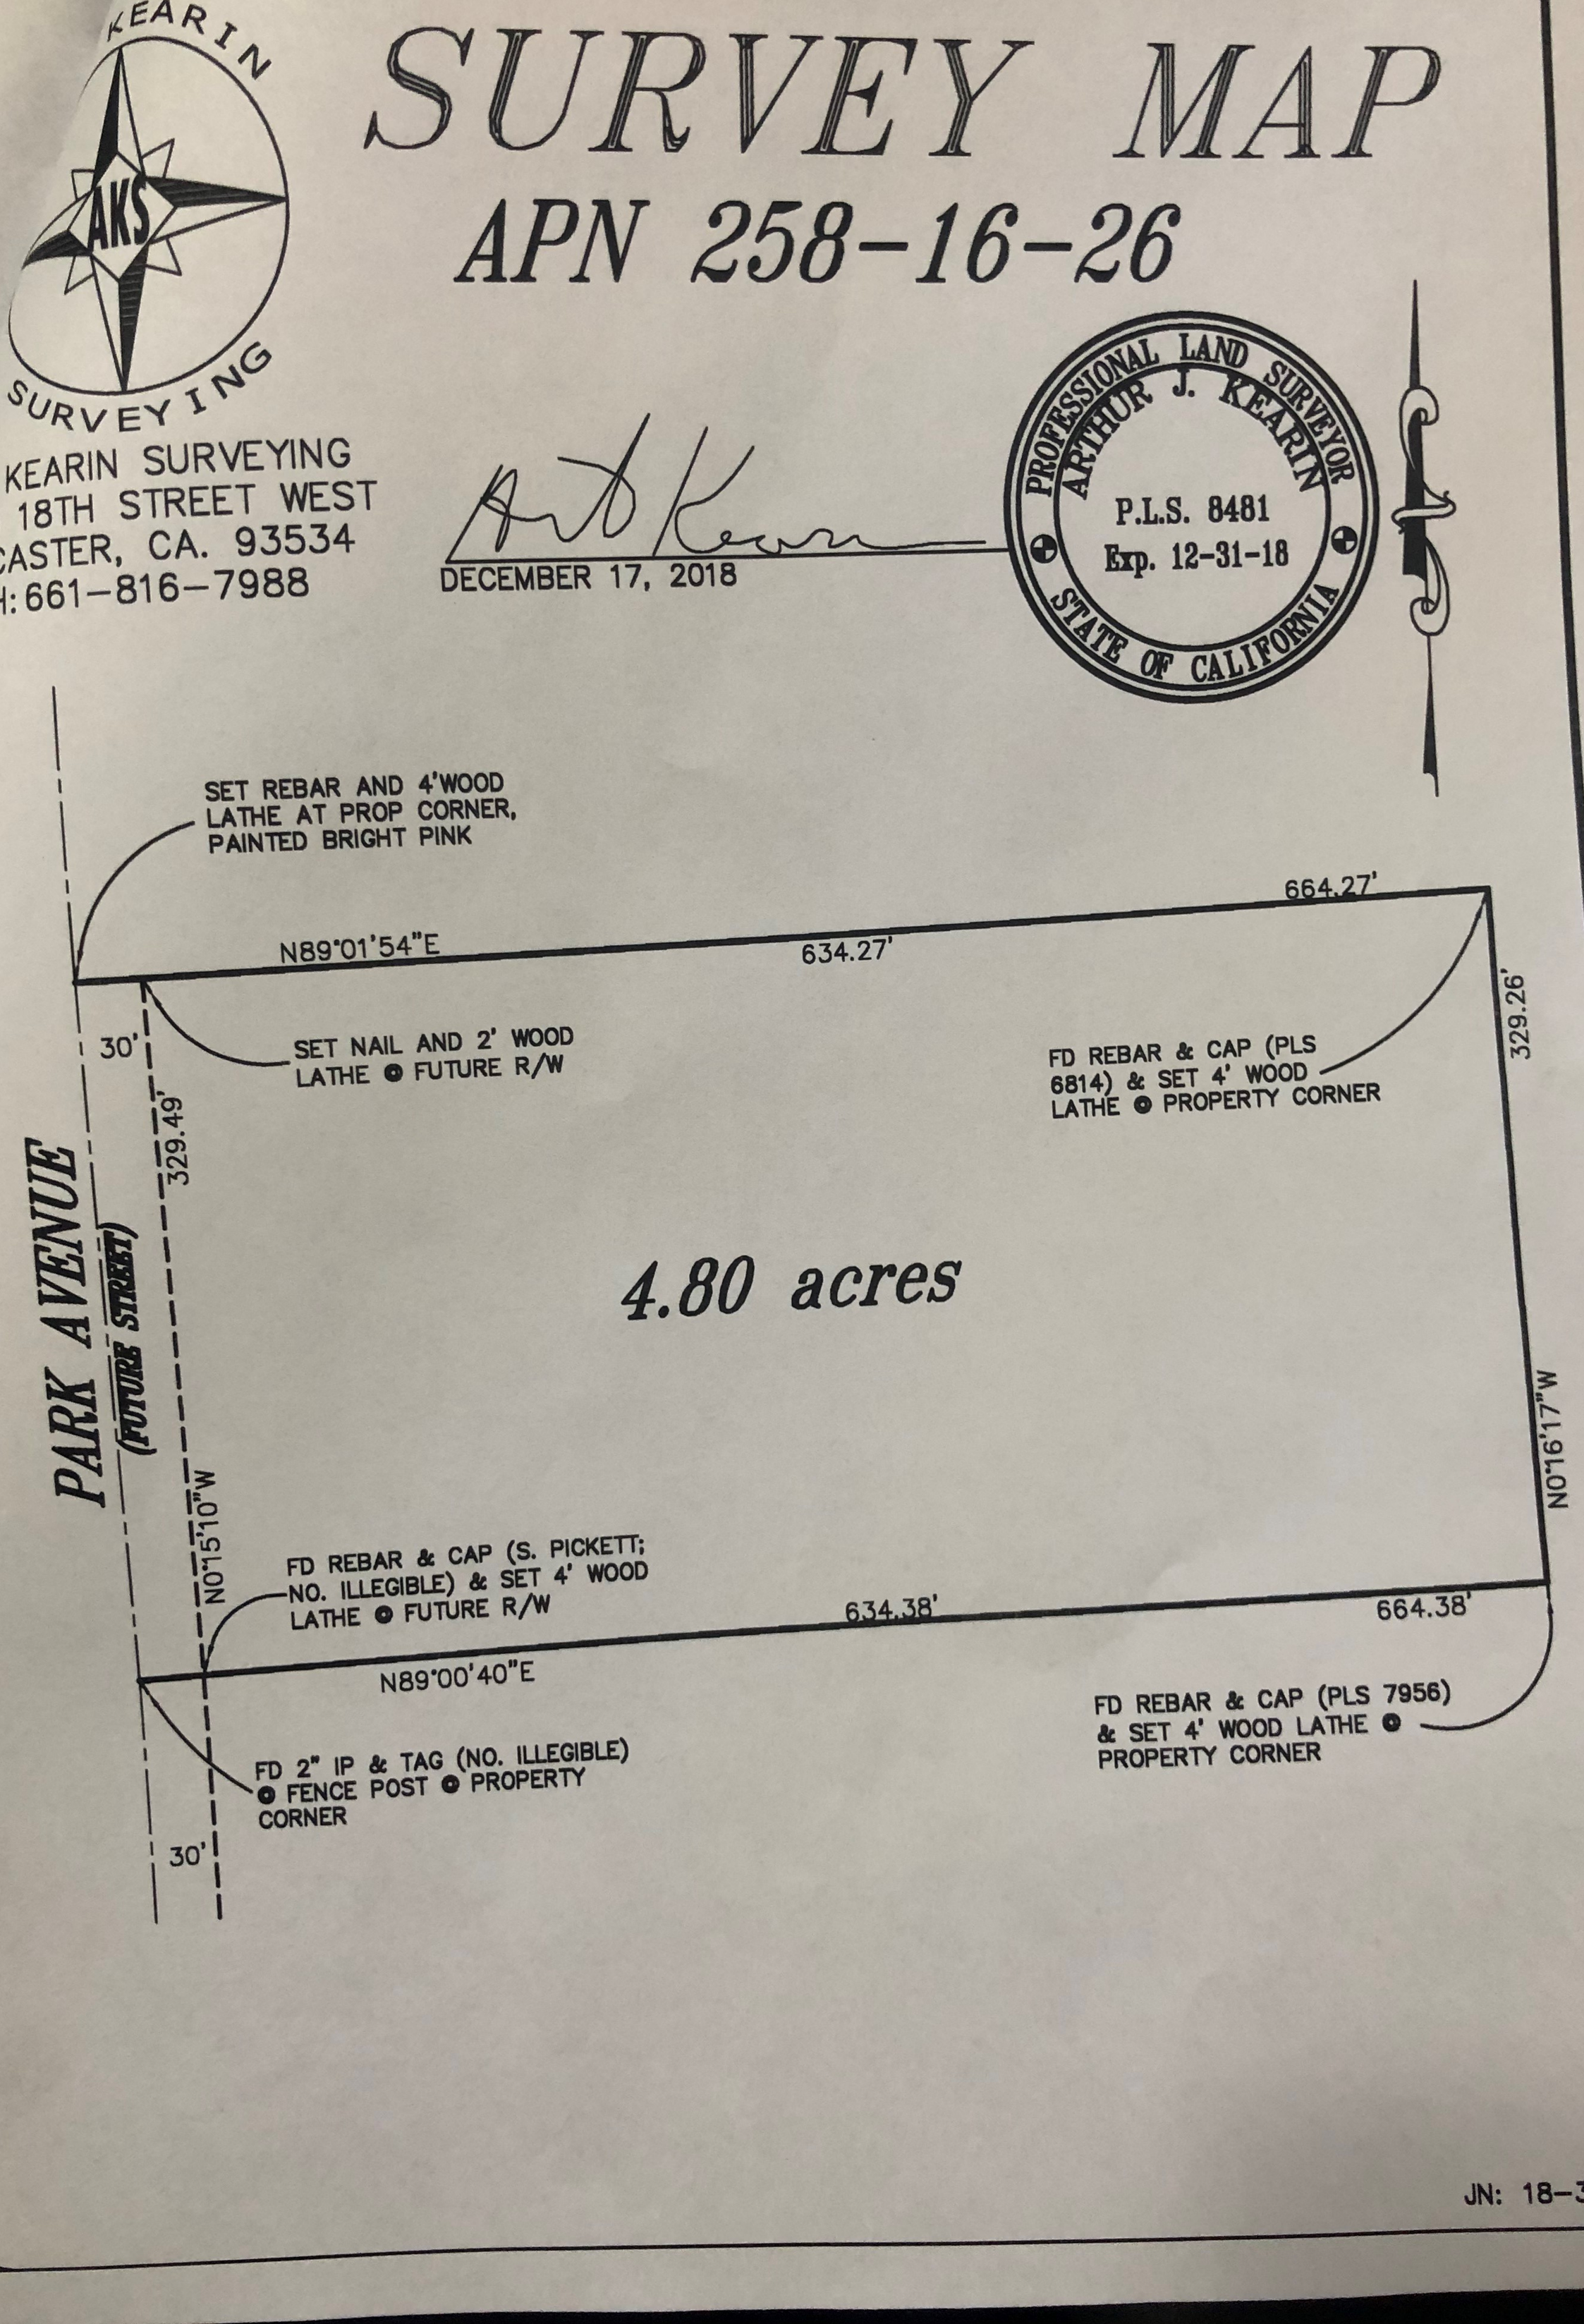

JN: 18-307