A SIDE VIEW

6" Side Eave

No rear Overhang

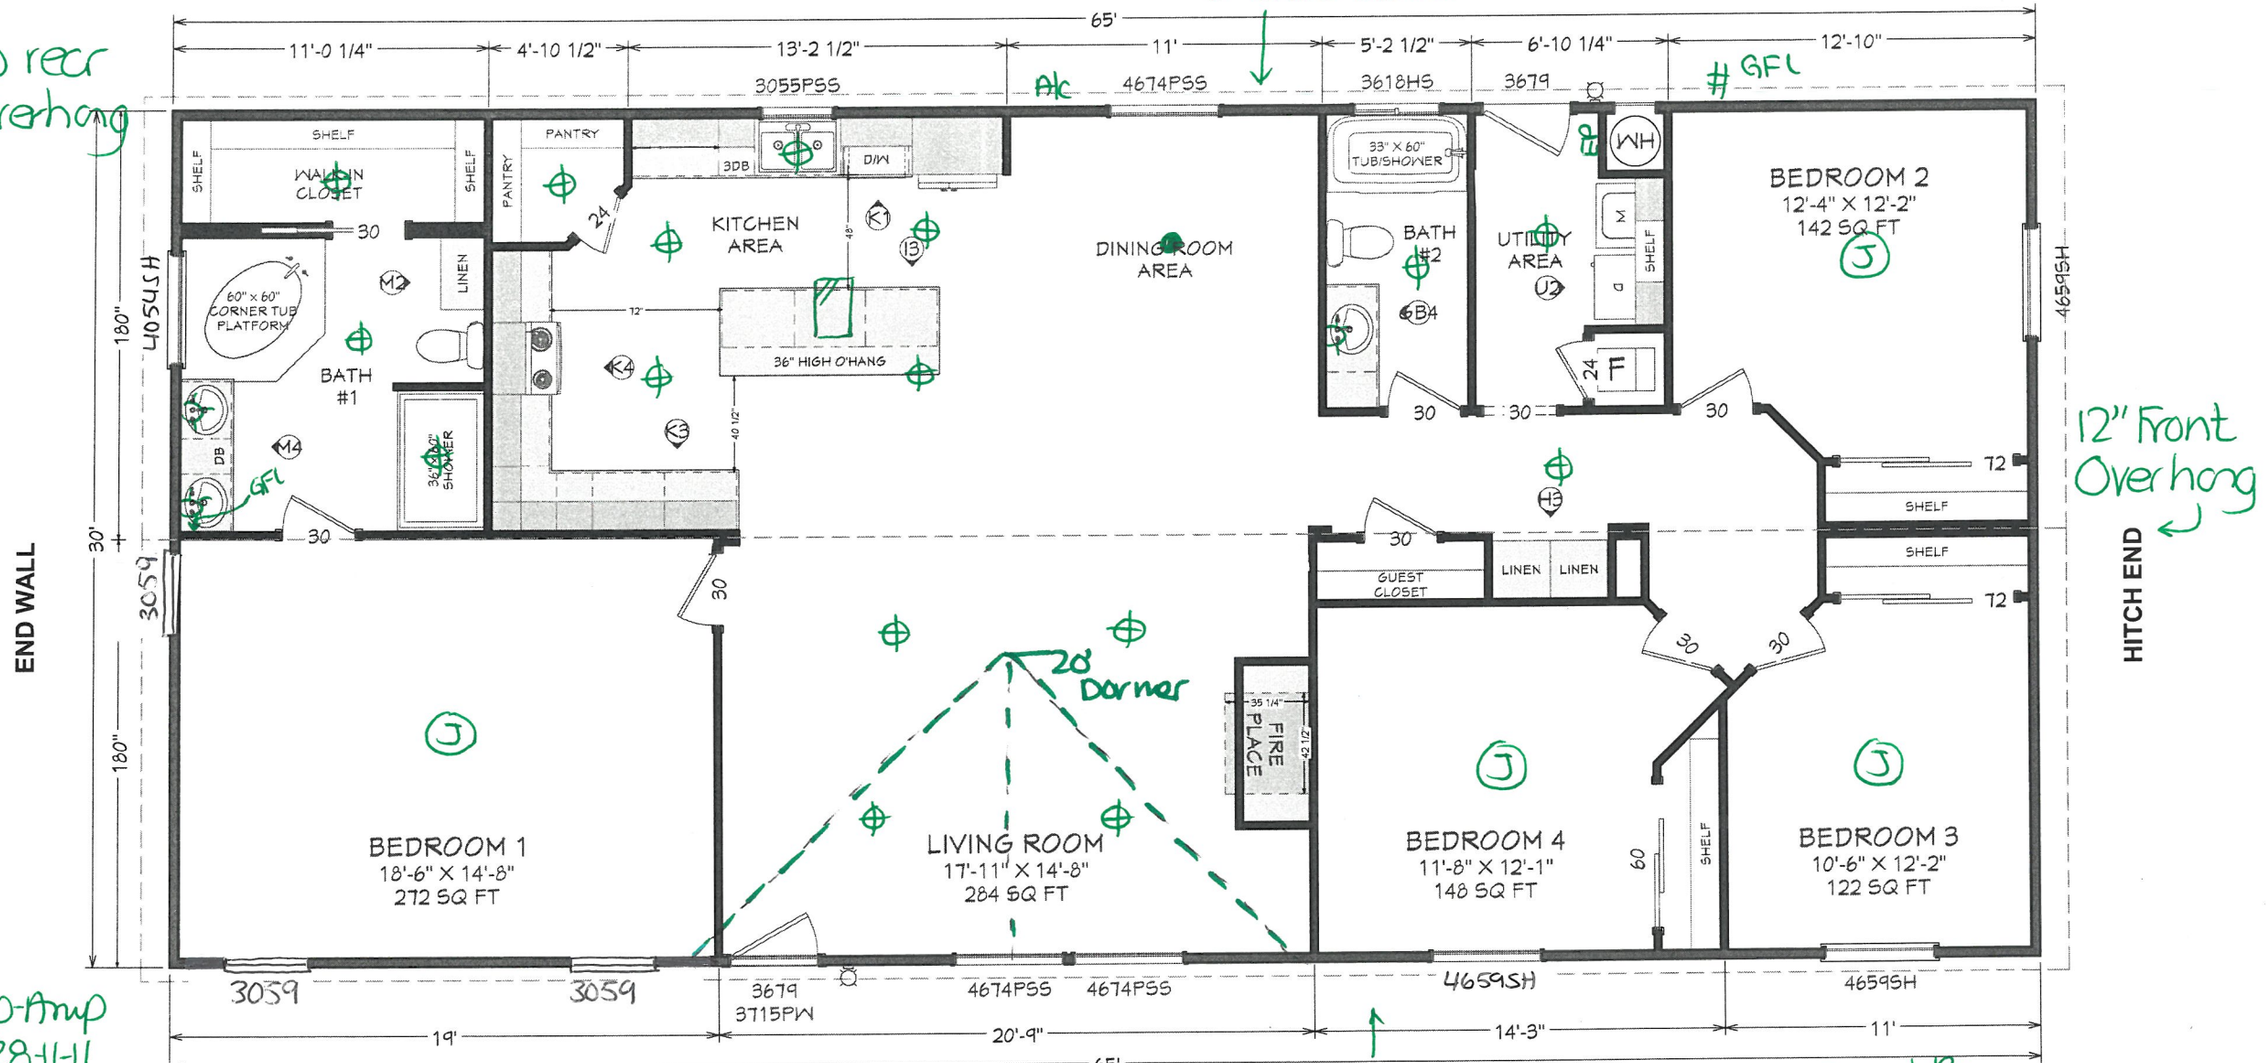

END WALL

HITCH END

12" Front Overhang

B SIDE VIEW

6" Side Eave

100-Amp
R28-11-11
Foundation Ready
Sprinklers, WUI

APPROXIMATE LIVING AREA
1950 SQ FT

Ⓙ = J-Box
⊕ = Can light
▯ = Skylight

Conceptual drawing only, subject to change

DATE	ORDER #	RETAILER	CUSTOMER	MODEL #	REVISION	DRAWN BY	
12/17/2025	2025-	HOWARD HOMES	TAMI	CL	-	Jose Paleo	CAVCO RIVERSIDE CA.

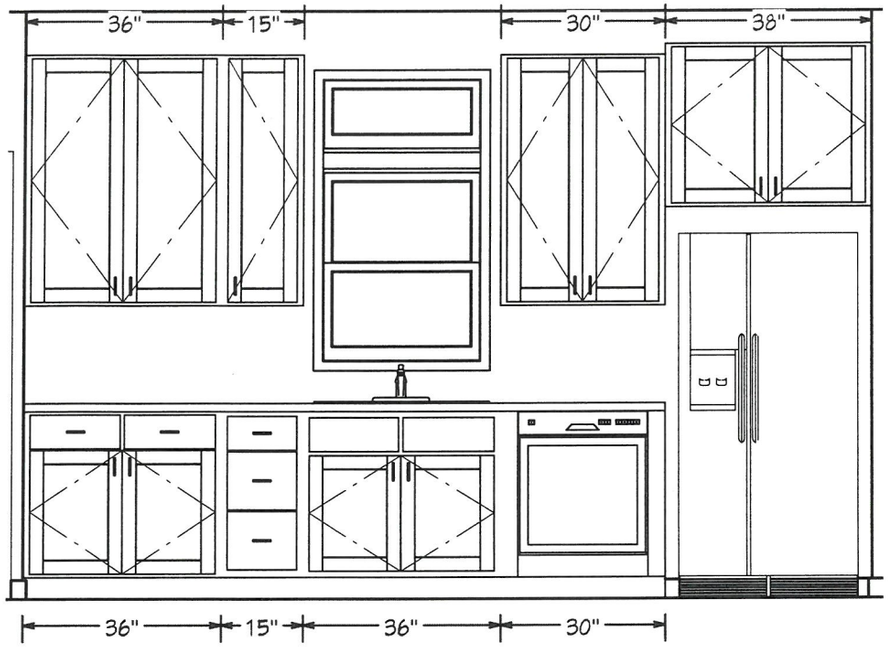

K1

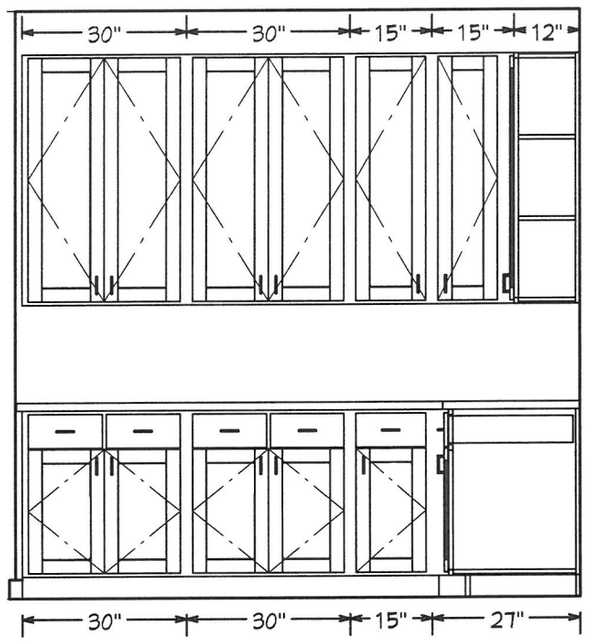

K3

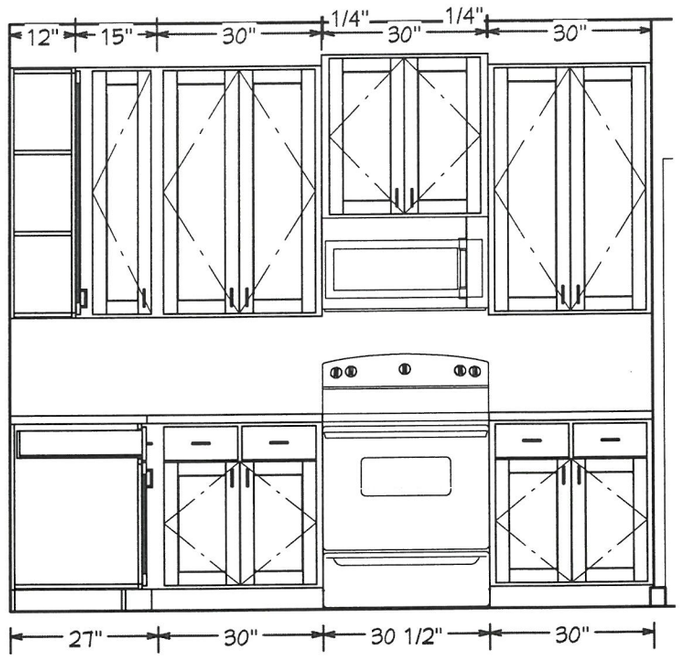

K4

Kitchen Cabs

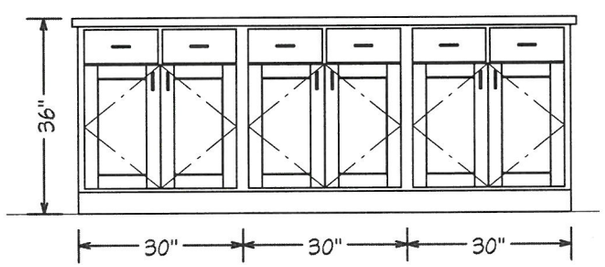

I3

* All hardware to be round knobs

Conceptual drawing only, subject to change

DATE	ORDER #	RETAILER	CUSTOMER	MODEL #	REVISION	DRAWN BY	
12/17/2025	2025-	HOWARD HOMES	TAMI	CL	-	Jose Paleo	CAVCO RIVERSIDE CA.

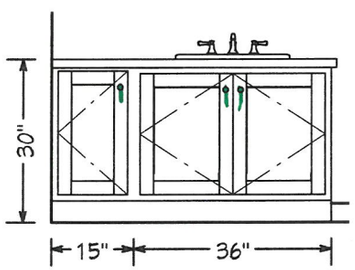

GB4 Bath 2

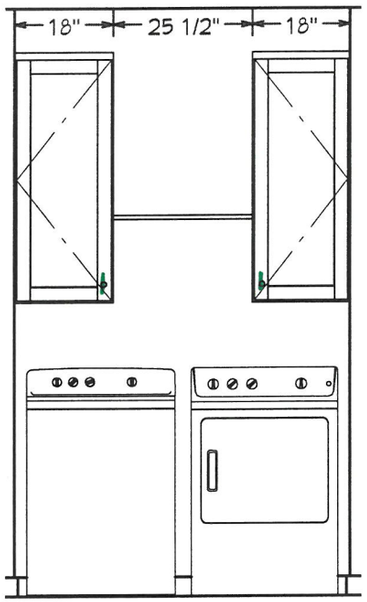

U2 utility

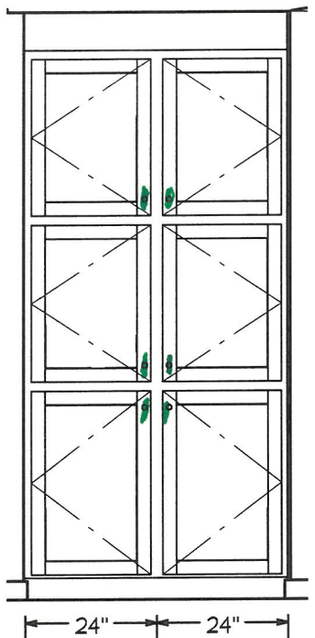

H3 hall cab

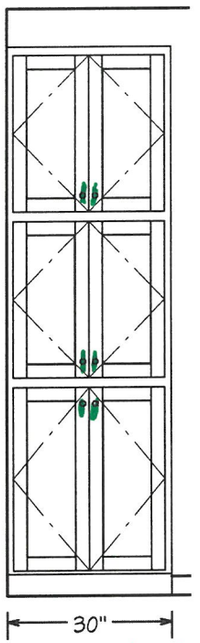

M2 Bath 1 cab

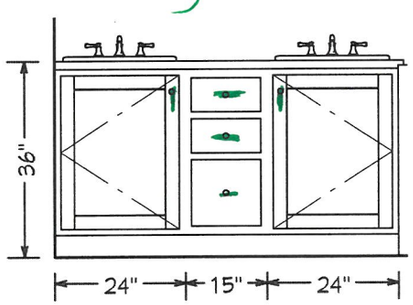

M4 Bath 1

Conceptual drawing only, subject to change

DATE	ORDER #	RETAILER	CUSTOMER	MODEL #	REVISION	DRAWN BY	
12/17/2025	2025-	HOWARD HOMES	TAMI	CL	-	Jose Paleo	cavco RIVERSIDE CA.

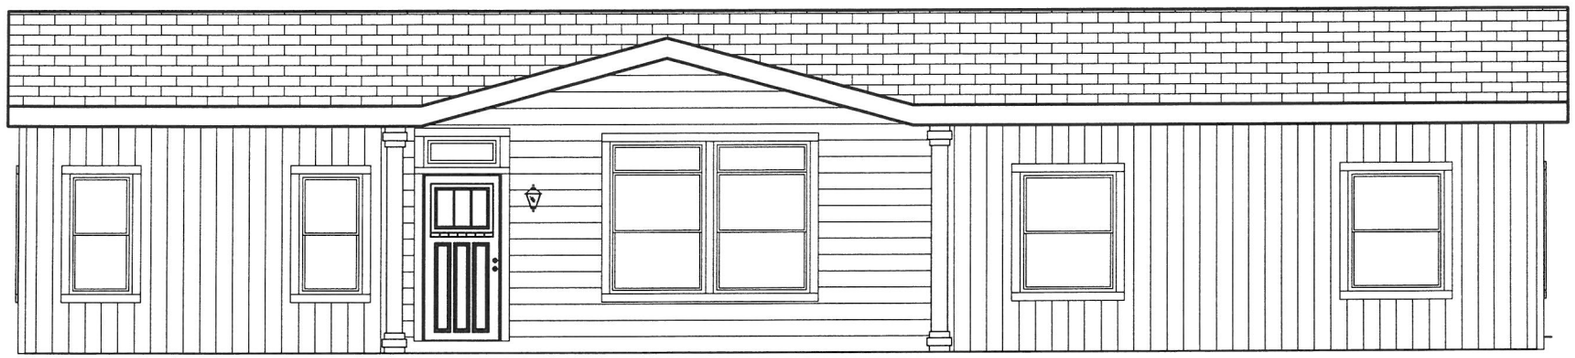

FRONT

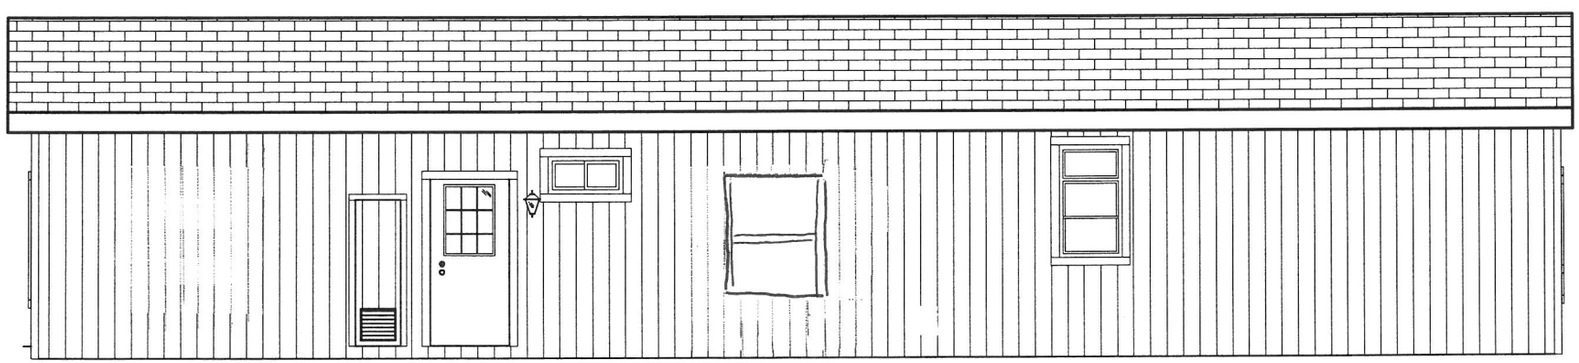

BACK

CUSTOMER: HOWARD HMS.

ORD#490960/CUSTOMER:HOWARD HMS.

Cavco INDUSTRIES, INC.

RIVERSIDE
220

PRODUCT NAME
CORONADO

MODEL NO.
30624J

DRAWING TITLE
CUSTOM
EXTERIOR
ELEVATIONS

DRAWN BY: Elvira S.

DATE: 01/22/25

SHT	REV
EE.1c	

22CO30624J490960

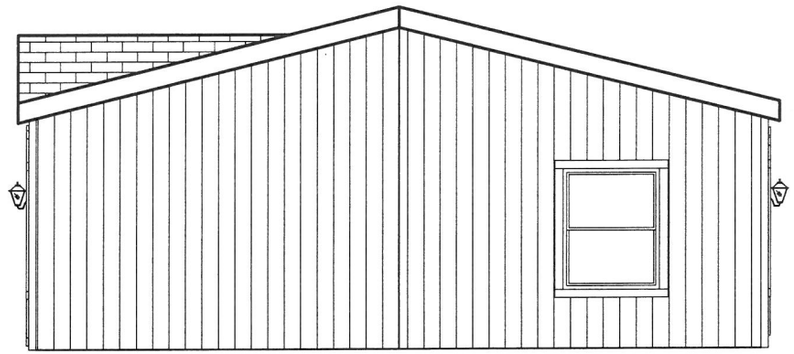

HITCH

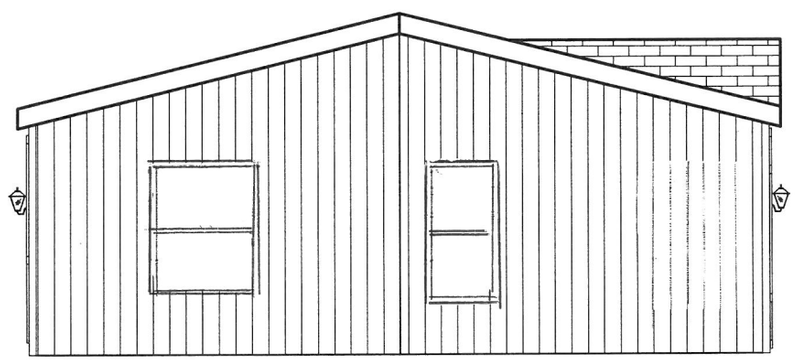

REAR

CUSTOMER: HOWARD HMS.

ORD#490960/CUSTOMER:HOWARD HMS.

Cavco INDUSTRIES, INC.

RIVERSIDE
220

PRODUCT NAME
CORONADO

MODEL NO.
30624J

DRAWING TITLE
CUSTOM
EXTERIOR
ELEVATIONS

DRAWN BY: Elvira S.

DATE: 01/22/25

SHT: EE.2c

REV:

22CO30624J490960