

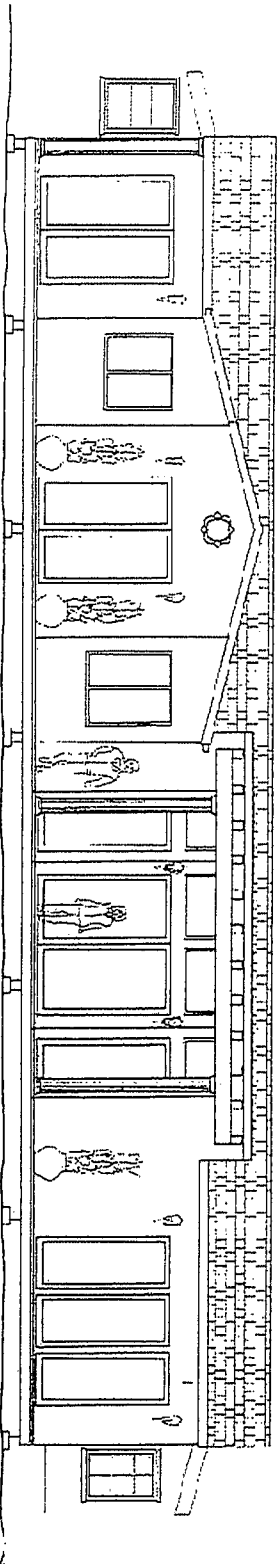


North Elevation

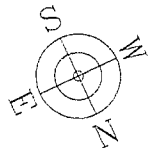

South Elevation

Steve

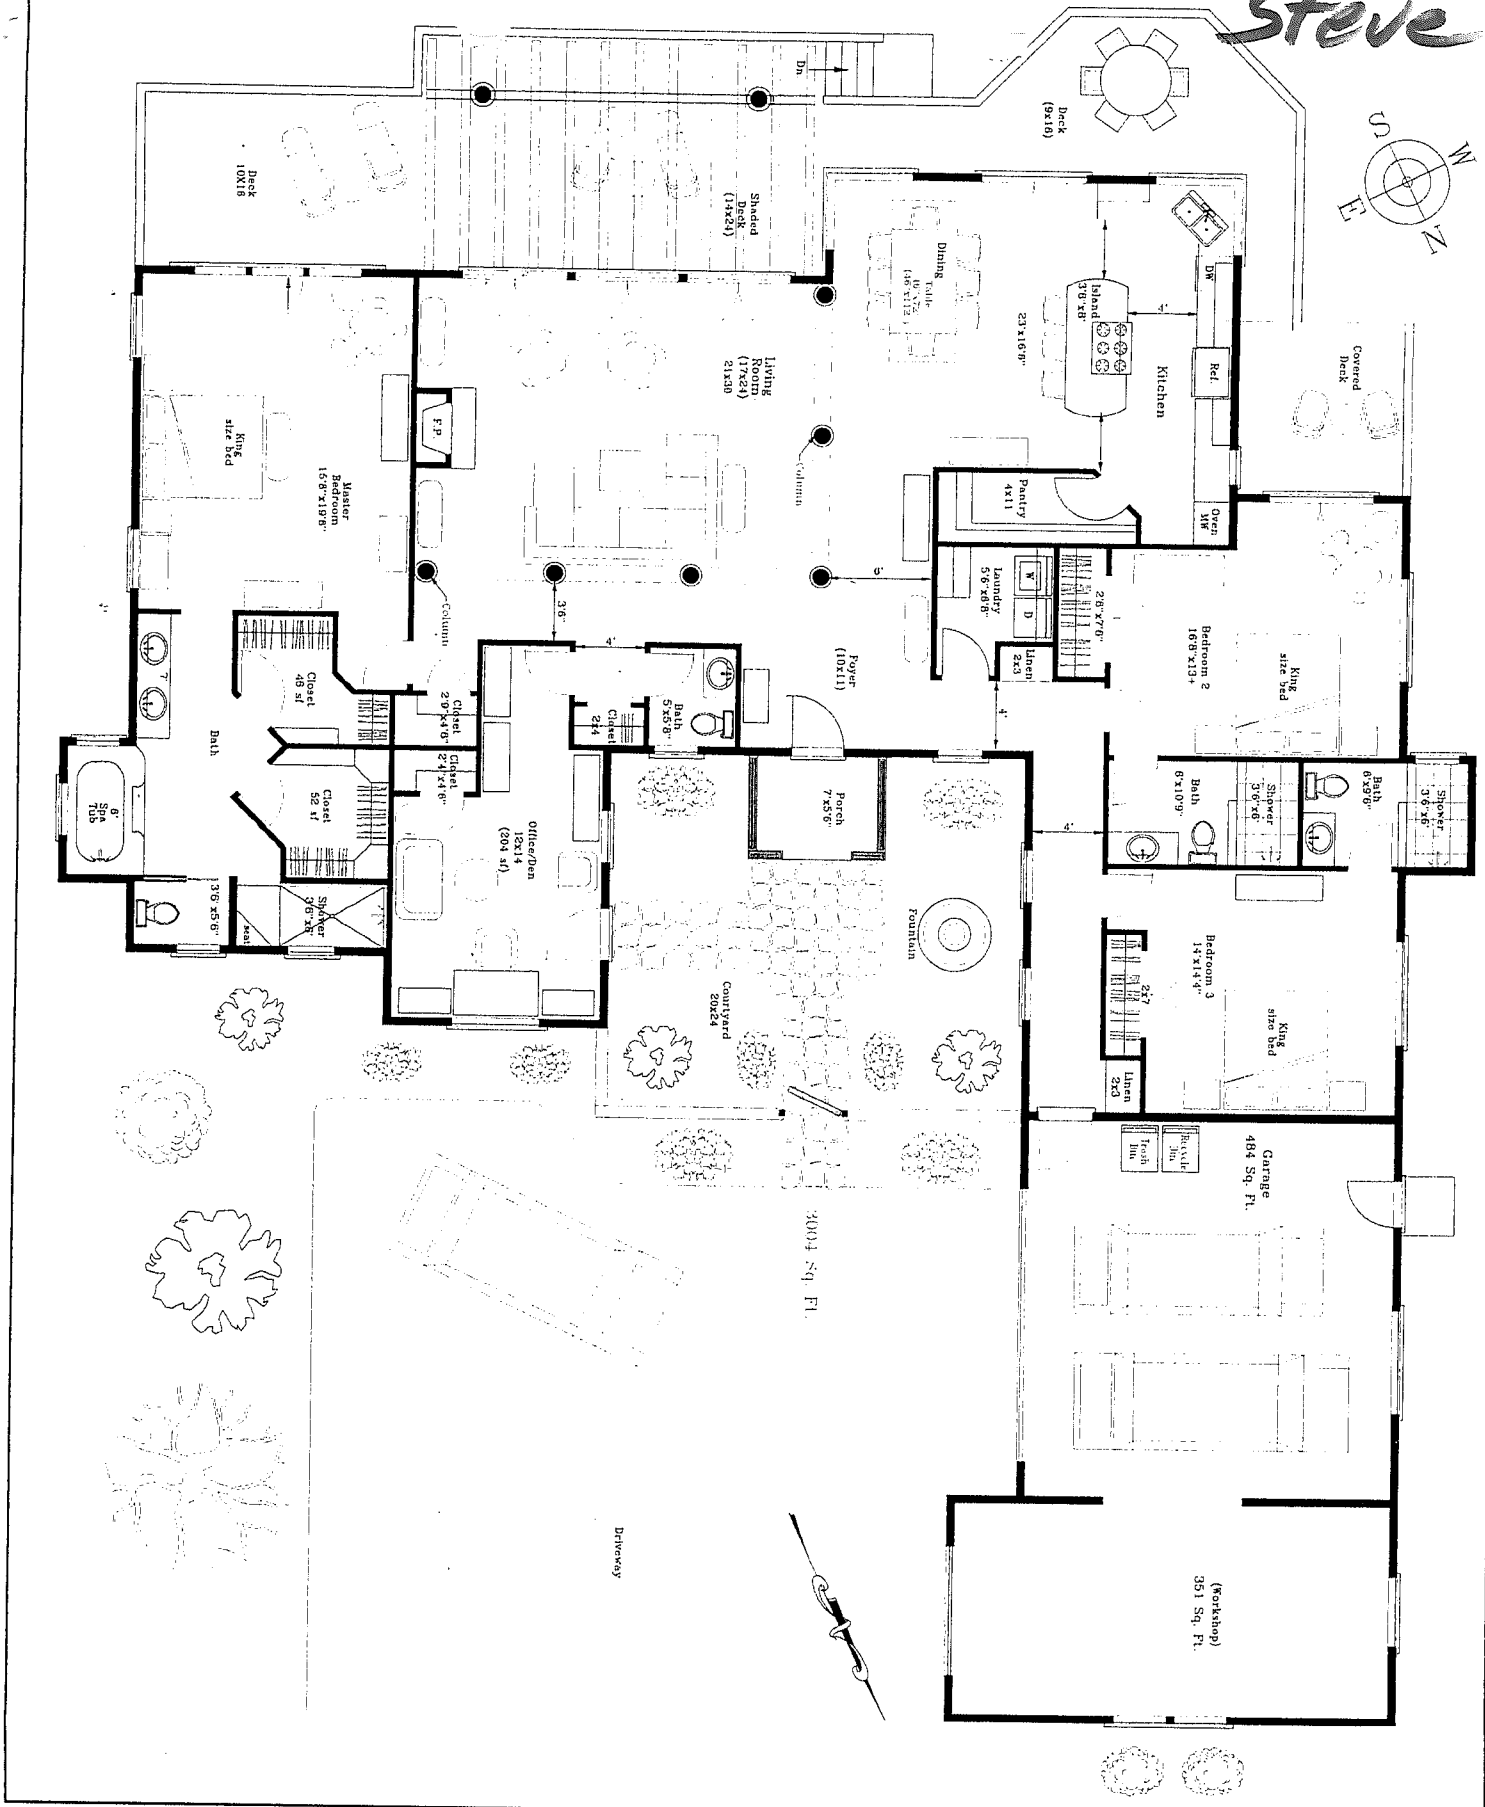


--	-------------------	---	--	--	------------------

Dana Belmonte
 Residential Design
 Custom Home
 Remodel
 (905) 481-8317
 danabelmonte@gmail.com

Fred Novy
 1325 Pasadena Dr.
 Los Osos, CA
 Lots 3 & 4 Bk. 4 TOEM
 APN 38-732-016
 APN 38-732-017

