

121-23


1" = 200'

01/26/17 VED

CHANGES			
BLK	OLD	NEW	YR CUT
Use Parcel 17 Next			
230	9	1718	74.1905
	15	6022	76.5657
	6	1920	79.1113
	19	2122	88.1422
	7	23-27	89.1180
	1	2822	90.2003
	29	30-32	91.1647
	4	3324	91.1879
	5	3526	92.1730
	20	3728	95.1909
	14	3922	97.5512
	3	3924	97.1874
	3984041	84208	1386
	14	4324	09.1805
	43	21024	09.1827
	41	46247	17.1262

22 SHT. 1

SEC. 13

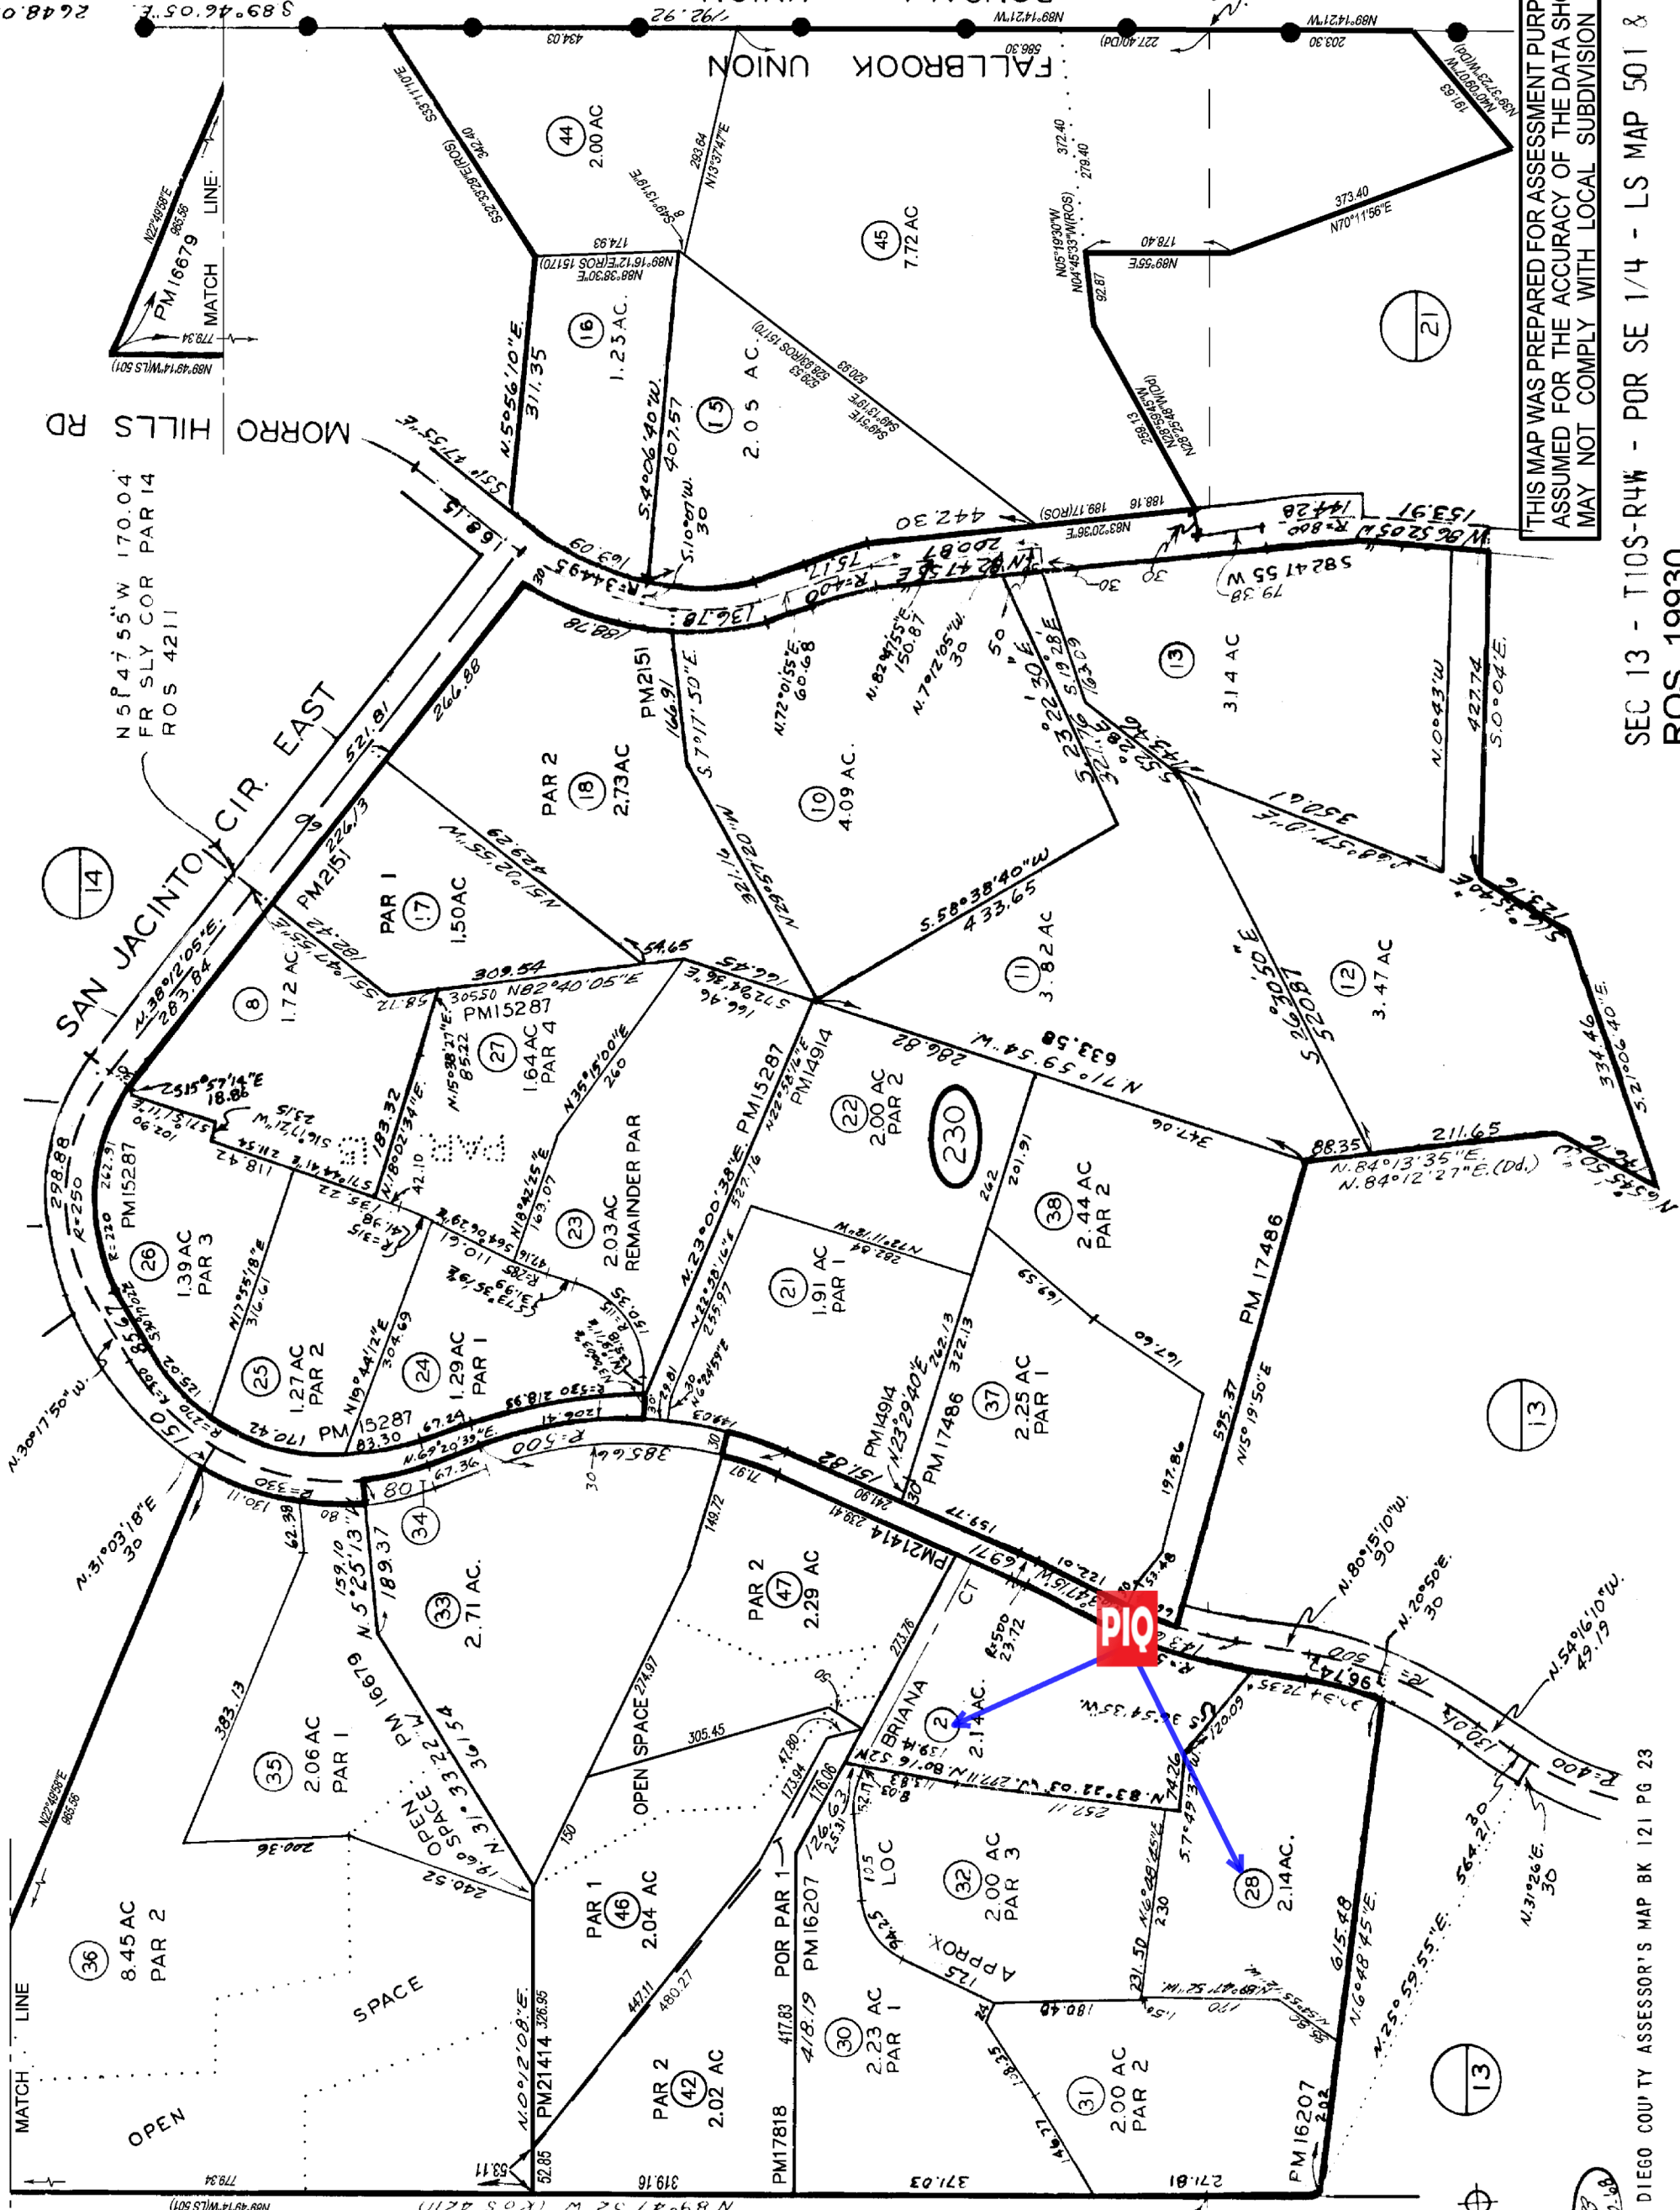

THIS MAP WAS PREPARED FOR ASSESSMENT PURPOSES ONLY. NO LIABILITY IS ASSUMED FOR THE ACCURACY OF THE DATA SHOWN. ASSESSOR'S PARCELS MAY NOT COMPLY WITH LOCAL SUBDIVISION OR BUILDING ORDINANCES.