
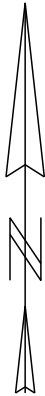


Parcel Map. 14578
M.B. 80-44

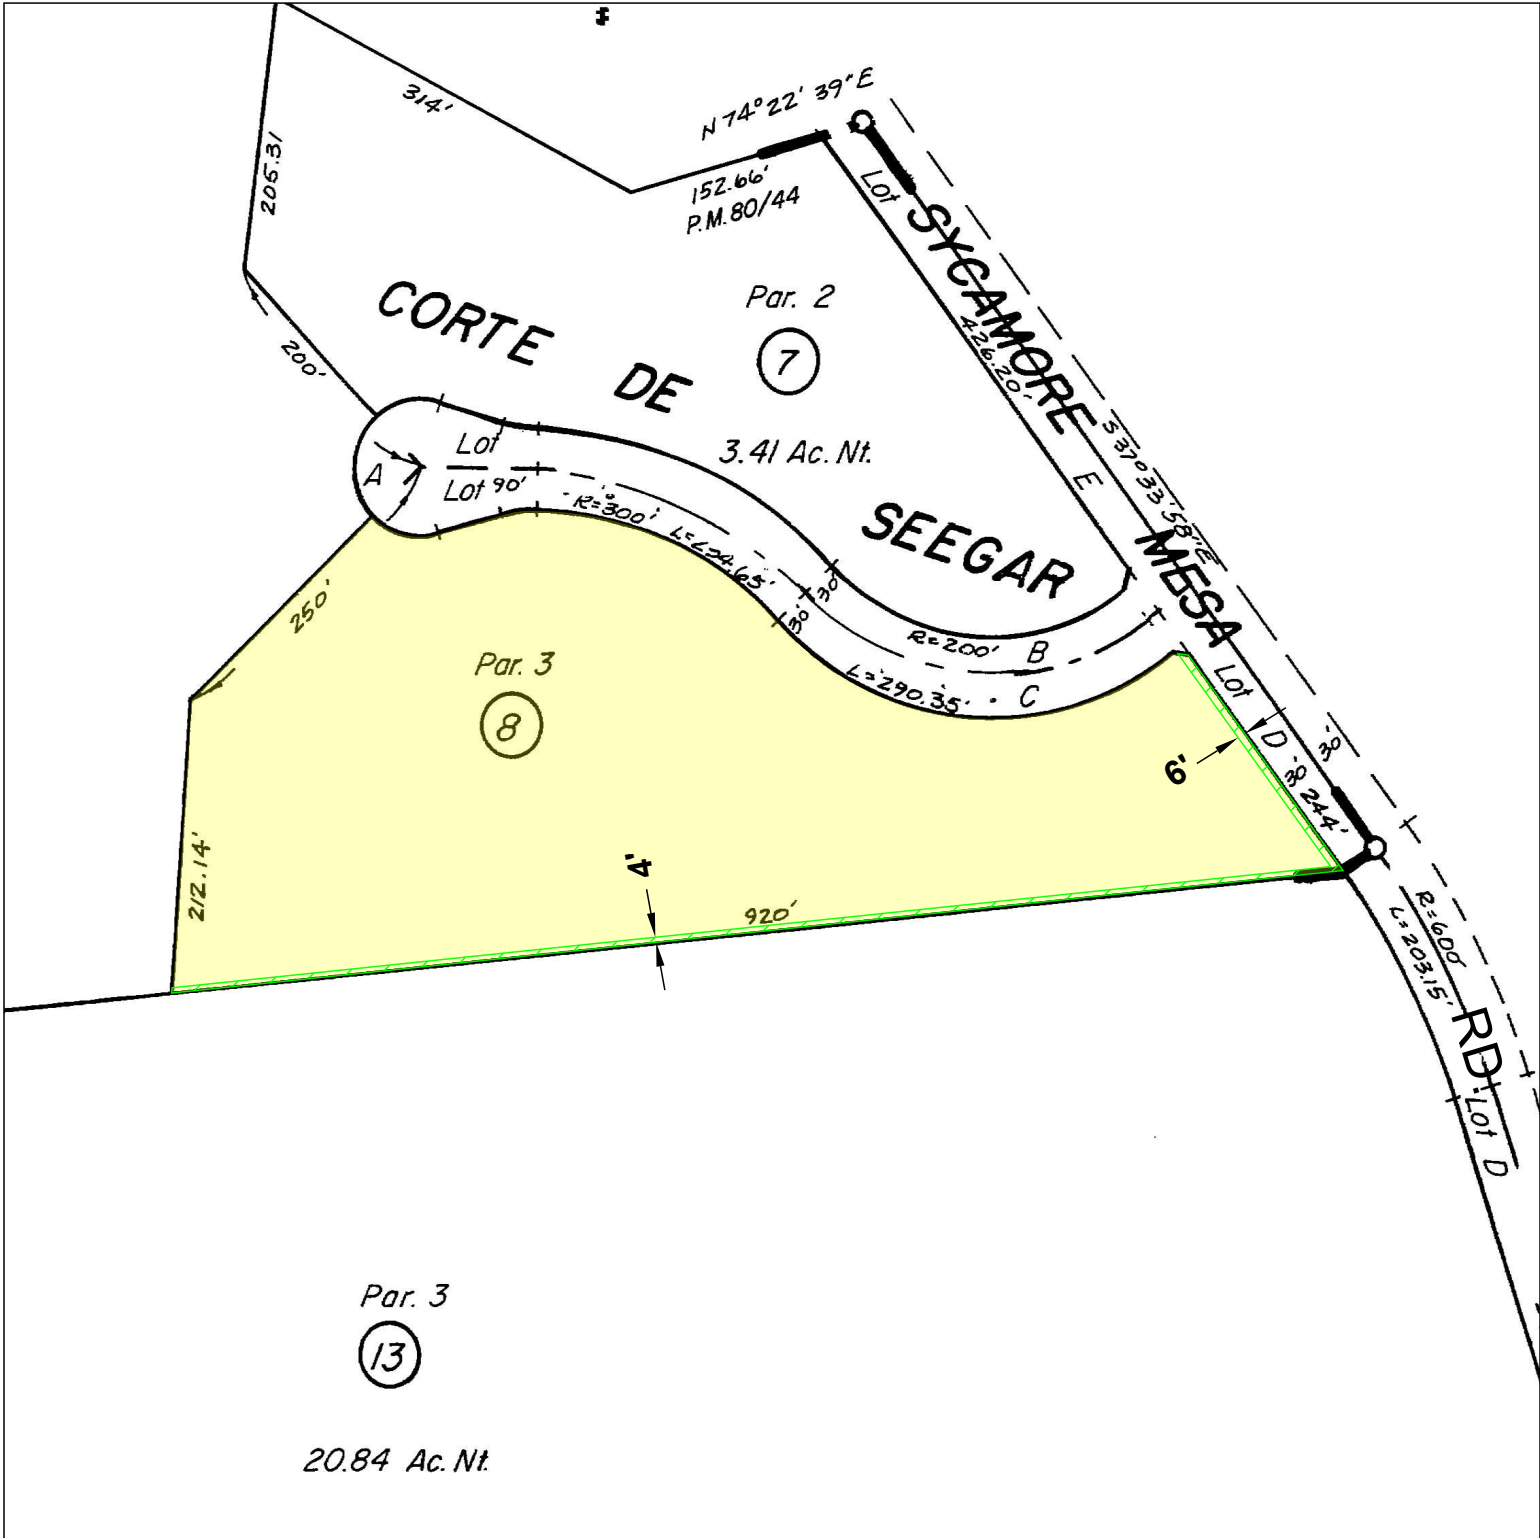

LEGEND:

- PIQ
- Easement for public utilities per, Tract No. 14578, M.B. 80-44, of Maps shown as Item No. 6
- Easement for public utilities recorded March 20, 1978, as Document No. 1978-51682, of Official Records shown as Item No. 7

Title Order No. 73726006630, Prelim. Report dated as of September 3, 2026 issued by Residential Title Dept., 2365 Northside Drive, Suite 600, San Diego, CA 92108

Regarding: 28190 Sycamore Mesa Road, Temecula, CA

Designed By:

Drawing Date: September 17, 2026

Sheet
1
of
1

©2026 Chicago Title Company Title Engineering Department - 2365 Northside Drive, Suite 600, San Diego, CA 92108

This map/plat is being furnished as an aid in locating the herein described Land in relation to adjoining streets, natural boundaries and other land, and is not a survey of the land depicted. Except to the extent a policy of title insurance is expressly modified by endorsement, if any, the Company does not insure dimensions, distances, location of easements, acreage or other matters shown thereon.

Archive #