

Door Schedule							
Mark	Phase Created	Phase Demolished	Width	Height	Family	Description	Comments
D101	New Construction	None	5' - 0"	7' - 0"	Opening-Cased -NEW		
D102	New Construction	None	5' - 0"	7' - 0"	Opening-Cased -NEW		
D103	New Construction	None	2' - 8"	6' - 8"	Single-Flush		
D201	New Construction	None	2' - 8"	6' - 8"	Single-Flush		
D202	New Construction	None	2' - 8"	7' - 0"	Opening-Cased -NEW		
D203	New Construction	None	6' - 0"	6' - 8"	Sliding-Closet		
D204	New Construction	None	2' - 10"	6' - 8"	Opening-Cased -NEW		

***ALL NEW DOORS ARE INTERIOR DOORS

Window Schedule								
Mark	Phase Created	Phase Demolished	SIZE		Sill Height	Family	Comments	Description
			Width	Height				

***ALL REMAINING WINDOWS ARE EXISTING. NO NEW WINDOW PROPOSED





DESIGNER

17328 VENTURA BLVD #174
ENCINO CA 91316

818.914.9474

LORRAINE

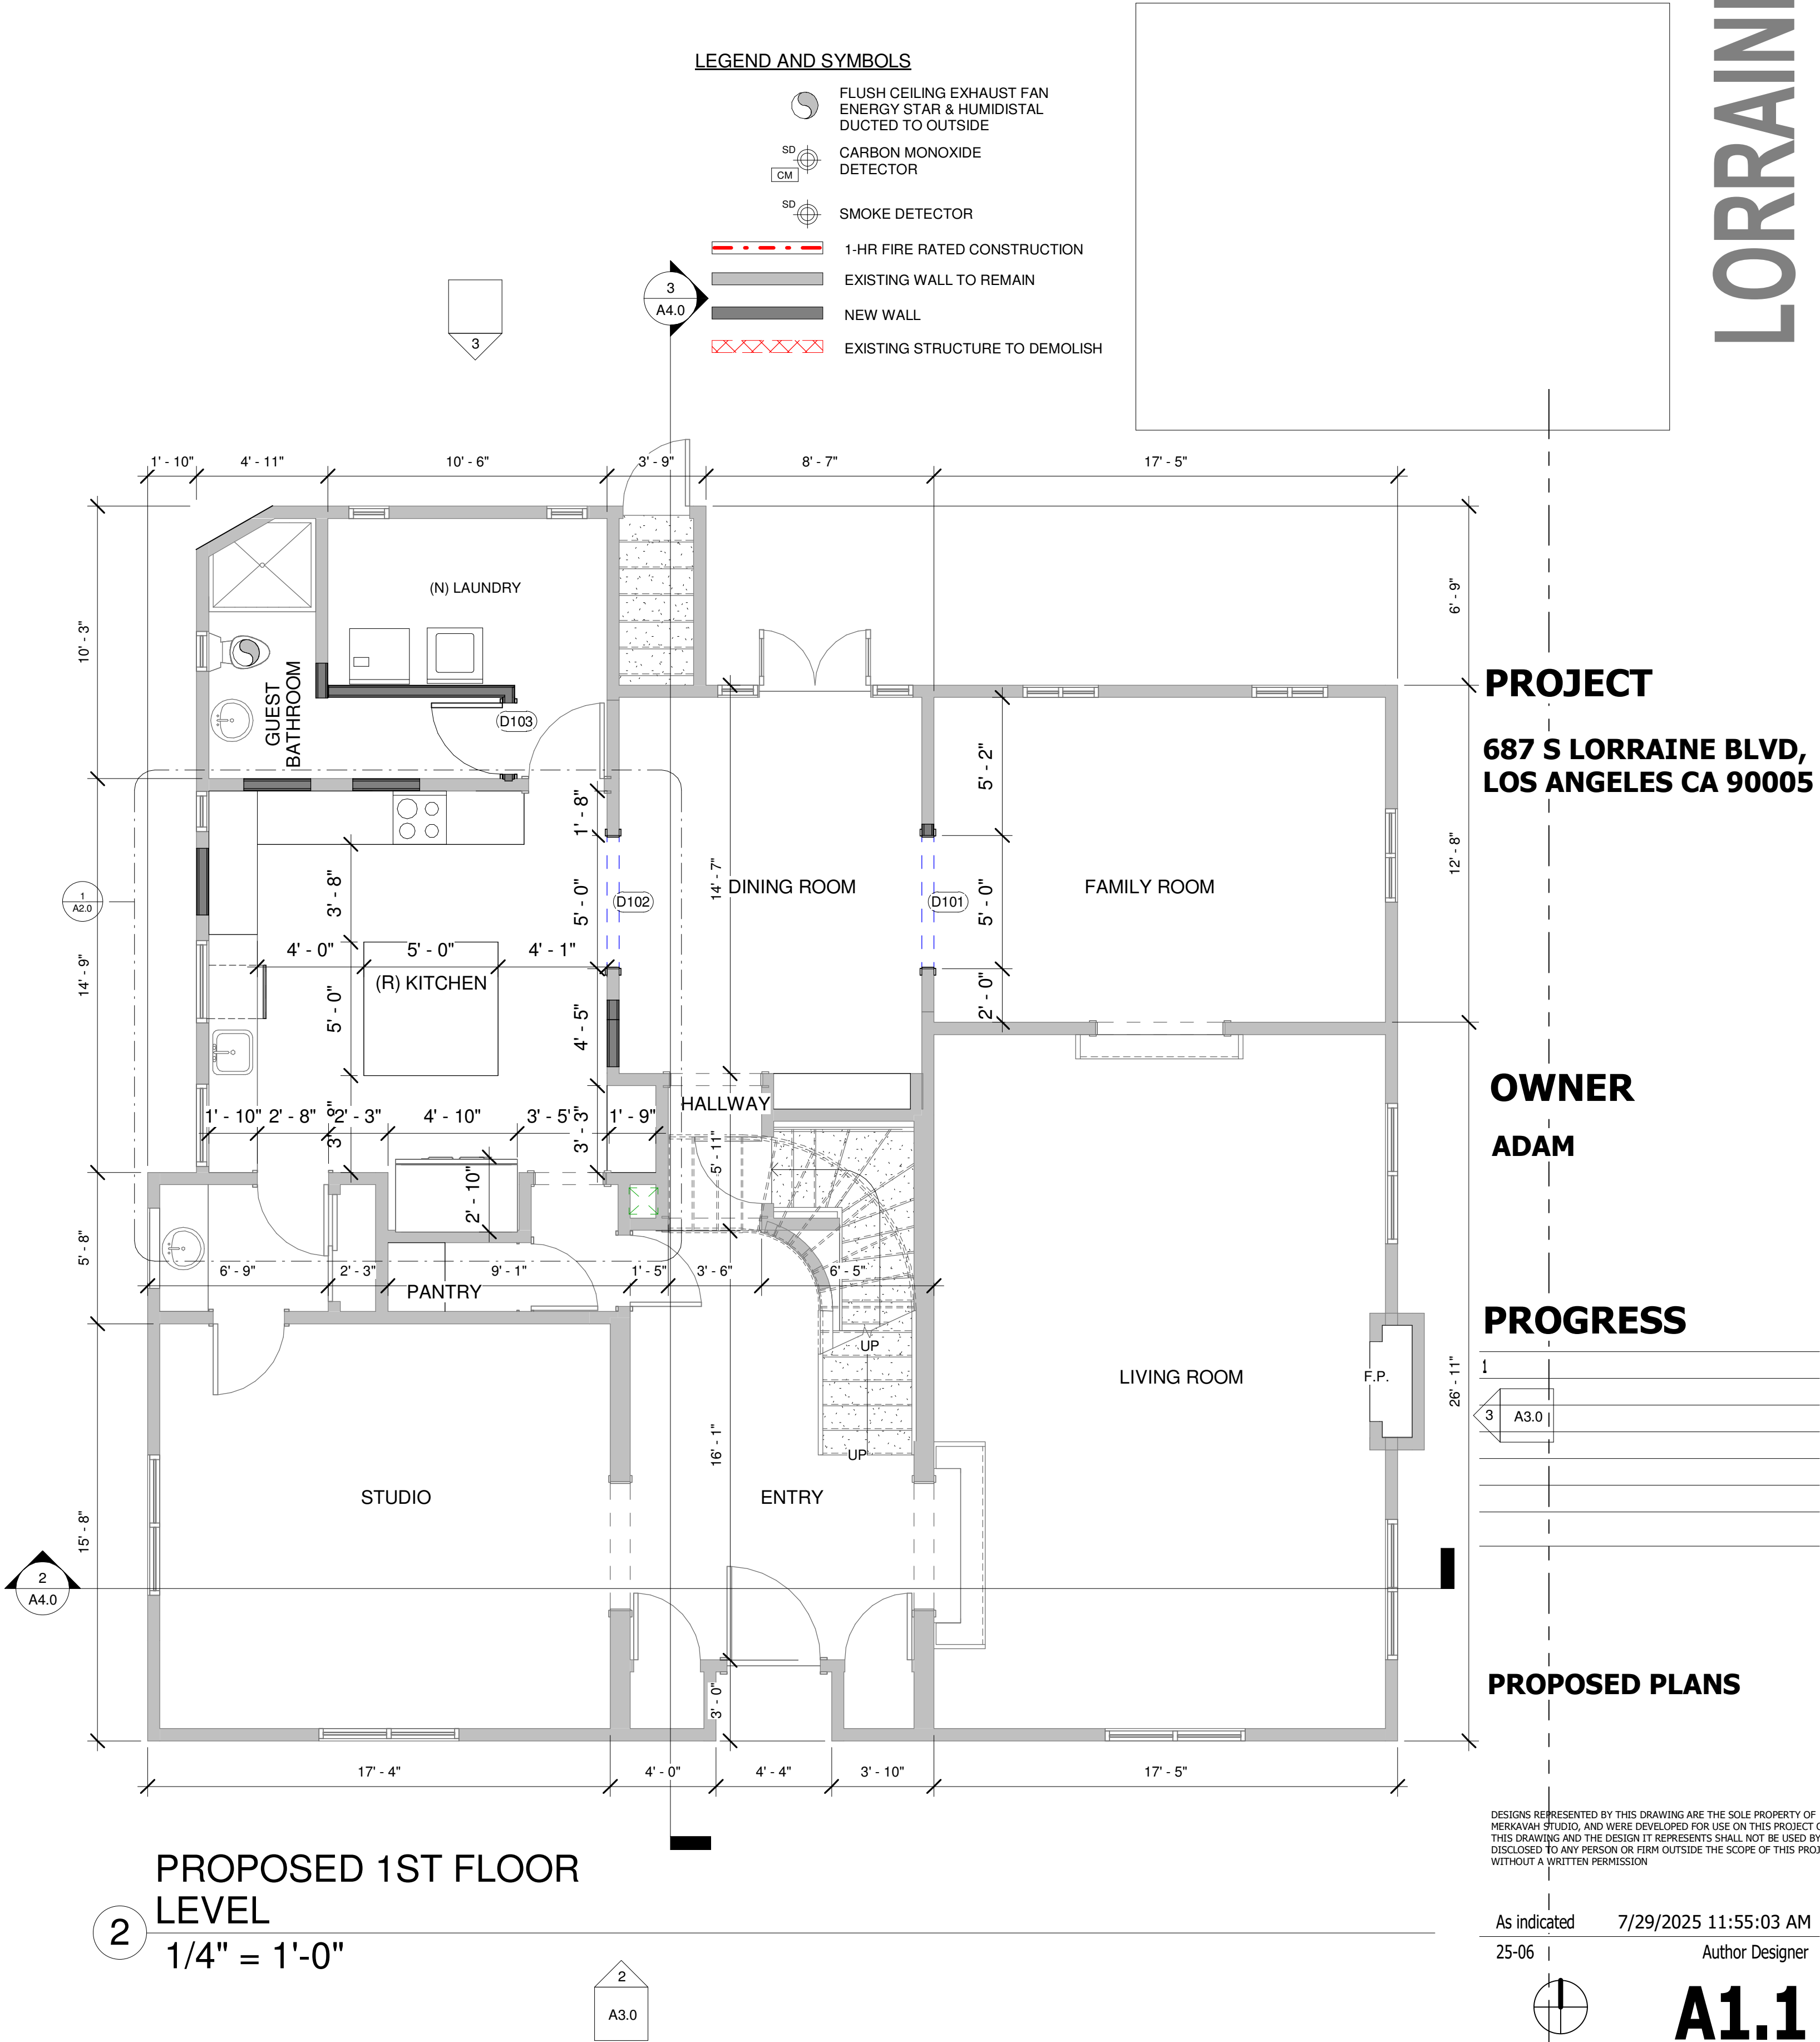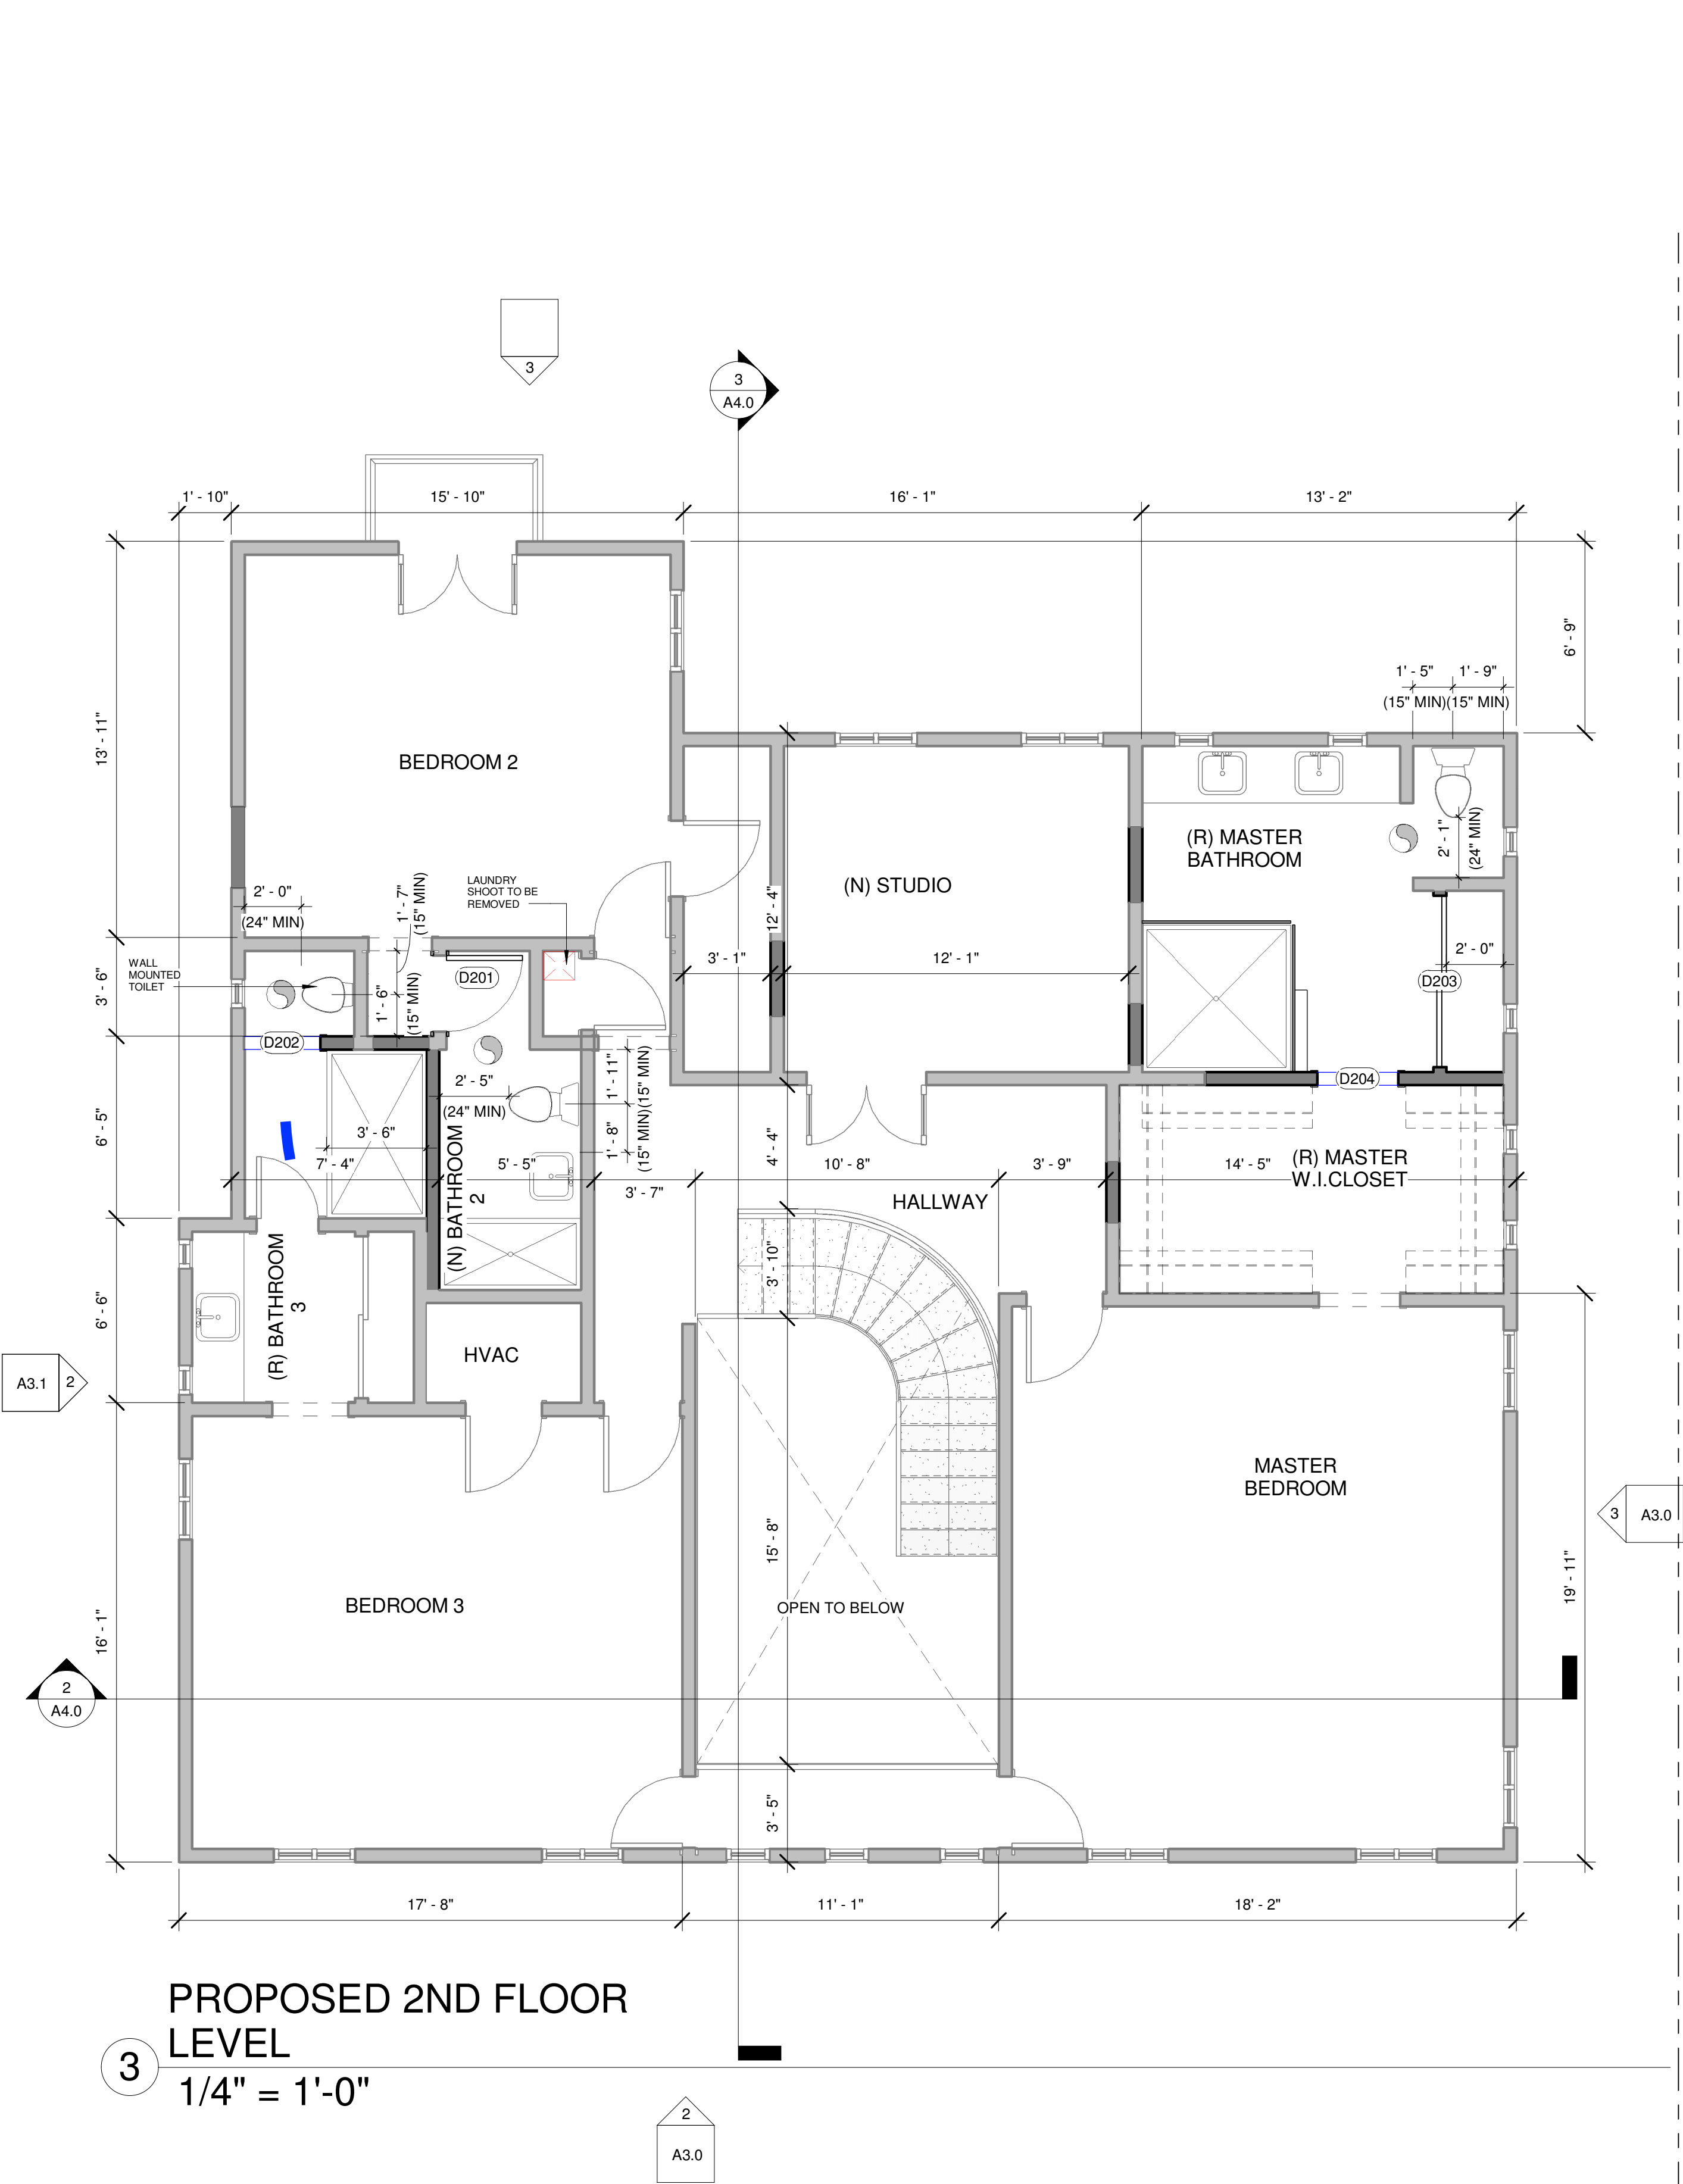

PROJECT

687 S LORRAINE BLVD,
LOS ANGELES CA 90005

OWNER

ADAM

PROGRESS

PROPOSED PLANS

DESIGNS REPRESENTED BY THIS DRAWING ARE THE SOLE PROPERTY OF MERKAVAH STUDIO, AND WERE DEVELOPED FOR USE ON THIS PROJECT ONLY. THIS DRAWING AND THE DESIGN IT REPRESENTS SHALL NOT BE USED BY OR DISCLOSED TO ANY PERSON OR FIRM OUTSIDE THE SCOPE OF THIS PROJECT WITHOUT A WRITTEN PERMISSION

As indicated 7/29/2025 11:55:03 AM
25-06 Author Designer

A1.1