
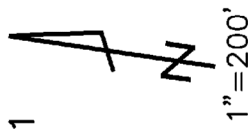


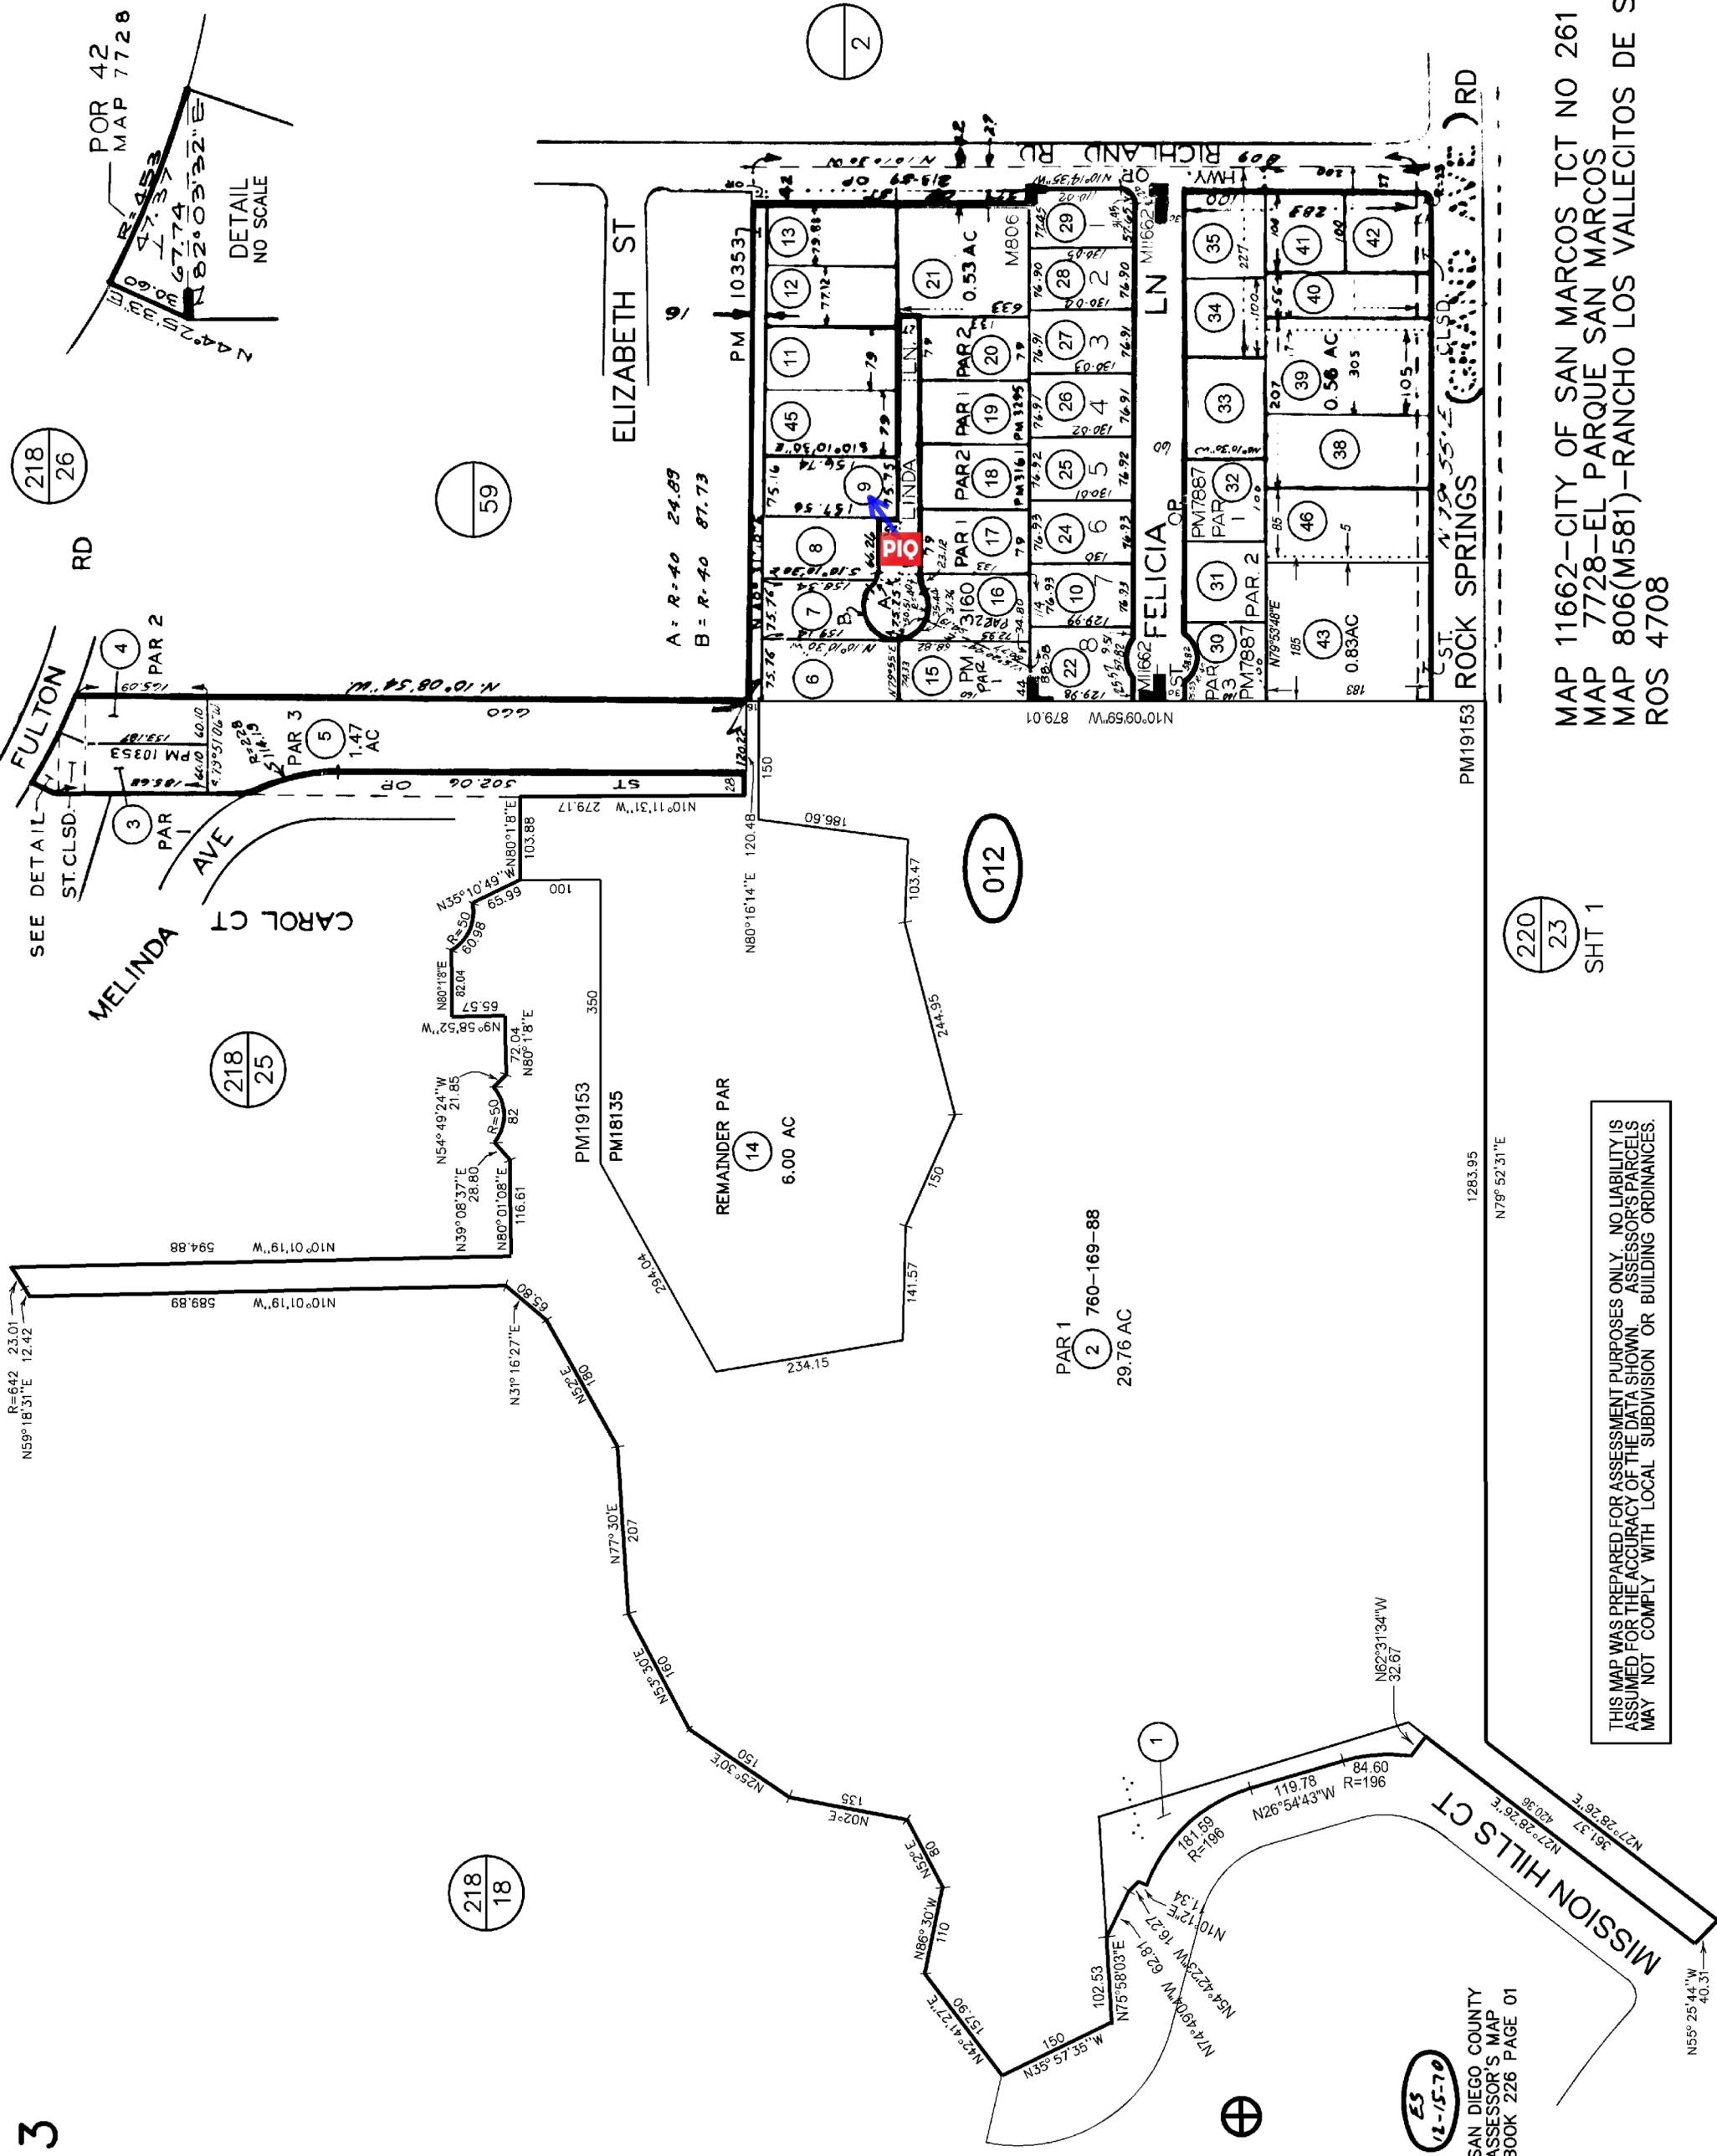

7/6/2009 AJR

CHANGES			
BLK	OLD	NEW	CUT
011	44-46	61-66	75 292
		234	
POR	218-260	25	67 76 2402
	55	68	69 78 2249
	15	70	71 79 663
	37	72-74	79 2438
	59	SAME	79 3307
	ST. CLSD. 880-881	5	5845
	59	75-77	80 896
	61	62	78 79 80 1932
	41	67	80-83 81 2032
	ST. CLSD. 880-881	SAME	81 5801
	38	SAME	85 4748
	72-74	83-85	85 1893
	25	86-93	87 193
	35, 36, 69 & PORS 220-231-09, 218-180-03, 05&38	94-96	99 1753
	94&96	97	99 1937
	POR 218-180-44	98	04 1008
012	VARIOUS 011-THRU-42	01-THRU-42	08 10005
012	36	43 & 44	09 1770
012	011-42	45	09 10006
012	37 & 44	46	10 1250

SAN DIEGO COUNTY
ASSESSOR'S MAP
BOOK 226 PAGE 01

ES
12-15-70

THIS MAP WAS PREPARED FOR ASSESSMENT PURPOSES ONLY. NO LIABILITY IS ASSUMED FOR THE ACCURACY OF THE DATA SHOWN. ASSESSOR'S PARCELS MAY NOT COMPLY WITH LOCAL SUBDIVISION OR BUILDING ORDINANCES.

MAP 11662-CITY OF SAN MARCOS TCT NO 261
MAP 7728-EL PARQUE SAN MARCOS
MAP 806(M581)-RANCHO LOS VALLECITOS DE SAN MARCOS-POR BLK 25
ROS 4708

SHT 1