OVERHEAD ELECTRIC TOTAL: APPROX. 70'

UNDERGROUND ELECTRIC TOTAL: APPROX. 74'

WATER LINE TOTAL: APPROX. 80'

SEWER LINE TOTAL: APPROX. 70'

SCALE: 1/16" = 1'-0"

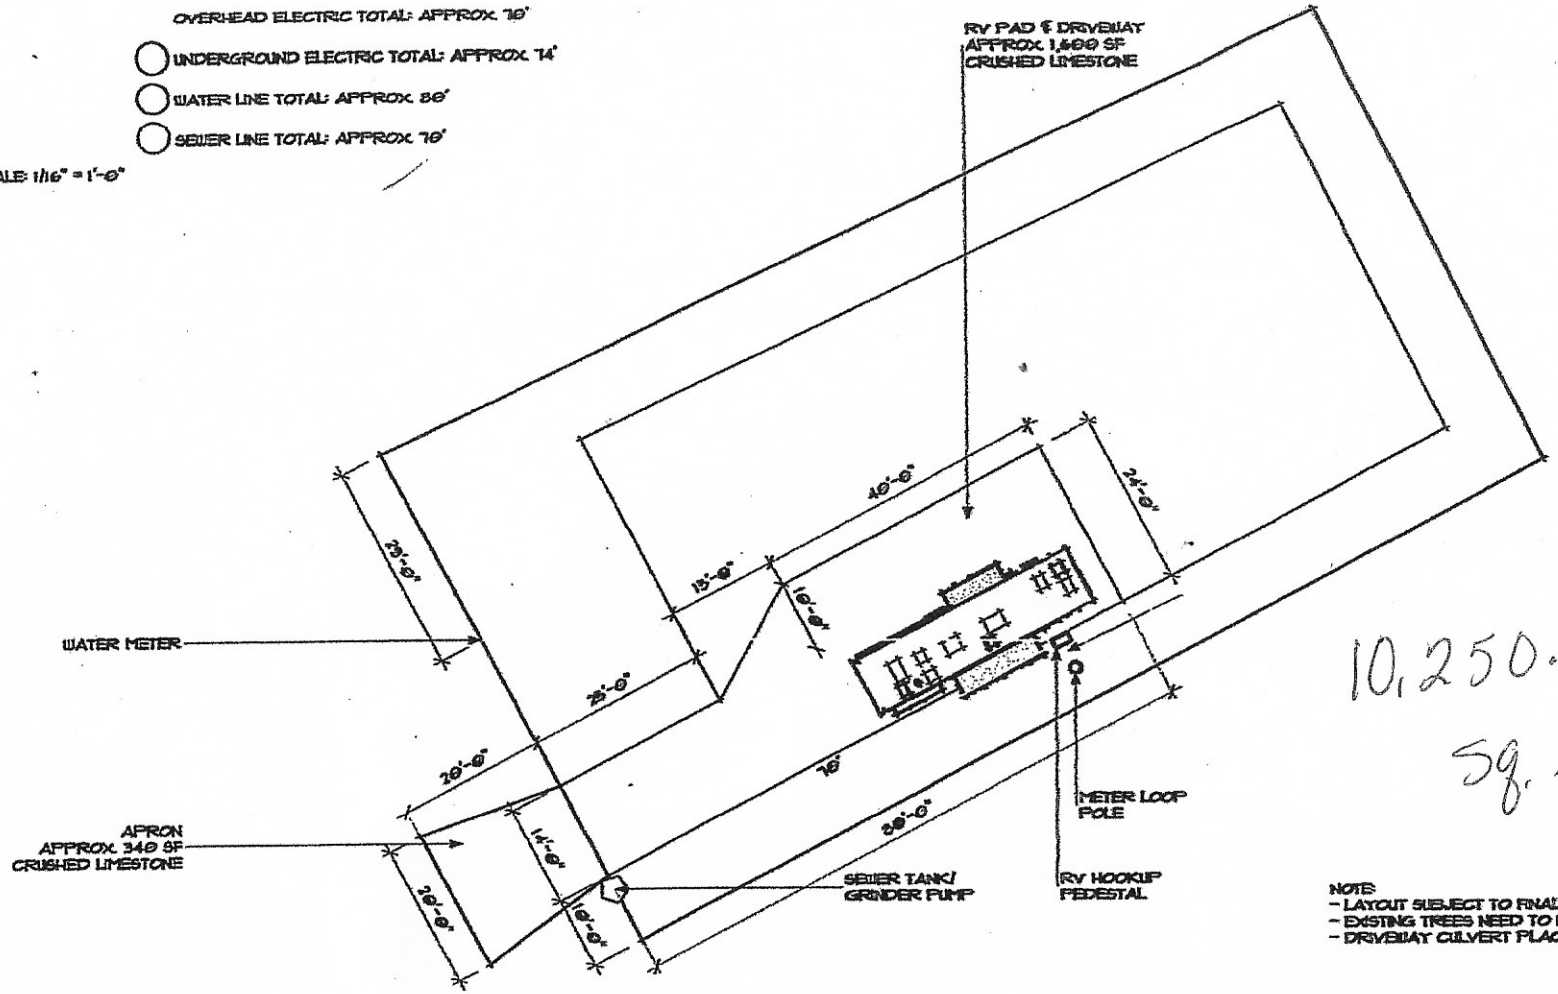

10,250.82 Sq. ft.

NOTE:
- LAYOUT SUBJECT TO FINAL SURVEY
- EXISTING TREES NEED TO BE IDENTIFIED
- DRIVEWAY CULVERT PLACED WHERE NECESSARY

THE PRESERVE	GONGORA	CONCEPTUAL LAYOUT, VERSION 1	REVISIONS
	UNIT 02, LOT 204	10/29/14	

	DATE	REMARKS
1	/ /	
2	/ /	
3	/ /	
4	/ /	
5	/ /	

01

A