
GALVESTON BAY
N
121.92'
S 75°43'00" E
131.72'
COMMON AREA
570.06'
149.20'
4A 5A 6A
LOT 1
LOT 2
LOT 3
LOT 4
LOT 5
LOT 6
N 60°00'15" E
53.30'
ROAD
R = 451.20'
R = 504.50'
Δ = 20°42'41"
L = 182.37'
25' WIDE CONC. RD.
20' U.E.
Δ = 45°43'15"
L = 360.05'
ROADWAY ESMT.
AREA = 0.6691 ACRE
S 68°58'27" W
23.10
R = 415.00'
Δ = 17°14'52"
L = 124.93'
R = 504.50'
Δ = 06°23'01"
L = 56.21'
S 11°18'22" E
44.36'
RESERVE A
R = 240.50'
Δ = 12°41'27"
L = 53.27'
R = 209.50'
Δ = 12°41'27"
L = 46.40'
S 03°14'13" W
183.11'
149.20'

EXHIBIT "A"

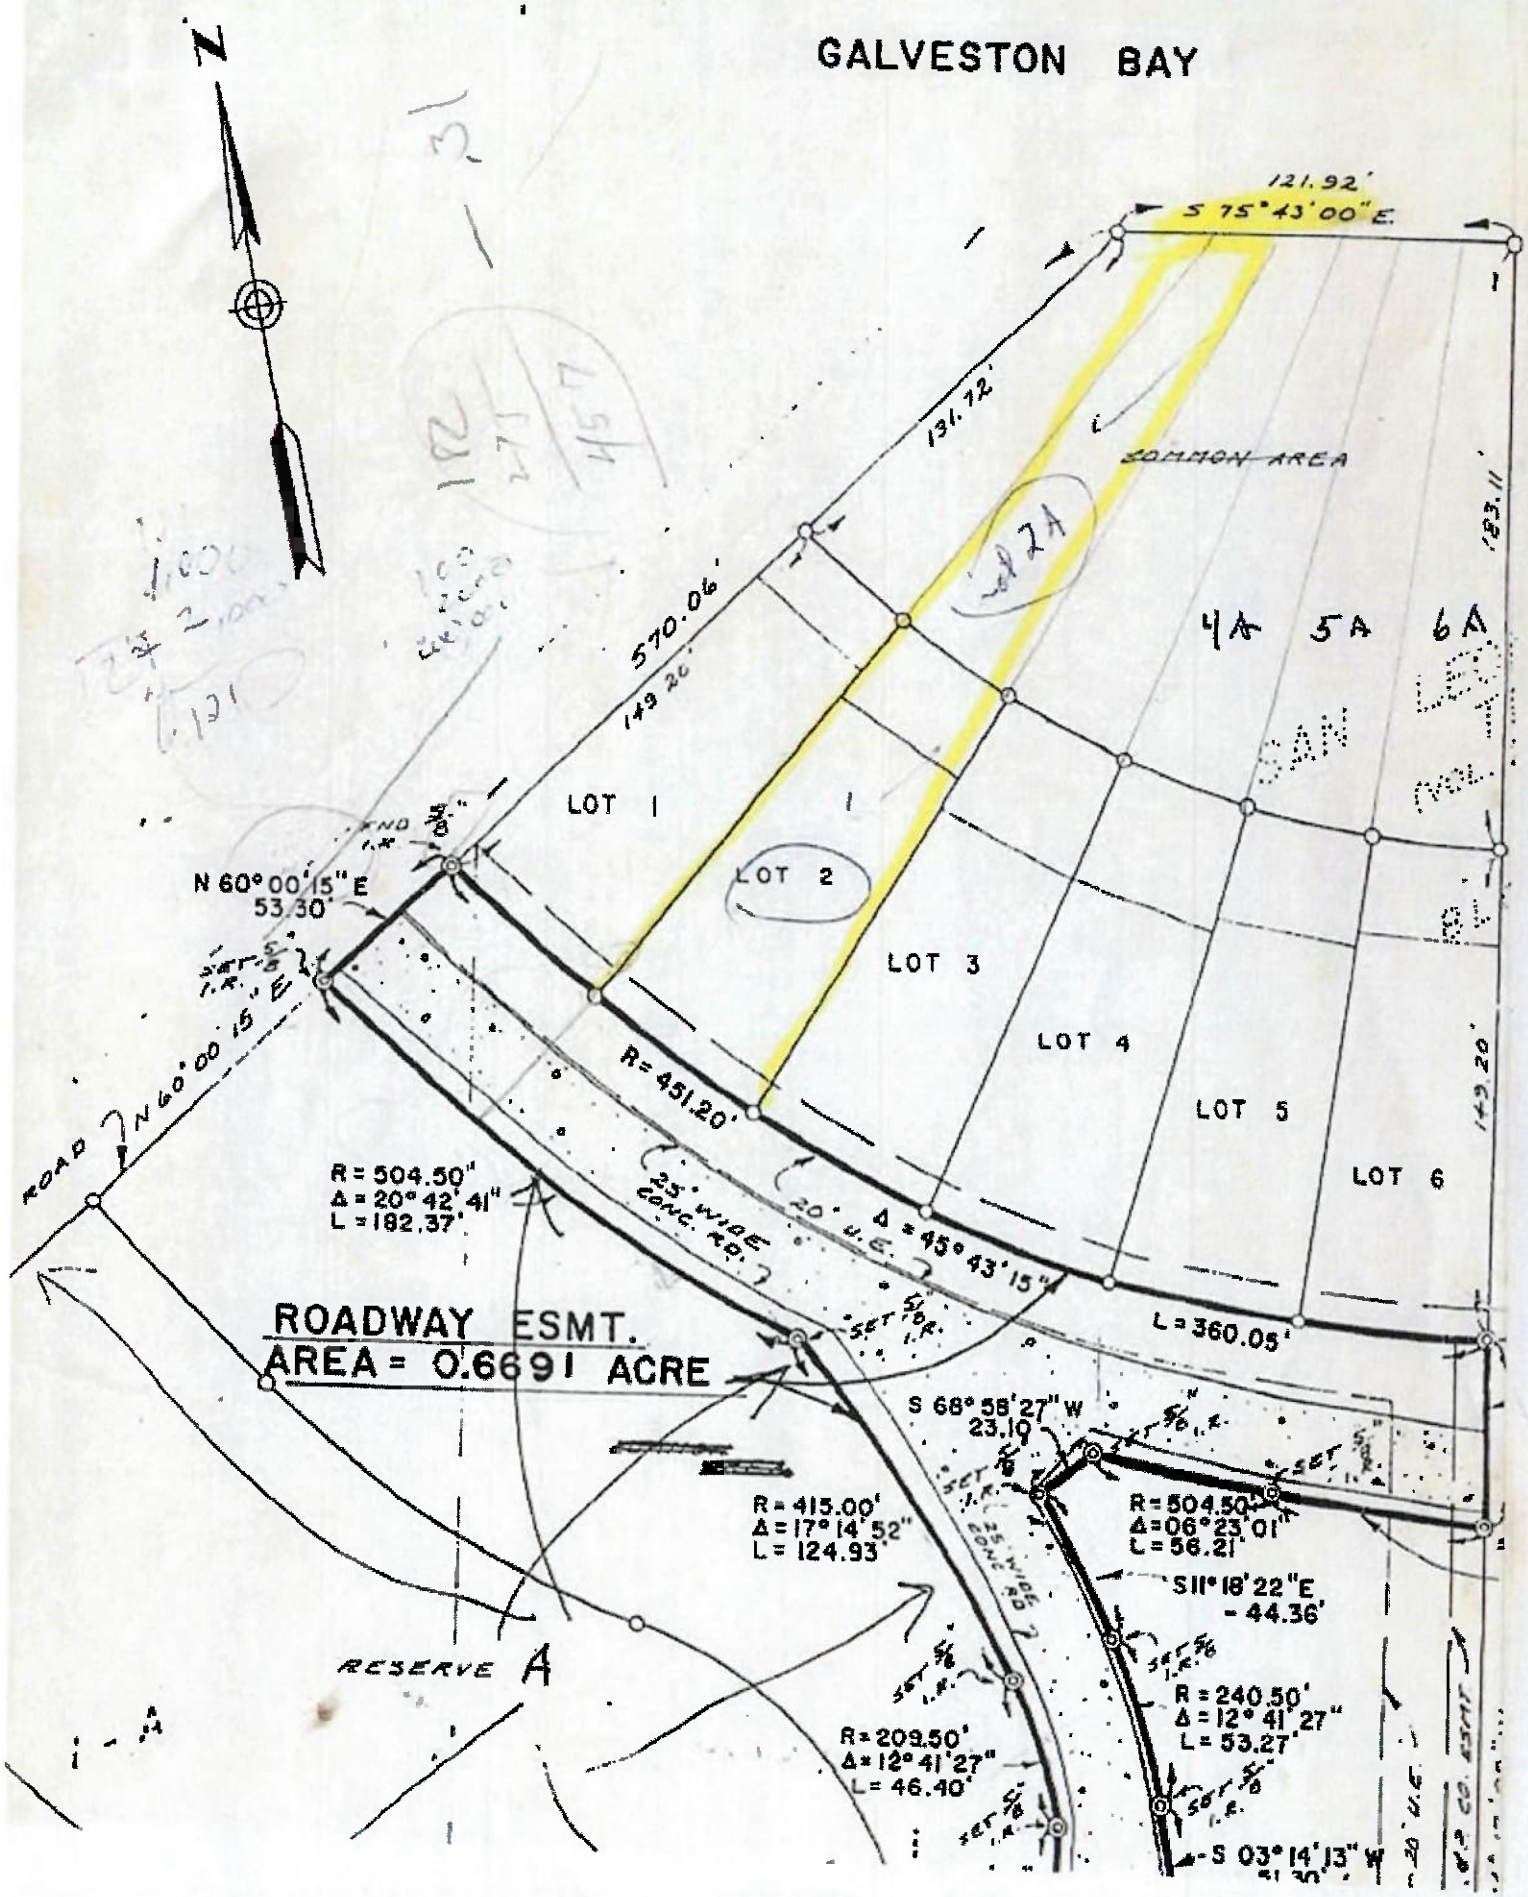


**DON DENSON**
*Registered Professional Land Surveyor*
*State of Texas*

Land Planning, Surveying, and Mapping Services

PO Box 27300
Houston, Texas 77227

Office (713) 643-6565
(713) 333-7050
Residence (713) 333-6544
Fax (713) 332-4837

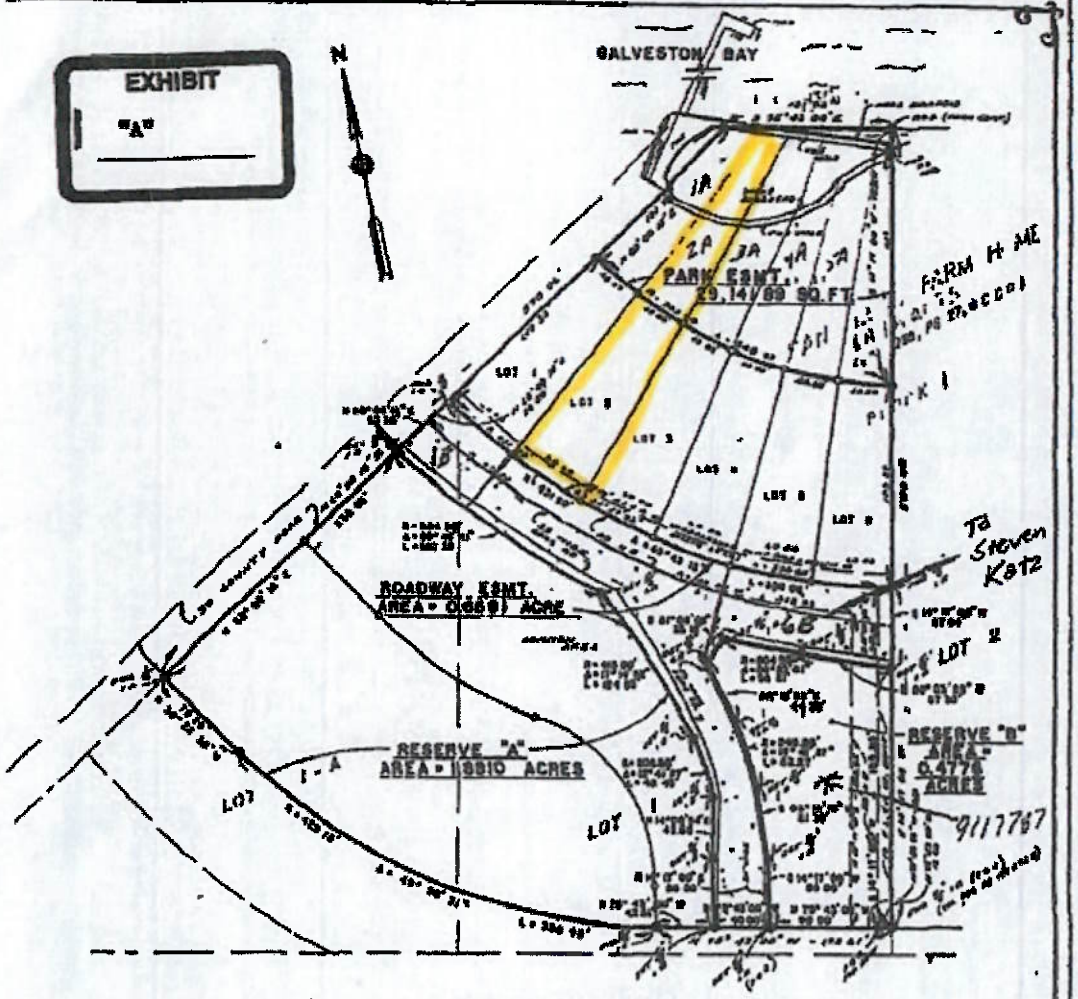**SURVEY**
OF
SEVERAL PARCELS OF LAND
OUT OF LOTS 1 AND 1-A, BLOCK 1,
SAN LEON FARM HOME TRACTS,
(VOL 235, PG 27, D.C.C.T.)
IN GALVESTON COUNTY, TEXAS

CERTIFIED COPY CERTIFICATE

STATE OF TEXAS
COUNTY OF GALVESTON

The above is a full, true, and correct photographic copy of the original record now in my lawful custody and possession, as the same is recorded in the Official Records of Commissioners' Court Minutes in my office and preserved on microfilm.

I hereby certify on January 11, 2006

MARY ANN DAIGLE, COUNTY CLERK
GALVESTON COUNTY, TEXAS

By Patricia A. Puccetti, Deputy
Patricia A. Puccetti