


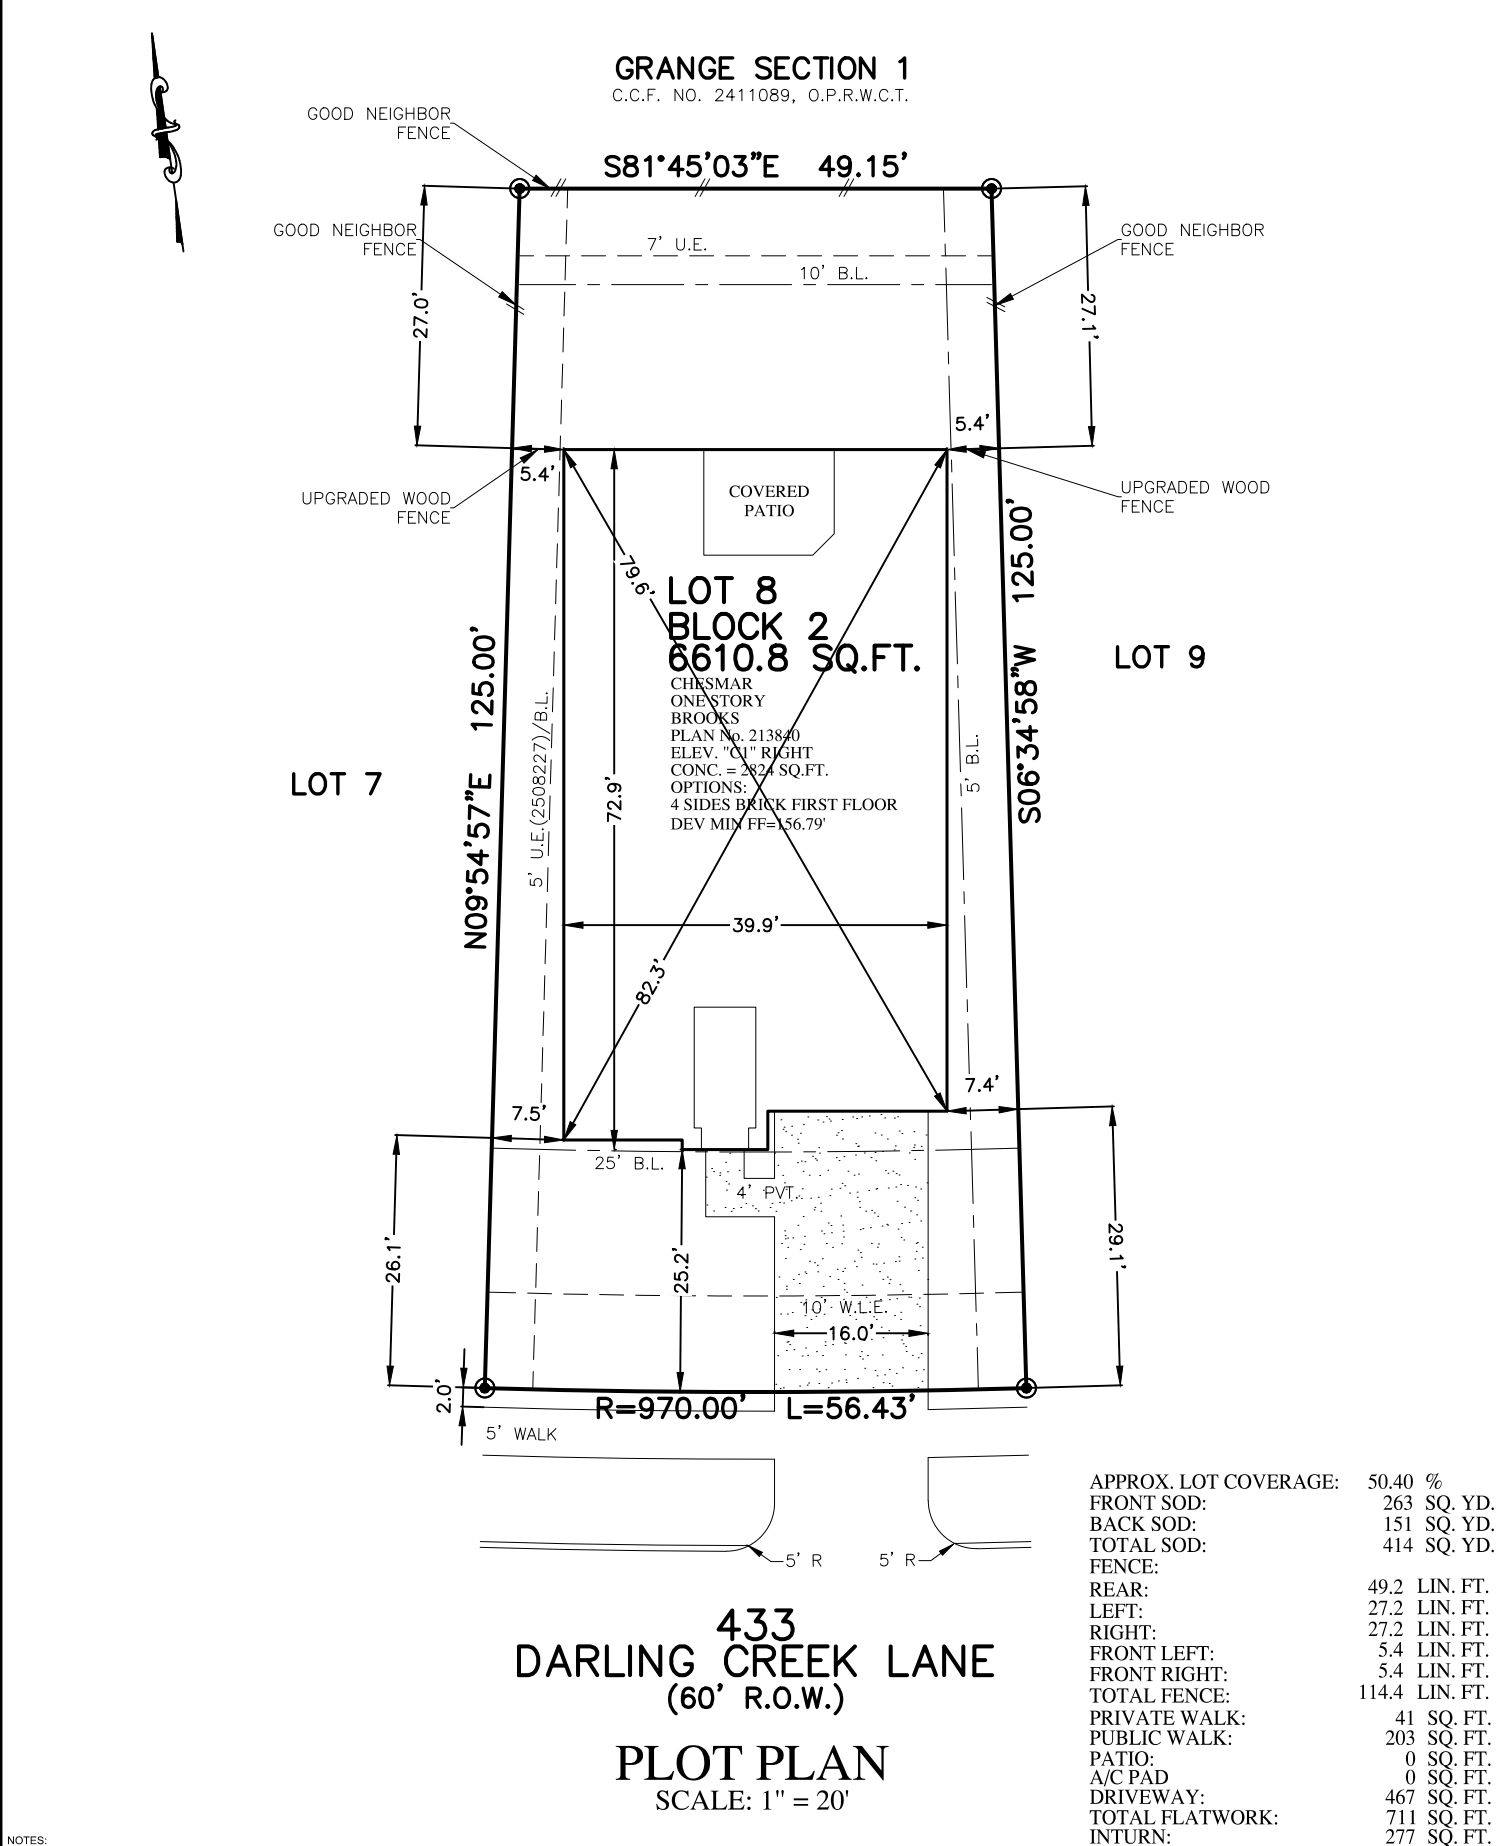

	FLATWORK	B.L. BUILDING LINE	T.O.F. TOP OF FORM	U.V.E. UNOBSTRUCTED VISIBILITY EASEMENT		MANHOLE
	PAVER	F.L. FRONT LOAD	U.E. UTILITY EASEMENT	M.A.C.C.E. MAINTENANCE & ACCESS EASEMENT		GRATE DRAIN
	PROPERTY LINE	S.I. SWING IN	W.L.E. WATER LINE EASEMENT	ACC.E. ACCESS EASEMENT		ELECTRIC BOX
	BUILDING LINE	3C 3 CAR	STM.S.E. STORM SEWER EASEMENT	A.E. AERIAL EASEMENT		FIBER OPTIC
	EASEMENT	G.B.L. GARAGE BUILDING LINE	S.S.E. SANITARY SEWER EASEMENT	D.E. DRAINAGE EASEMENT		TELEPHONE PEDESTAL
	WOODEN FENCE	(B.G.) BUILDER GUIDELINES	R.O.W. RIGHT-OF-WAY	E.E. ELECTRIC EASEMENT		GAS METER
	WROUGHT IRON FENCE	F.F. FINISHED FLOOR	P.A.E. PERMANENT ACCESS EASEMENT	W.V. WATER VALVE		CABLE PEDESTAL
	OVERHEAD ELECTRIC	EXT. EXTENDED	P.U.E. PUBLIC UTILITY EASEMENT	F.H. FIRE HYDRANT		WATER METER
		PROP. PROPOSED	PVT. PRIVATE	MONUMENT		CLEANOUT
		C.M. CONTROL MONUMENT	I.R. IRON ROD			
			FND. FOUND	I.P. IRON PIPE		



- NOTES:
1. **NOT A CONSTRUCTION DRAWING.** FOR PERMITTING PURPOSES ONLY.
 2. **ALLPOINTS LAND SURVEY, LLC** ASSUMES NO RESPONSIBILITY OR LIABILITY FOR ANY FLATWORK OR FENCING, INCLUDING BUT NOT LIMITED TO SIDEWALKS, DRIVEWAYS, PATIOS, OR FENCES, WHETHER PUBLIC OR PRIVATE.
 3. **FLATWORK, FENCING, AND RELATED IMPROVEMENTS ARE FOR ILLUSTRATION PURPOSES ONLY** AND SHALL BE VERIFIED BY BUILDER FOR COMPLIANCE WITH ALL APPLICABLE MUNICIPAL, DEVELOPER, CONSTRUCTION, AND COMMUNITY REQUIREMENTS.
 4. **THE BUILDER** BEARS FULL RESPONSIBILITY FOR THE DESIGN, INSTALLATION, AND COMPLIANCE OF ALL FLATWORK AND FENCING.
 5. ALL BEARINGS SHOWN HEREON ARE BASED ON THE SUBDIVISION PLAT.
 6. SURVEYOR HAS NOT ABSTRACTED THE SUBJECT PROPERTY. ABSTRACTING BY TITLE COMPANY ONLY. ALL EASEMENTS, RESTRICTIONS AND OTHER MATTERS OF RECORD KNOWN TO SURVEYOR ARE SHOWN AND ARE BASED ON THE SUBDIVISION PLAT. ALLPOINTS LAND SURVEY, LLC, IS NOT LIABLE FOR ANY DAMAGES DUE TO INFORMATION NOT PROVIDED TO SURVEYOR OR BUILDER PLACING ANY IMPROVEMENTS WITHIN A BUILDING LINE OR EASEMENT.
 7. MINIMUM FINISHED FLOOR REQUIREMENTS ESTABLISHED BY FEMA, LOCAL GOVERNMENT AUTHORITIES AND/OR DEVELOPMENT PLANS (INCLUDING APPLICABLE BENCHMARKS/DATUMS AND ADJUSTMENTS) ARE SUBJECT TO CHANGE DURING CONSTRUCTION PROCESS AND SHOULD BE VERIFIED BY BUILDER BEFORE PROCEEDING WITH EACH PHASE OF CONSTRUCTION. PROPOSED FINISHED FLOOR HEIGHTS ABOVE TOP OF CURB ARE CALCULATIONS FOR DRAINAGE PURPOSES TO BE ADJUSTED BASED UPON ACTUAL LOT CONDITIONS AND DO NOT ESTABLISH A MINIMUM FINISHED FLOOR.

FOR: CHESMAR HOMES		LOT 8, BLOCK 2, FINAL PLAT GRANGE, SECTION 2, FILE NO. 2411091, PLAT RECORDS, WALLER COUNTY, TX REVISION DATE 2/2/2026 ISSUE DATE: 1/28/2026 ISSUE DATE 1/23/2026	© 2026, ALLPOINTS LAND SURVEY, LLC. All Rights Reserved.
ADDRESS: 433 DARLING CREEK LANE			
ALLPOINTS JOB#: CH471376	BY: HA		
G.F.:	TT		
JOB:	IC		
FLOOD ZONE: X SHADED			
COMMUNITY PANEL: 48473C0375E			
EFFECTIVE DATE: 02/18/2009			
LOMR:10-06-2439P	DATE:07/08/2011		
"THIS INFORMATION IS BASED ON GRAPHIC PLOTTING. WE DO NOT ASSUME RESPONSIBILITY FOR EXACT DETERMINATION"			
ALLPOINTS LAND SURVEY, LLC. - 1515 WITTE ROAD - HOUSTON, TEXAS 77080 - PHONE: 713-468-7707 - T.B.P.E.L.S. # 10122600			