Sergio Limon
Maria Limon

DAVID FLEMING
(H.C.C.F. No. 20070304686 H.C.D.R.)

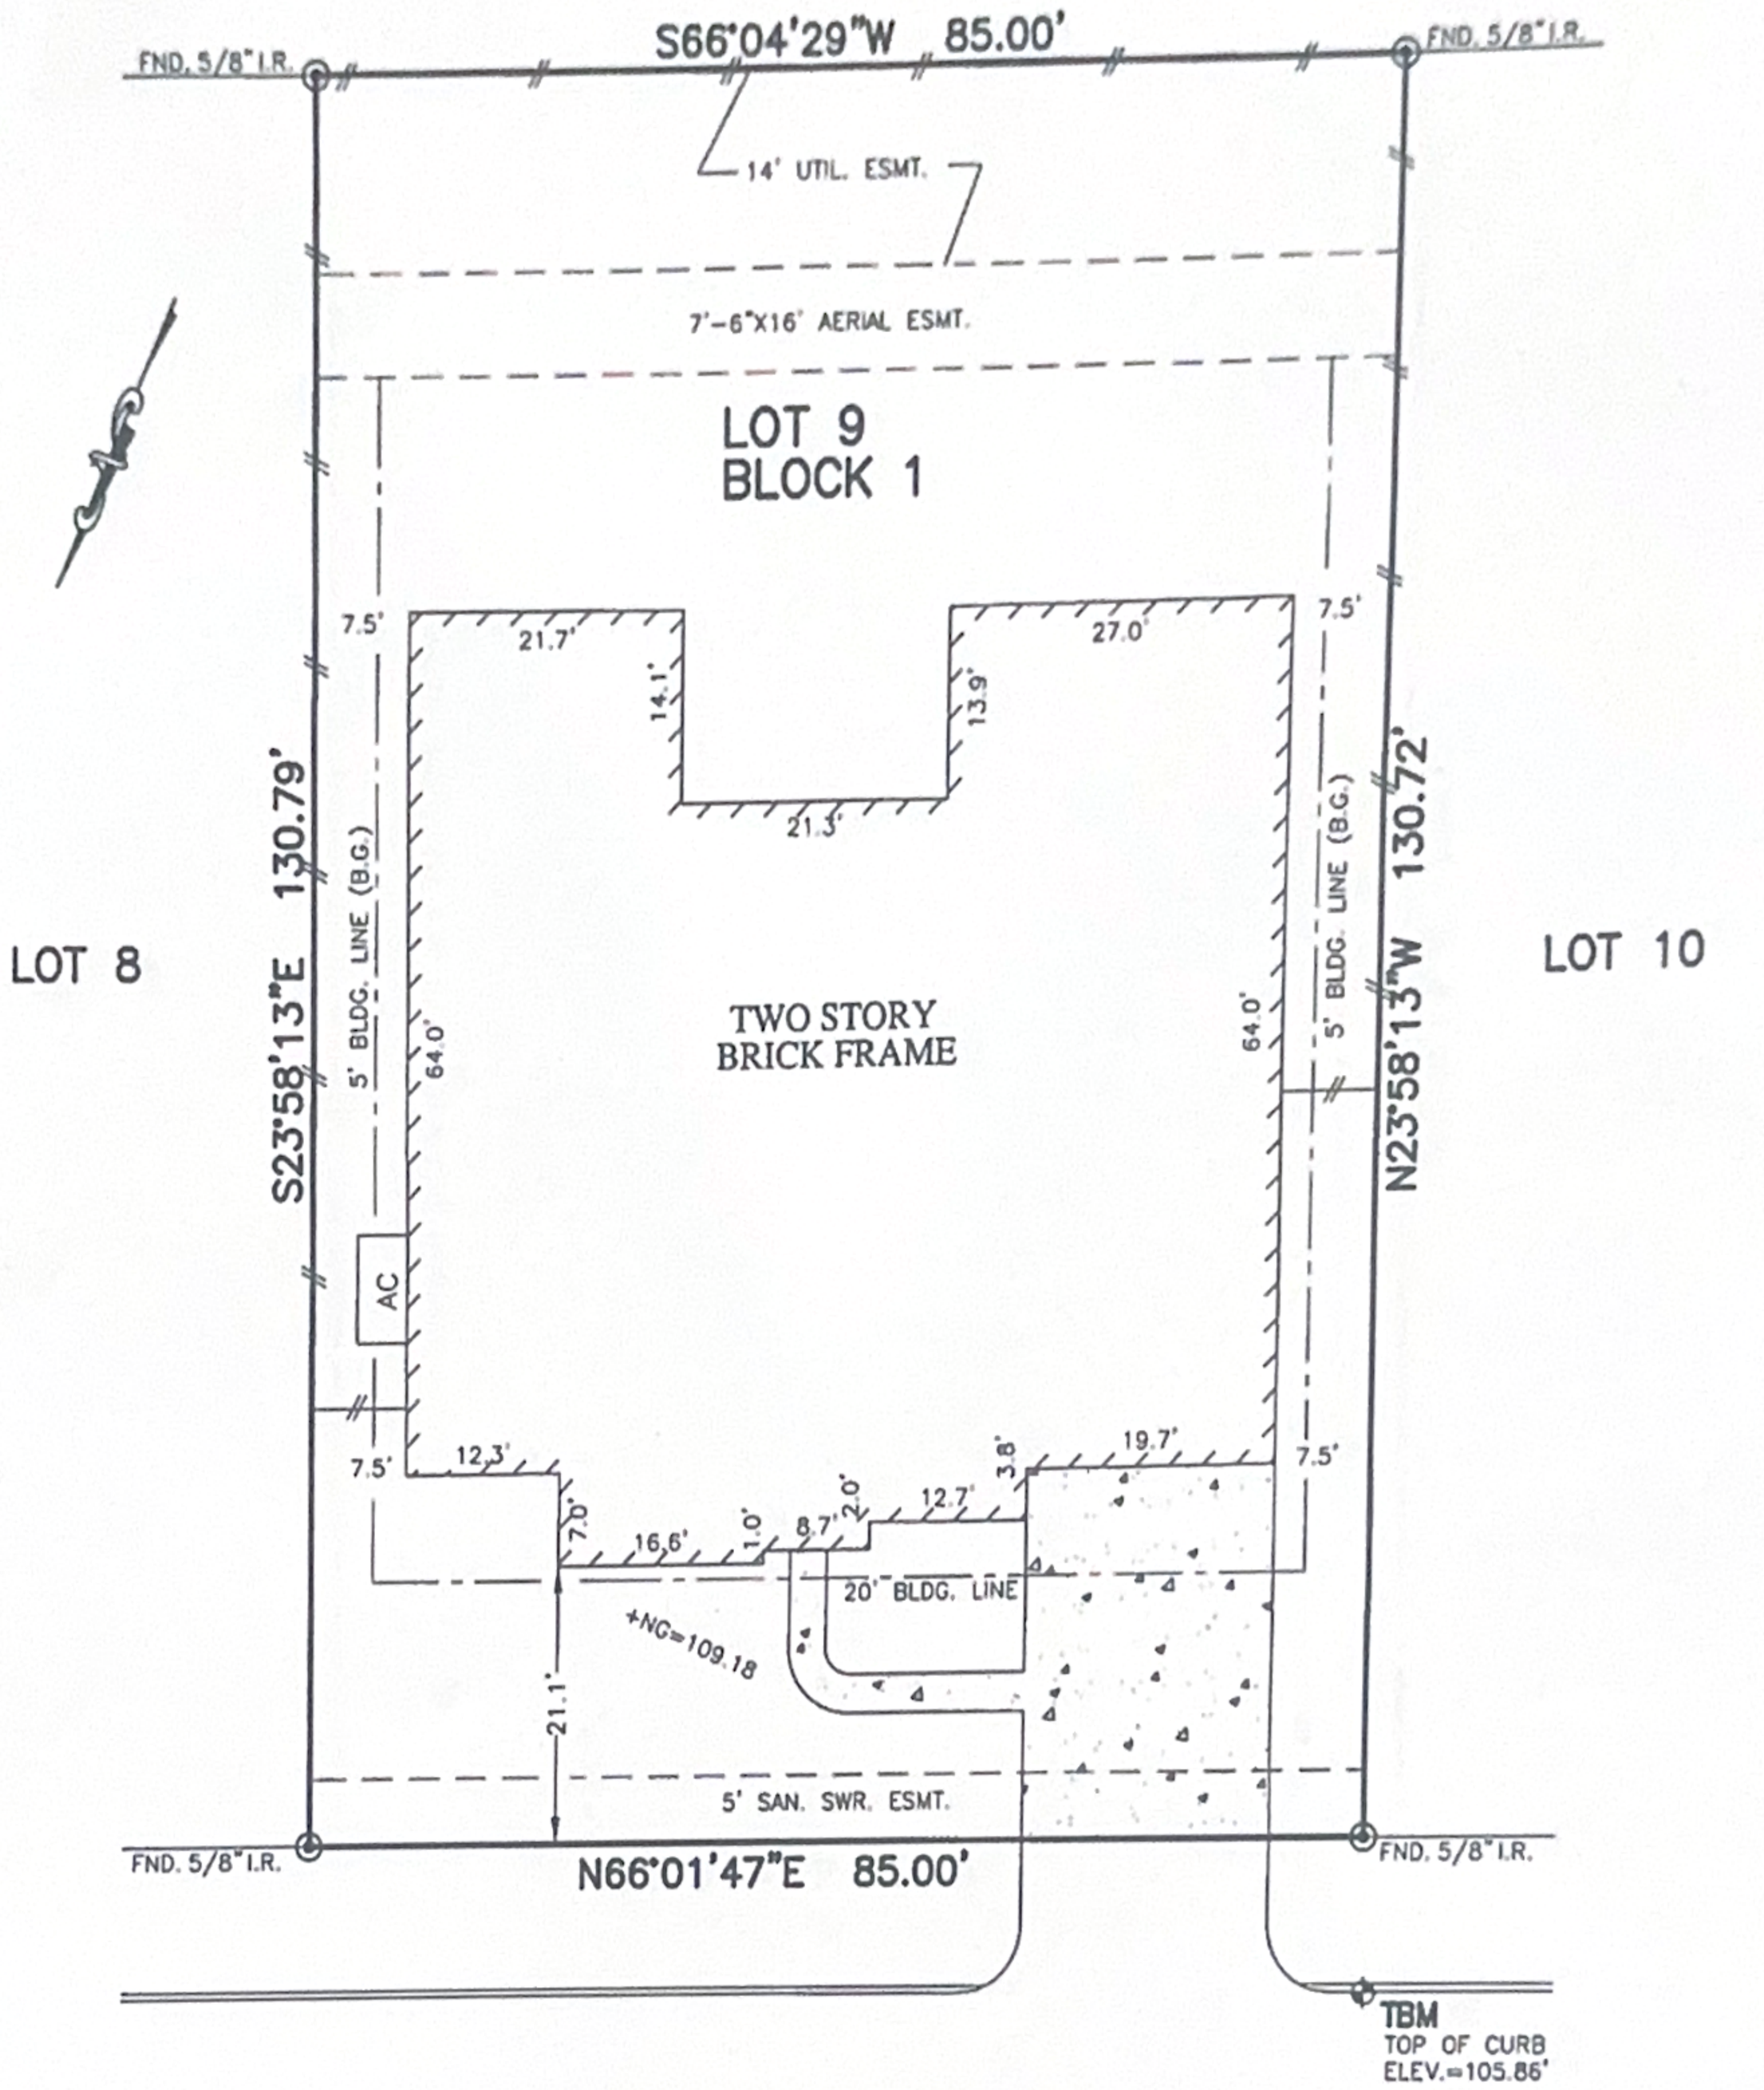

NOTES:

1. ALL BEARINGS SHOWN HEREON ARE BASED ON THE RECORDED PLAT.
2. SUBJECT TO APPLICABLE RESTRICTIVE COVENANTS LISTED IN ITEM No. 1, SCHEDULE "B" OF TITLE COMMITMENT ISSUED BY ALAMO TITLE COMPANY UNDER G.F. No. PTH1303085.
3. BLANKET EASEMENT FOR UTILITIES & MINOR ENCROACHMENTS PER C.F. No. 2002016065.
4. AGREEMENT FOR UNDERGROUND ELECTRIC SERVICE SYSTEMS PER C.F. No. 20080518603.

PLAT OF SURVEY
SCALE: 1" = 20'

FLOOD MAP:
THIS PROPERTY LIES IN ZONE "X"
AS DEPICTED ON COMMUNITY PANEL
No. 48201C0245L, DATED 6/18/07.

"THIS INFORMATION IS BASED ON GRAPHIC PLOTTING. WE DO NOT ASSUME RESPONSIBILITY FOR EXACT DETERMINATION"

© 2013, ALLPOINTS SERVICES, CORP., All Rights Reserved. This original work is protected under copyrights laws, Title 17 U.S. Code Sections 101 & 102. All violators will be prosecuted to the extent of the law. This survey is being provided solely for the use of the recipients and no license has been created, express or implied, to copy the survey except as is necessary in conjunction with the original transaction.

FOR: SERGIO LIMON AND
MARIA RODELA LIMON
ADDRESS: 6111 TERRAVITA DRIVE
ALLPOINTS JOB #: KH57836MN
G.F.:PTH1303085

ALLPOINTS SERVICES CORP
PHONE: 713-468-7707
FAX: 713-827-1861

LOT 9, BLOCK 1,
VILLA NOVA,
FILM CODE NO. 625097, MAP RECORDS,
HARRIS COUNTY, TEXAS

I HEREBY CERTIFY THAT THIS PLAT REPRESENTS THE RESULTS OF A SURVEY MADE ON THE GROUND, ON THE 8TH DAY OF OCTOBER, 2013.

Steven P. Brister

STATE OF TEXAS
REGISTERED
STEVEN P. BRISTER
4448
PROFESSIONAL
LAND SURVEYOR