




GRAPHIC SCALE
1"=200'
POLK COUNTY, TEXAS
W.D MARSH SURVEY, ABSTRACT 929

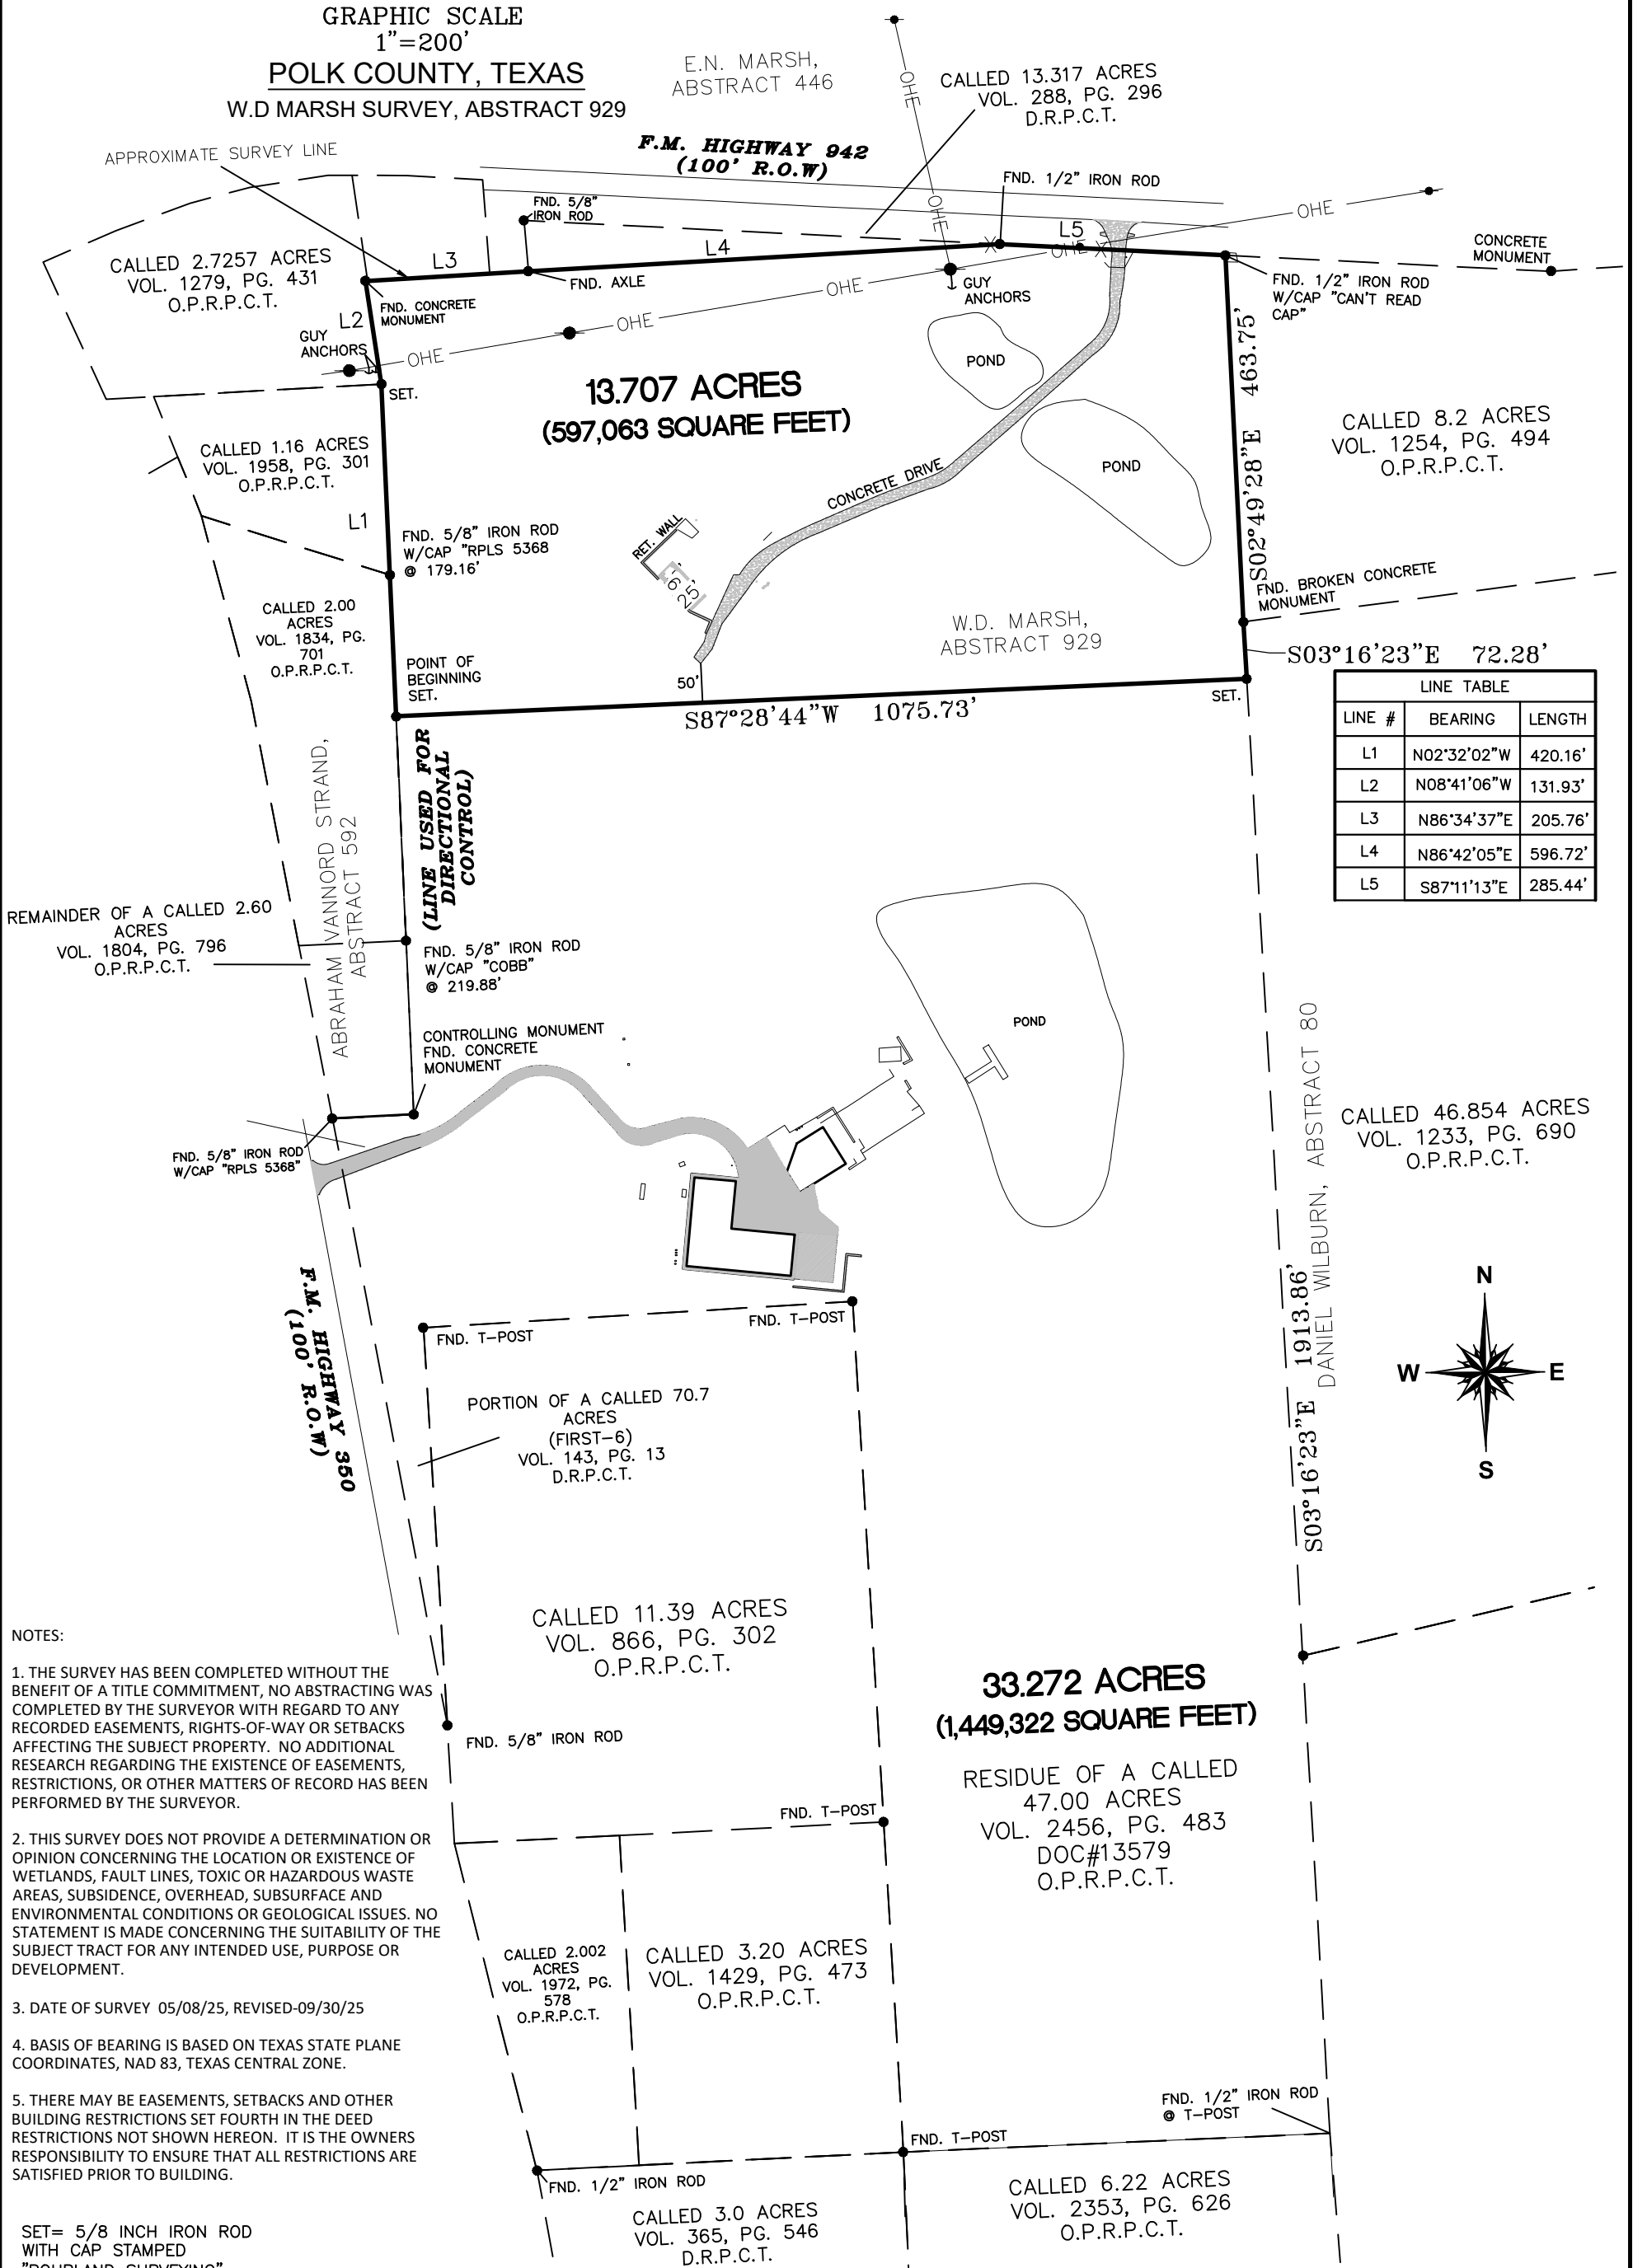

LINE TABLE		
LINE #	BEARING	LENGTH
L1	N02°32'02"W	420.16'
L2	N08°41'06"W	131.93'
L3	N86°34'37"E	205.76'
L4	N86°42'05"E	596.72'
L5	S87°11'13"E	285.44'

- NOTES:
1. THE SURVEY HAS BEEN COMPLETED WITHOUT THE BENEFIT OF A TITLE COMMITMENT, NO ABSTRACTING WAS COMPLETED BY THE SURVEYOR WITH REGARD TO ANY RECORDED EASEMENTS, RIGHTS-OF-WAY OR SETBACKS AFFECTING THE SUBJECT PROPERTY. NO ADDITIONAL RESEARCH REGARDING THE EXISTENCE OF EASEMENTS, RESTRICTIONS, OR OTHER MATTERS OF RECORD HAS BEEN PERFORMED BY THE SURVEYOR.
 2. THIS SURVEY DOES NOT PROVIDE A DETERMINATION OR OPINION CONCERNING THE LOCATION OR EXISTENCE OF WETLANDS, FAULT LINES, TOXIC OR HAZARDOUS WASTE AREAS, SUBSIDENCE, OVERHEAD, SUBSURFACE AND ENVIRONMENTAL CONDITIONS OR GEOLOGICAL ISSUES. NO STATEMENT IS MADE CONCERNING THE SUITABILITY OF THE SUBJECT TRACT FOR ANY INTENDED USE, PURPOSE OR DEVELOPMENT.
 3. DATE OF SURVEY 05/08/25, REVISED-09/30/25
 4. BASIS OF BEARING IS BASED ON TEXAS STATE PLANE COORDINATES, NAD 83, TEXAS CENTRAL ZONE.
 5. THERE MAY BE EASEMENTS, SETBACKS AND OTHER BUILDING RESTRICTIONS SET FOURTH IN THE DEED RESTRICTIONS NOT SHOWN HEREON. IT IS THE OWNERS RESPONSIBILITY TO ENSURE THAT ALL RESTRICTIONS ARE SATISFIED PRIOR TO BUILDING.

SET= 5/8 INCH IRON ROD
WITH CAP STAMPED
"BOURLAND SURVEYING"

SYMBOL LEGEND	
●	PROPERTY CORNER
●	POWER POLE
W	WATER METER
G	GAS METER
T	TELEPHONE PED



THIS SURVEY SUBSTANTIALY COMPLIES WITH THE CURRENT TEXAS SOCIETY OF PROFESSIONAL SURVEYORS STANDARDS AND SPECIFICATIONS FOR A CATEGORY 1B, CONDITION III SURVEY.

PHILLIP W. BOURLAND
REGISTERED PROFESSIONAL LAND SURVEYOR
NO. 6468 - STATE OF TEXAS

09/30/2025
DATE

BOURLAND
LAND SURVEYING, LLC
608 W. WORSHAM ST.
WILLIS, TX 77378
(936)506-2871
TBPLS FIRM REG # 10194525
PROJECT NO. 25072