GF NO. 12050048BB ADOBE TITLE
ADDRESS: 26435 CLAY ROAD
KATY, TEXAS 77493
BORROWER: KEVIN SISCO AND
EVELYN SISCO

8.583 ACRES
SITUATED IN THE NORTH 1/2 OF THE NORTHEAST 1/4 OF SECTION 80, BLOCK 2 H. & T.C.RR CO. SURVEY, ABSTRACT NO. 1427 (A.G. SAVAGE SURVEY)
IN HARRIS COUNTY, TEXAS
(SEE ATTACHED METES AND BOUNDS)

SCALE: 1" = 200'

3/27/17

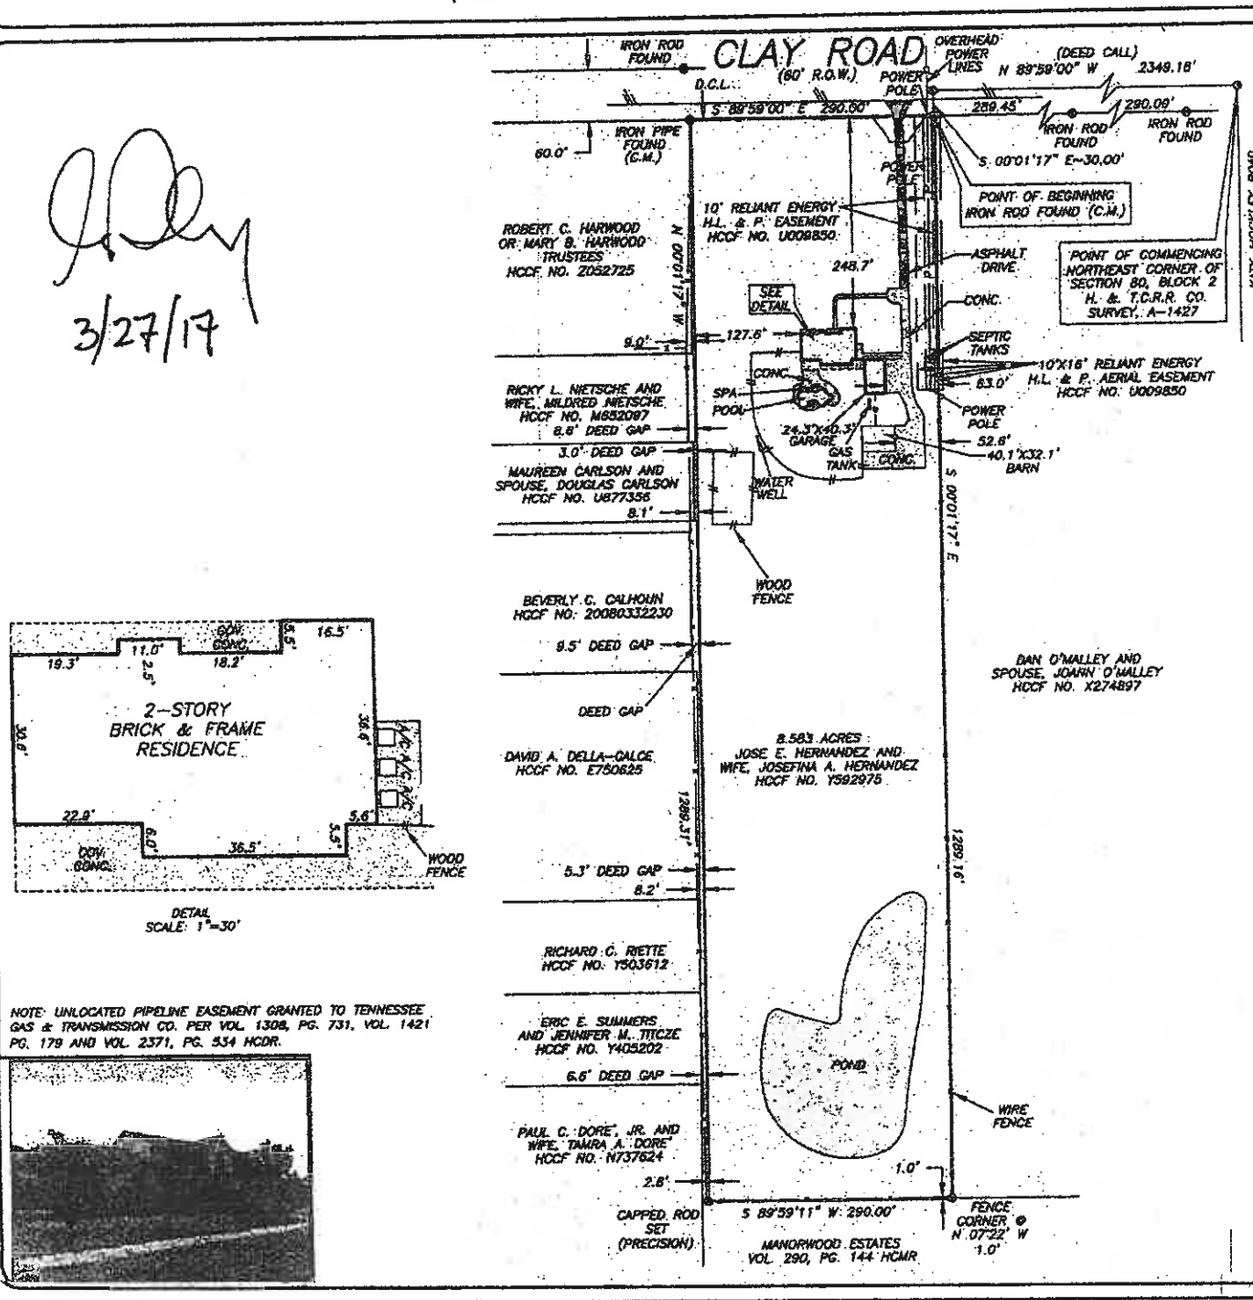

NOTE: UNLOCATED PIPELINE EASEMENT GRANTED TO TENNESSEE GAS & TRANSMISSION CO. PER VOL. 1308, PG. 731, VOL. 1421 PG. 179 AND VOL. 2371, PG. 534 HCDR.

THIS PROPERTY DOES NOT LIE WITHIN THE 100 YEAR FLOOD PLAIN AS PER FIRM PANEL NO. 48201C 0580 L
MAP REVISION: 06/18/07
ZONE X-SHADED
BASED ONLY ON VISUAL EXAMINATION OF MAPS. INACCURACIES OF FEMA MAPS PREVENT EXACT DETERMINATION WITHOUT DETAILED FIELD STUDY

A SUBSURFACE INVESTIGATION WAS BEYOND THE SCOPE OF THIS SURVEY

D.C.L. = DIRECTIONAL CONTROL LINE
RECORD BEARING: HCCF NO. Y592975

DRAWN BY: MM

I HEREBY CERTIFY THAT THIS SURVEY WAS MADE ON THE GROUND, THAT THIS PLAT CORRECTLY REPRESENTS THE FACTS FOUND AT THE TIME OF SURVEY AND THAT THERE ARE NO ENCROACHMENTS APPARENT ON THE GROUND, EXCEPT AS SHOWN HEREON. THIS SURVEY IS CERTIFIED FOR THIS TRANSACTION ONLY AND ABSTRACTING PROVIDED IN THE ABOVE REFERENCED TITLE COMMITMENT WAS RELIED UPON IN PREPARATION OF THIS SURVEY.

EDILBERTO V. BARRIENTOS
PROFESSIONAL LAND SURVEYOR
NO. 5364
JOB NO. 12-04650
MAY 22, 2012

STATE OF TEXAS
REGISTERED
EDILBERTO V. BARRIENTOS
5364
PROFESSIONAL
LAND SURVEYOR

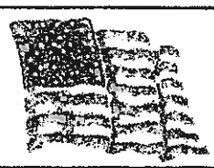



ANDREW WHITE
281-378-4700

PRECISION surveyors
1-800-LANDSURVEY
www.precisionsurveyors.com
281-496-1586 FAX 281-496-1867 210-829-4941 FAX 210-829-1555
950 THREADNEEDLE STREET SUITE 150 HOUSTON, TEXAS 77079 1777 NE LOOP 410 SUITE 600 SAN ANTONIO, TEXAS 78217