
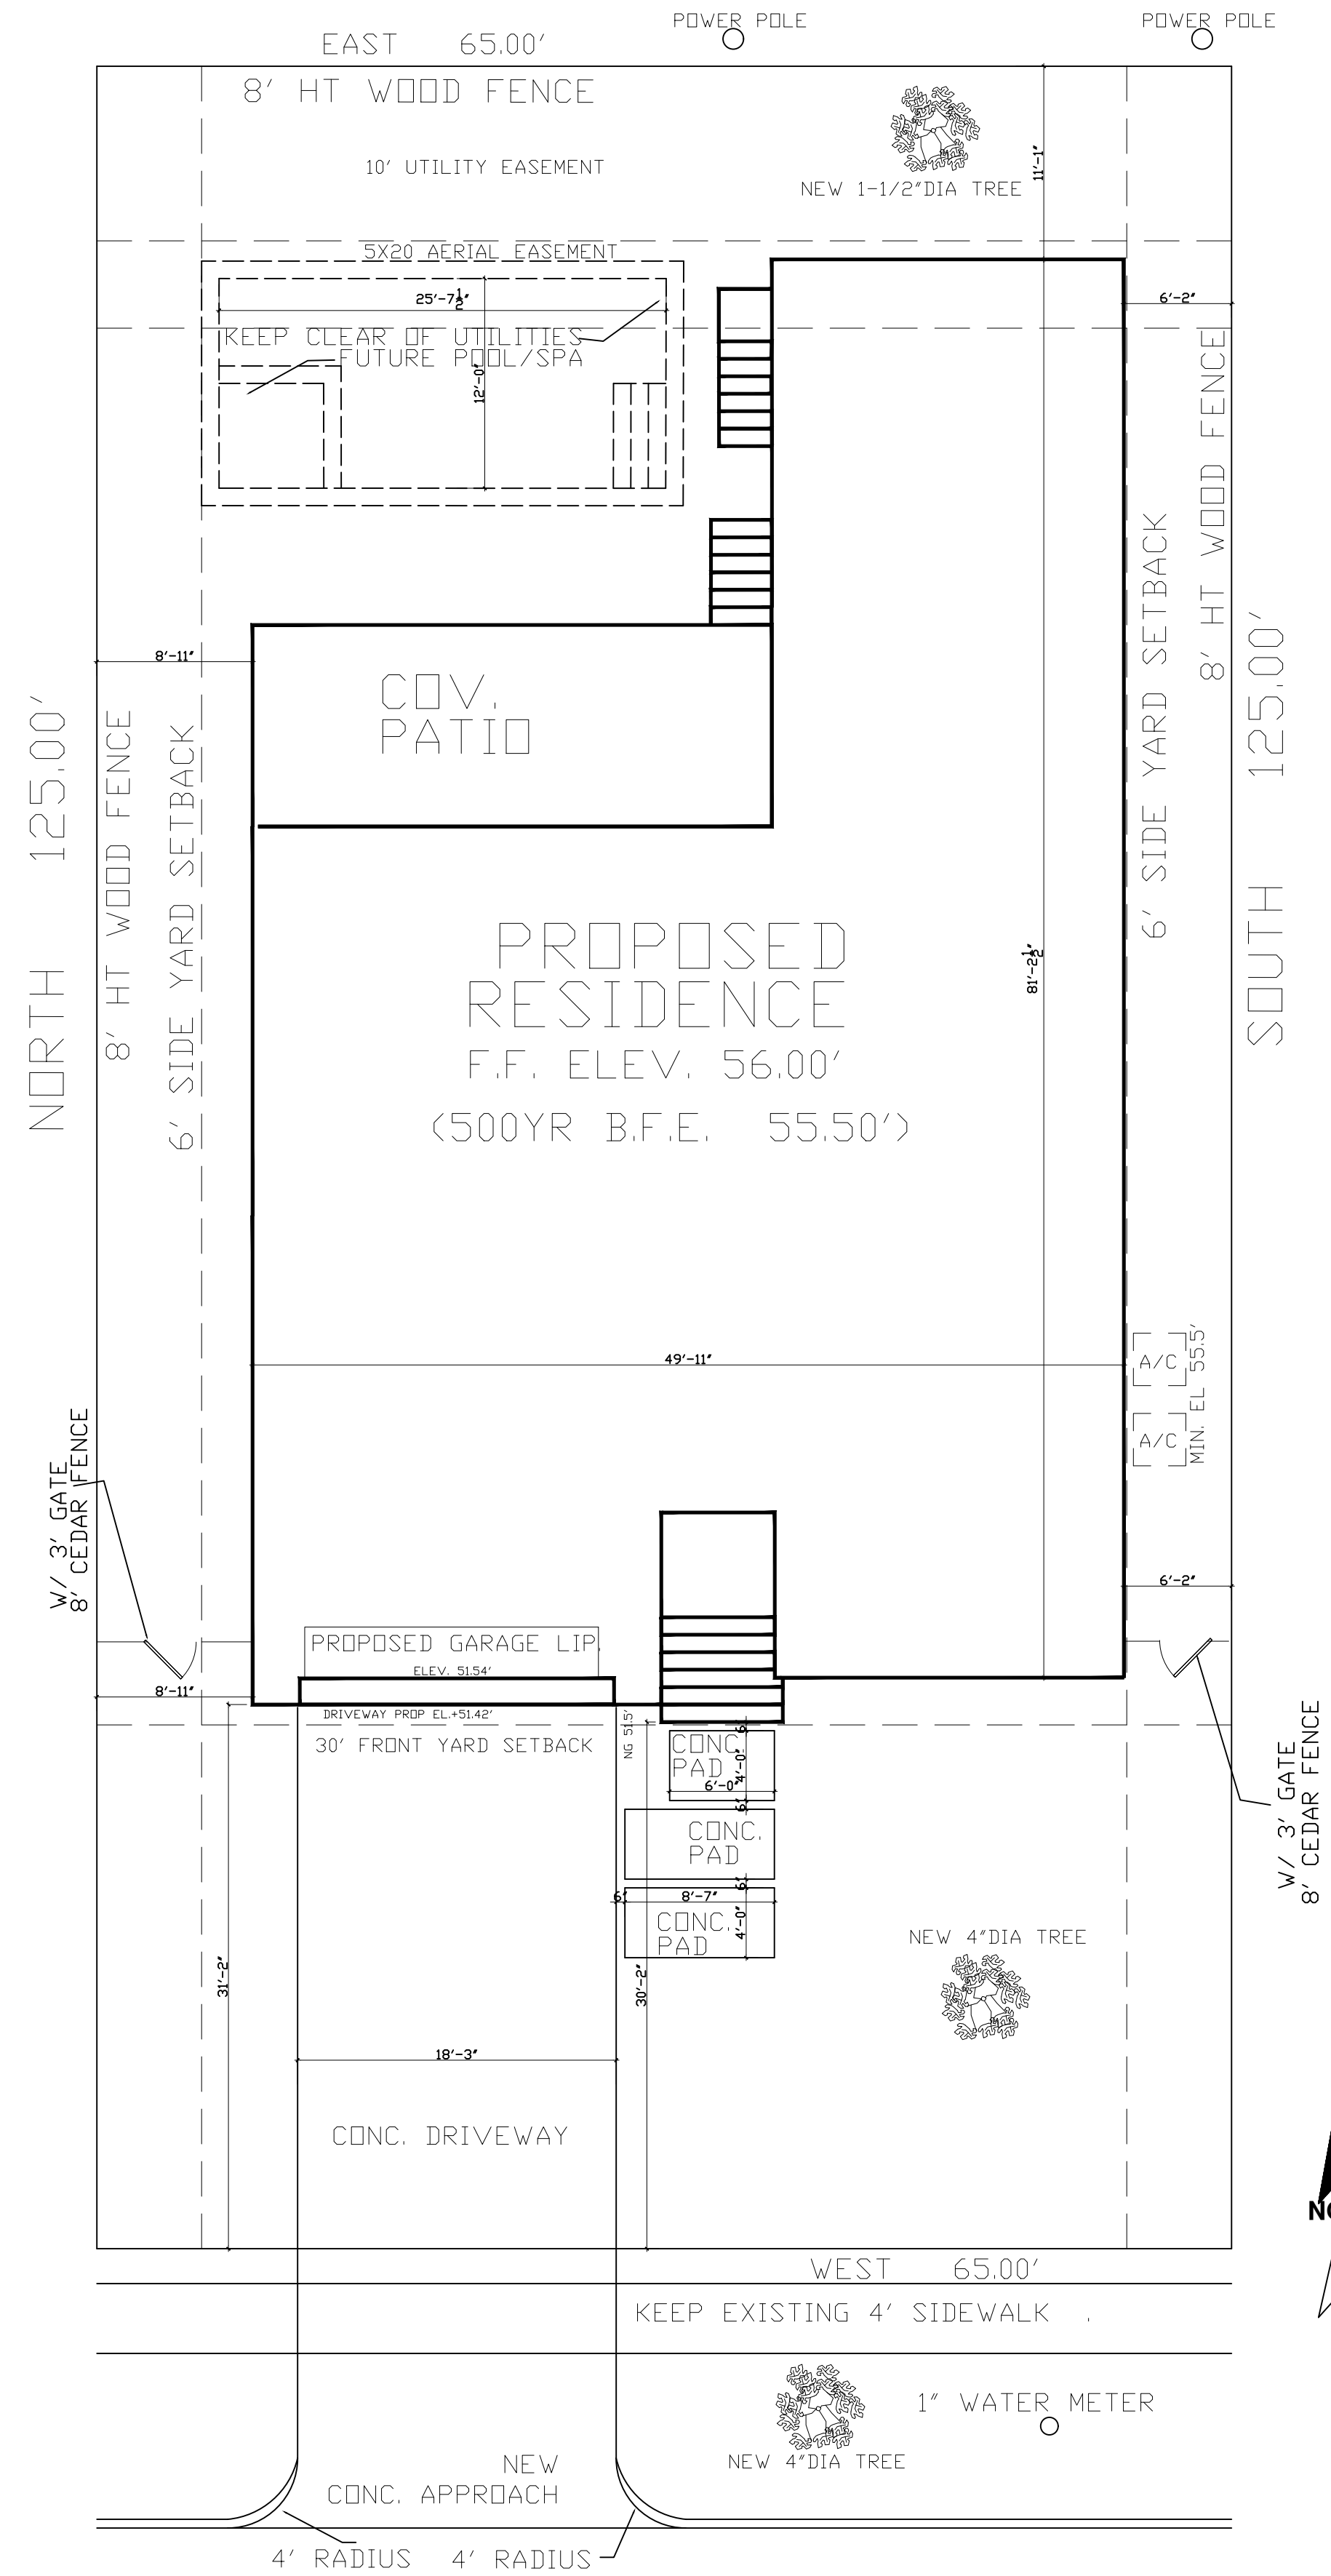
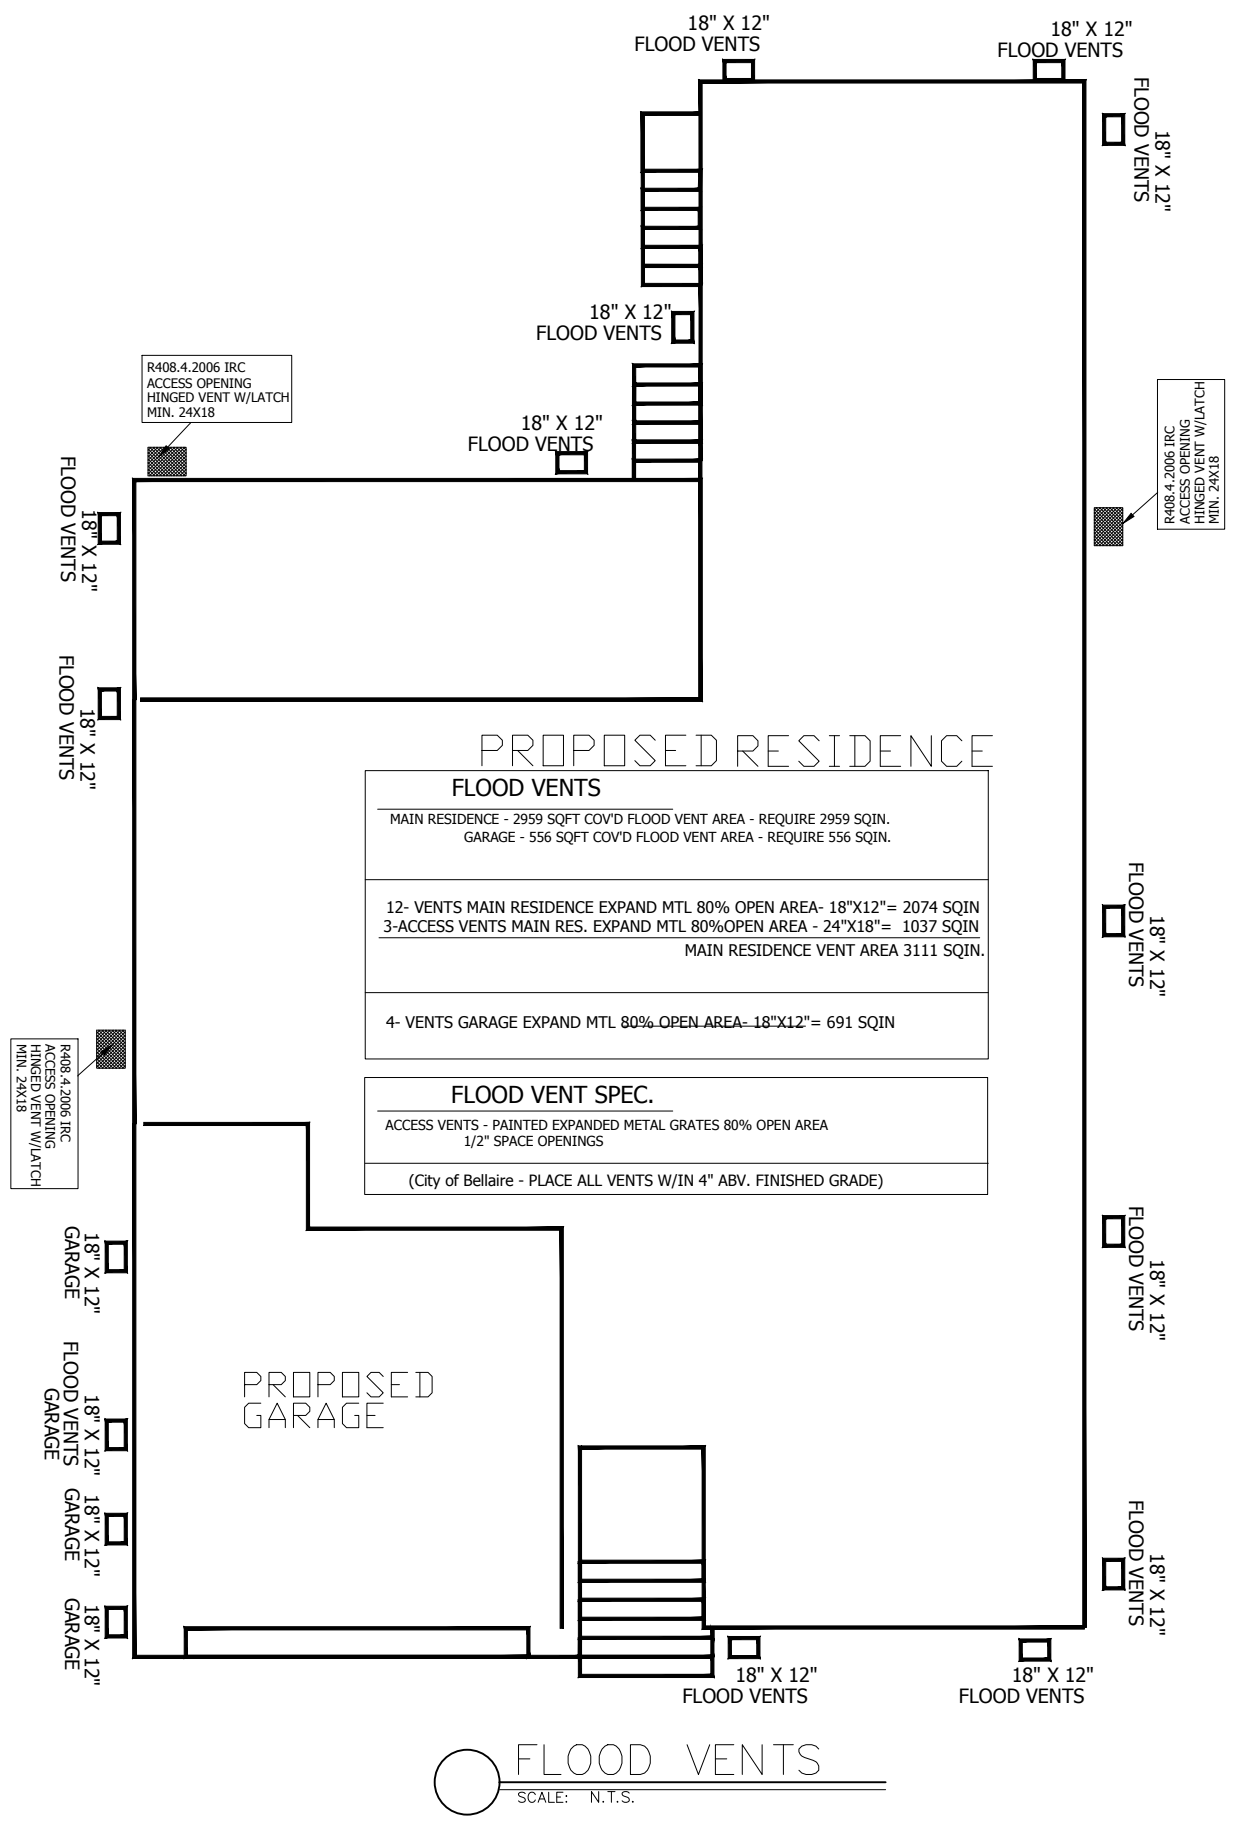


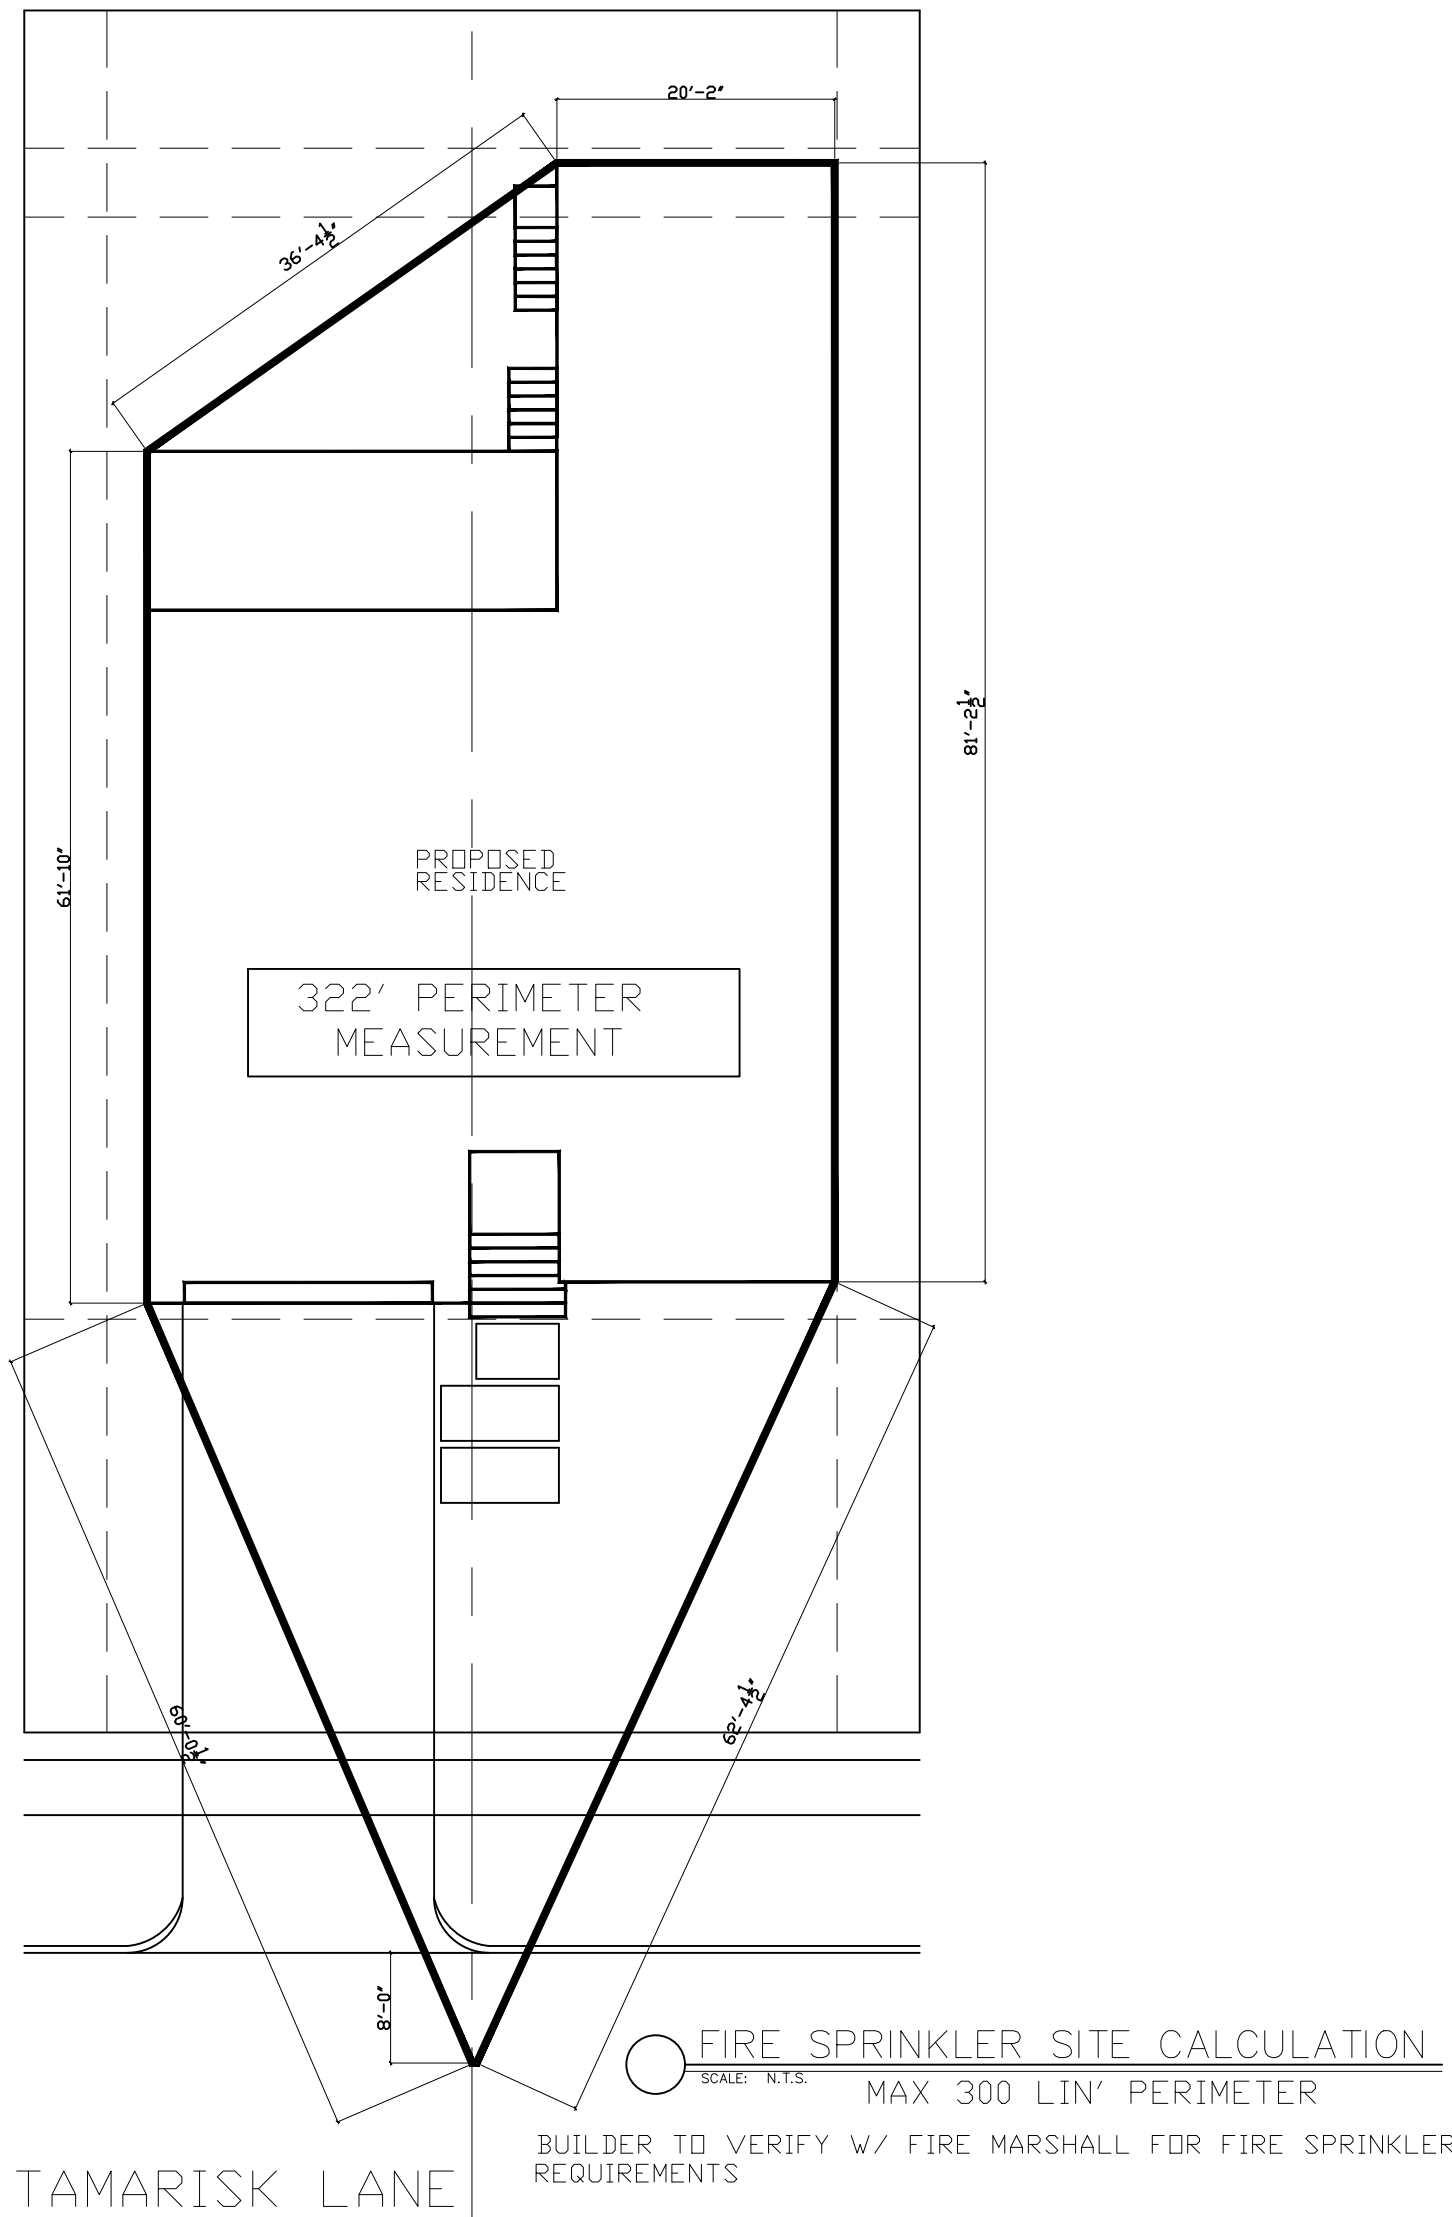

IMPERVIOUS FOOTAGE CALCULATIONS	
TOTAL FOOTAGE OF LOT	= 8125
FOUNDATION SLAB SQFT.	= 3534
DRIVEWAY SQFT.	= 655
TOTAL LOT COVERAGE	= 4189
IMPERVIOUS LOT COVERAGE (R-3 MAX LOT COV. 55%)	52%

TX

4800 TAMARISK LN.
BELLAIRE 77401

LINEA
DESIGN STUDIO

2020 Richmond Ave, Ste 202 Houston, TX T. 713.589.2335
www.lineadesignstudio.com

JOB. NO.
ISSUE DATE

5441

SHEET NO.

L.001