


GF NO. CTH-FRW-CTT19710579ZLD CHICAGO TITLE
ADDRESS: 1407 PINE MEADOW COURT
PEARLAND, TEXAS 77581
BORROWER: MANFRED WEDELL AND
CHRISTINA WEDELL

LOT 24, BLOCK 4
FINAL PLAT OF PINE HOLLOW, SECTION 1-C

A SUBDIVISION IN BRAZORIA COUNTY, TEXAS
ACCORDING TO THE MAP OR PLAT THEREOF RECORDED
IN VOLUME 19, PAGE 725 OF THE PLAT RECORDS
OF BRAZORIA COUNTY, TEXAS

SCALE: 1" = 30'

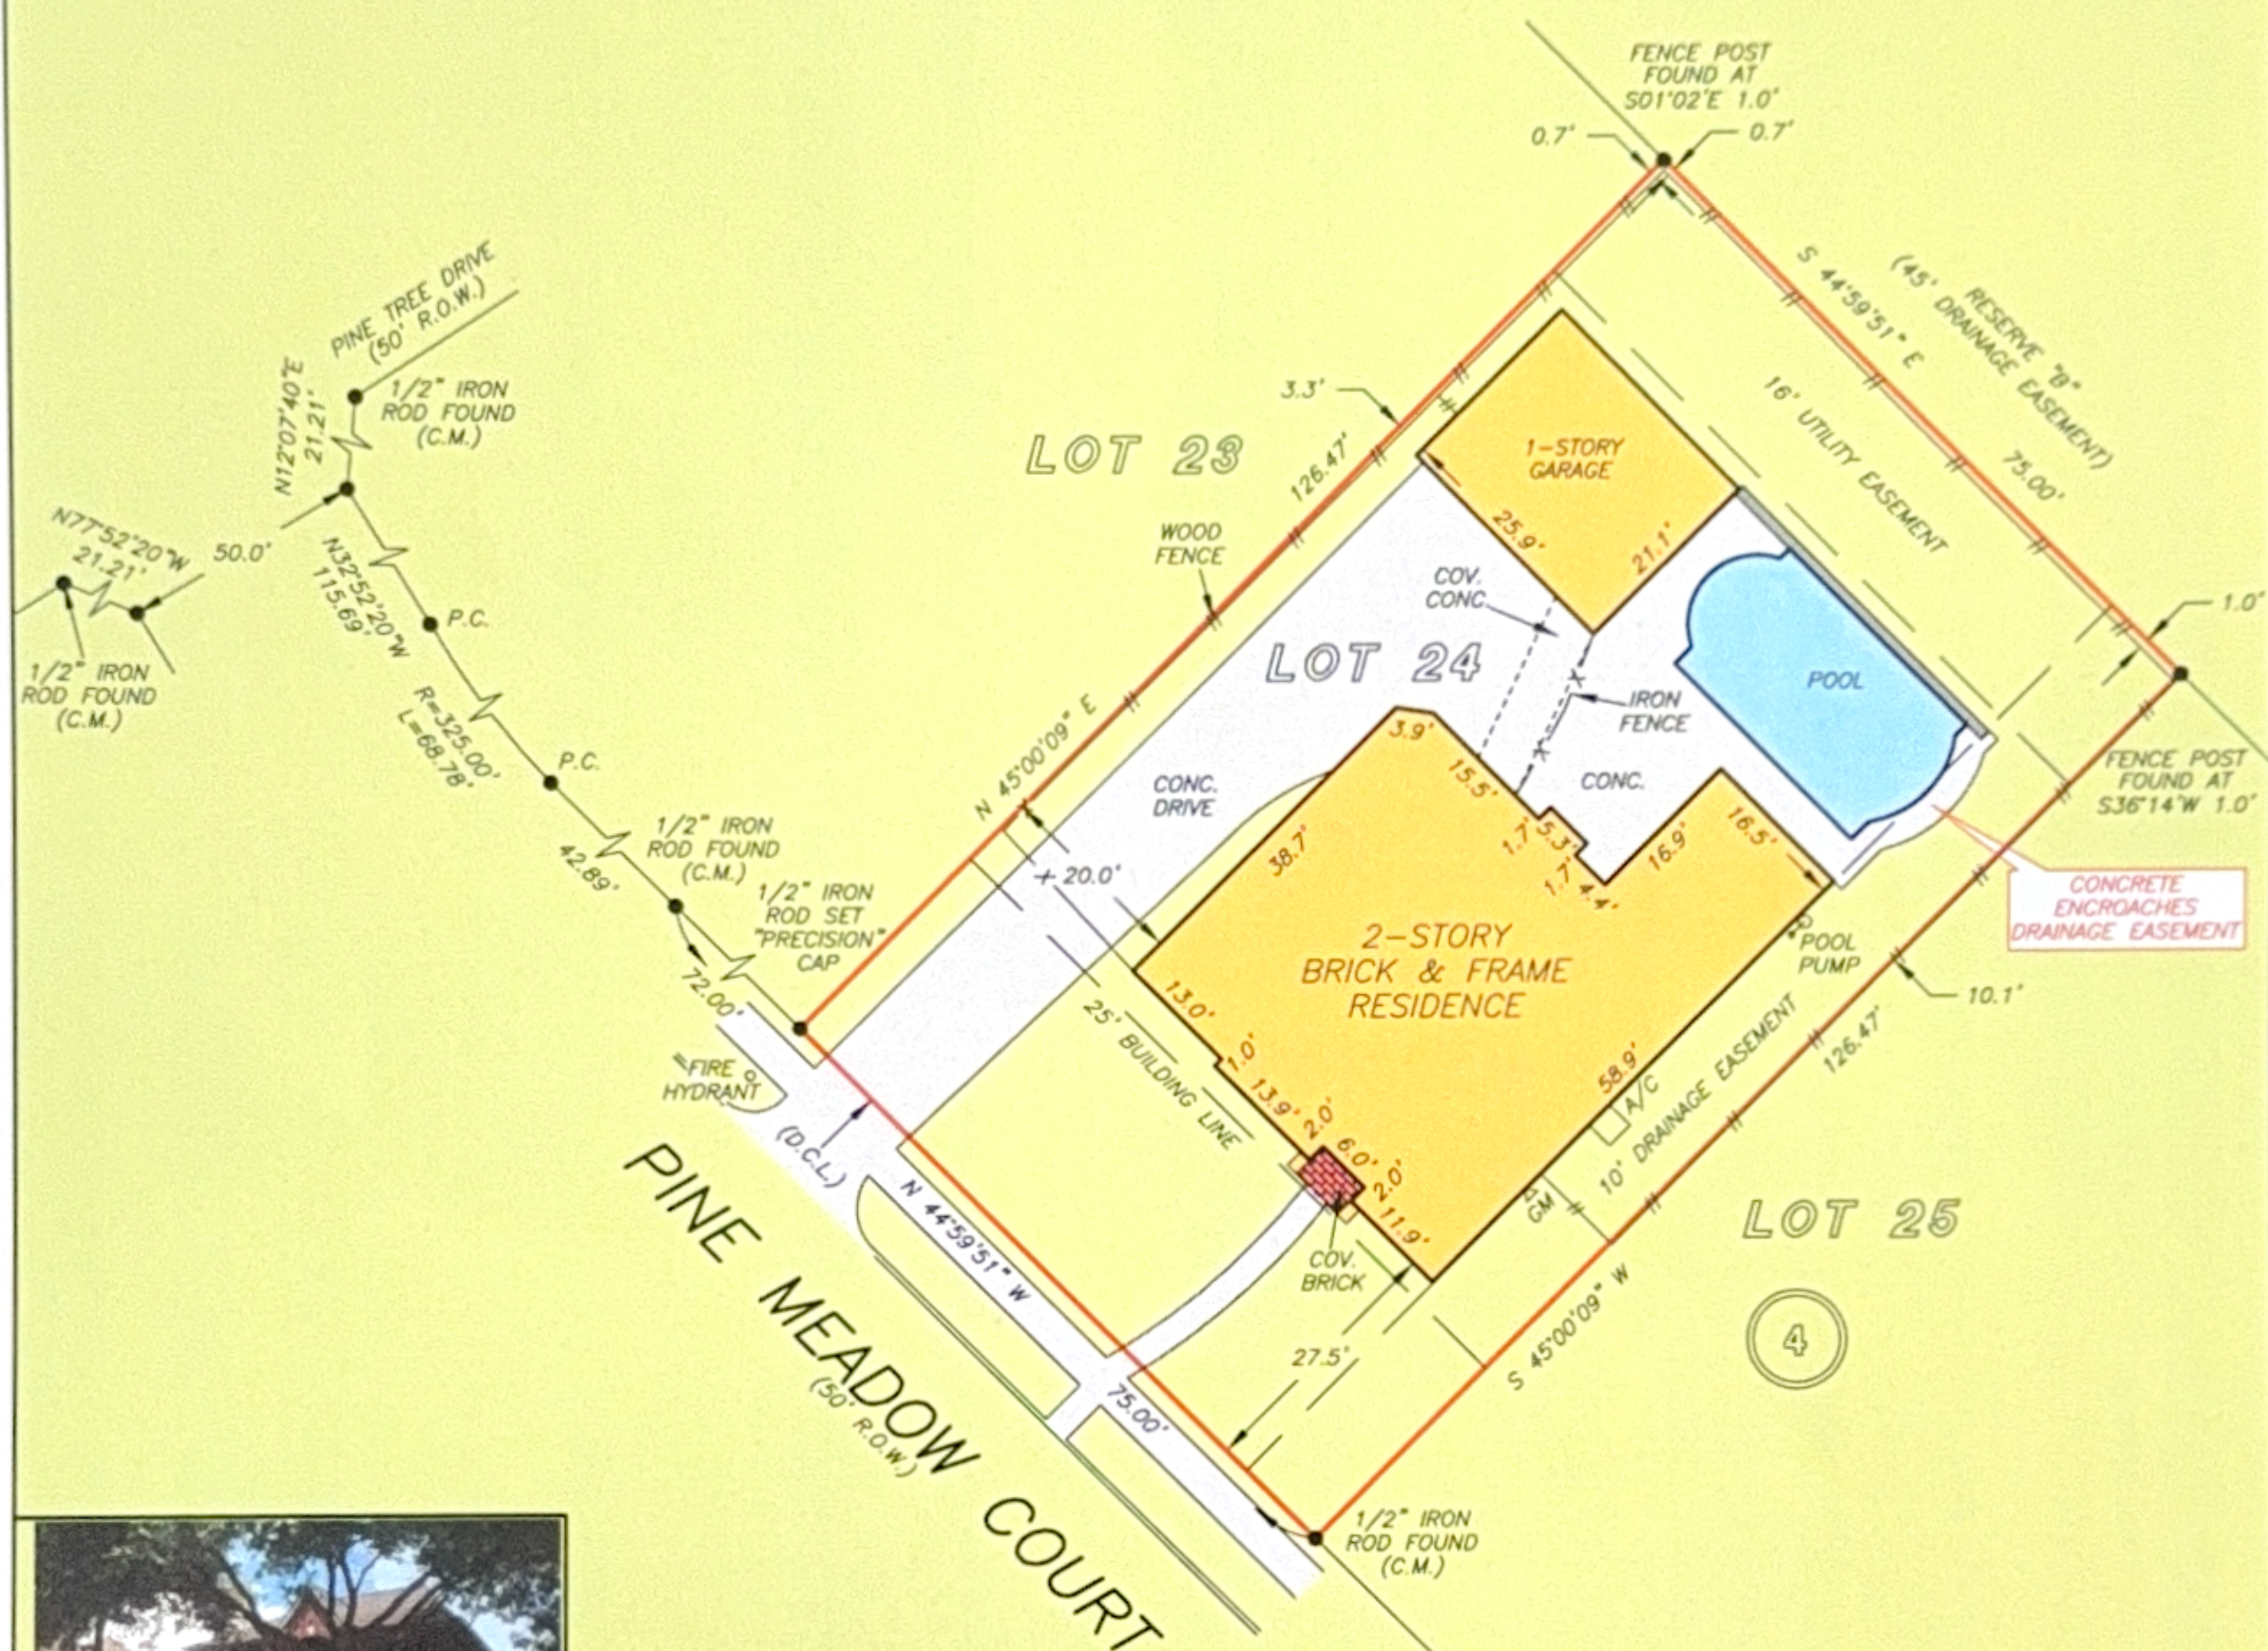

THIS PROPERTY DOES NOT LIE WITHIN THE
100 YEAR FLOOD PLAIN AS PER FIRM
PANEL NO. 48039C 0065 J
MAP REVISION: 09/22/1999
ZONE X
BASED ONLY ON VISUAL EXAMINATION OF MAPS.
INACCURACIES OF FEMA MAPS PREVENT EXACT
DETERMINATION WITHOUT DETAILED FIELD STUDY

A SUBSURFACE INVESTIGATION
WAS BEYOND THE SCOPE OF THIS SURVEY

D.C.L. = DIRECTIONAL CONTROL LINE
RECORD BEARING: VOL. 19, PG. 725, B.C.P.R.

DRAWN BY: PR/RE

I HEREBY CERTIFY THAT THIS SURVEY WAS MADE
ON THE GROUND, THAT THIS PLAT CORRECTLY
REPRESENTS THE FACTS FOUND AT THE
TIME OF SURVEY AND THAT THERE ARE NO
ENCROACHMENTS APPARENT ON THE GROUND,
EXCEPT AS SHOWN HEREON. THIS SURVEY IS
CERTIFIED FOR THIS TRANSACTION ONLY AND
ABSTRACTING PROVIDED IN THE ABOVE
REFERENCED TITLE COMMITMENT WAS RELIED
UPON IN PREPARATION OF THIS SURVEY.

GEORGE GALE
PROFESSIONAL LAND SURVEYOR
NO. 4678
JOB NO. 19-06959
AUGUST 7, 2019
REVISED: AUGUST 28, 2019 (NAME/GF)
REVISED: SEPTEMBER 5, 2019 (LOGO)



JOE HAAS, JR.
832-744-6616



CHICAGO TITLE
Times change but our commitment never does

LISA DONLEY
281-993-5773



PRECISION
surveyors

1-800-LANDSURVEY
www.precisionsurveyors.com
281-496-1586 FAX 281-496-1867 210-829-4941 FAX 210-829-1555
950 THREADNEEDLE STREET SUITE 150 HOUSTON, TEXAS 77079 1777 NE LOUP 410 SUITE 800 SAN ANTONIO, TEXAS 78217
FIRM NO. 10063700