

GF NO. 2200543THE UNIVERSITY TITLE
ADDRESS: 29107 HAY MEADOW COURT
WALLER, TEXAS 77484
BORROWER: AMBER BRZYMALEKIEWCZ AND
DAVID BRZYMALEKIEWCZ

4.4919 ACRES
SITUATED IN THE HARRIS
COUNTY SCHOOL LANDS
SURVEY, SECTION 7, A-332
HARRIS COUNTY, TEXAS
(SEE ATTACHED METES AND BOUNDS)

BOUNDARY LINE AGREEMENT PER
VOLUME 7167, PAGE 187, H.C.D.R.



THIS PROPERTY DOES NOT LIE WITHIN THE
100 YEAR FLOOD PLAIN AS PER FIRM
MAP NO. 48201C, 0160 L
MAP REVISION: 06/18/2007
ZONE X
BASED ONLY ON VISUAL EXAMINATION OF MAPS.
INACCURACIES OF FEMA MAPS PREVENT EXACT
DETERMINATION WITHOUT DETAILED FIELD STUDY.




A SUBSURFACE INVESTIGATION
WAS BEYOND THE SCOPE OF THIS SURVEY

D.C.L.=DIRECTIONAL CONTROL LINE
RECORD BEARING: CF NO. 20120051762 H.C.D.R.

DRAWN BY: MM

I HEREBY CERTIFY THAT THIS SURVEY WAS MADE
ON THE GROUND, THAT THIS PLAN CORRECTLY
REPRESENTS THE ACTS FOUND AT THE
THE SURVEY AND THAT THERE ARE NO
ENCROACHMENTS APPARENT ON THE GROUND
EXCEPT AS SHOWN HEREON. THIS SURVEY IS
CERTIFIED FOR THIS TRANSACTION ONLY AND
ABSTRACTED TITLE COMMITMENT WAS RELIED
UPON IN PREPARATION OF THIS SURVEY.

JAMES E. MOSELEY
PROFESSIONAL LAND SURVEYOR
NO. 3912
JOB NO. 22-05787
AUGUST 19, 2022

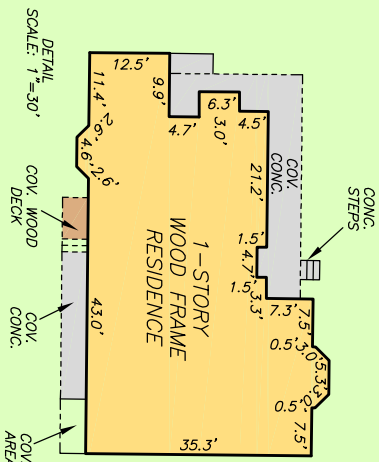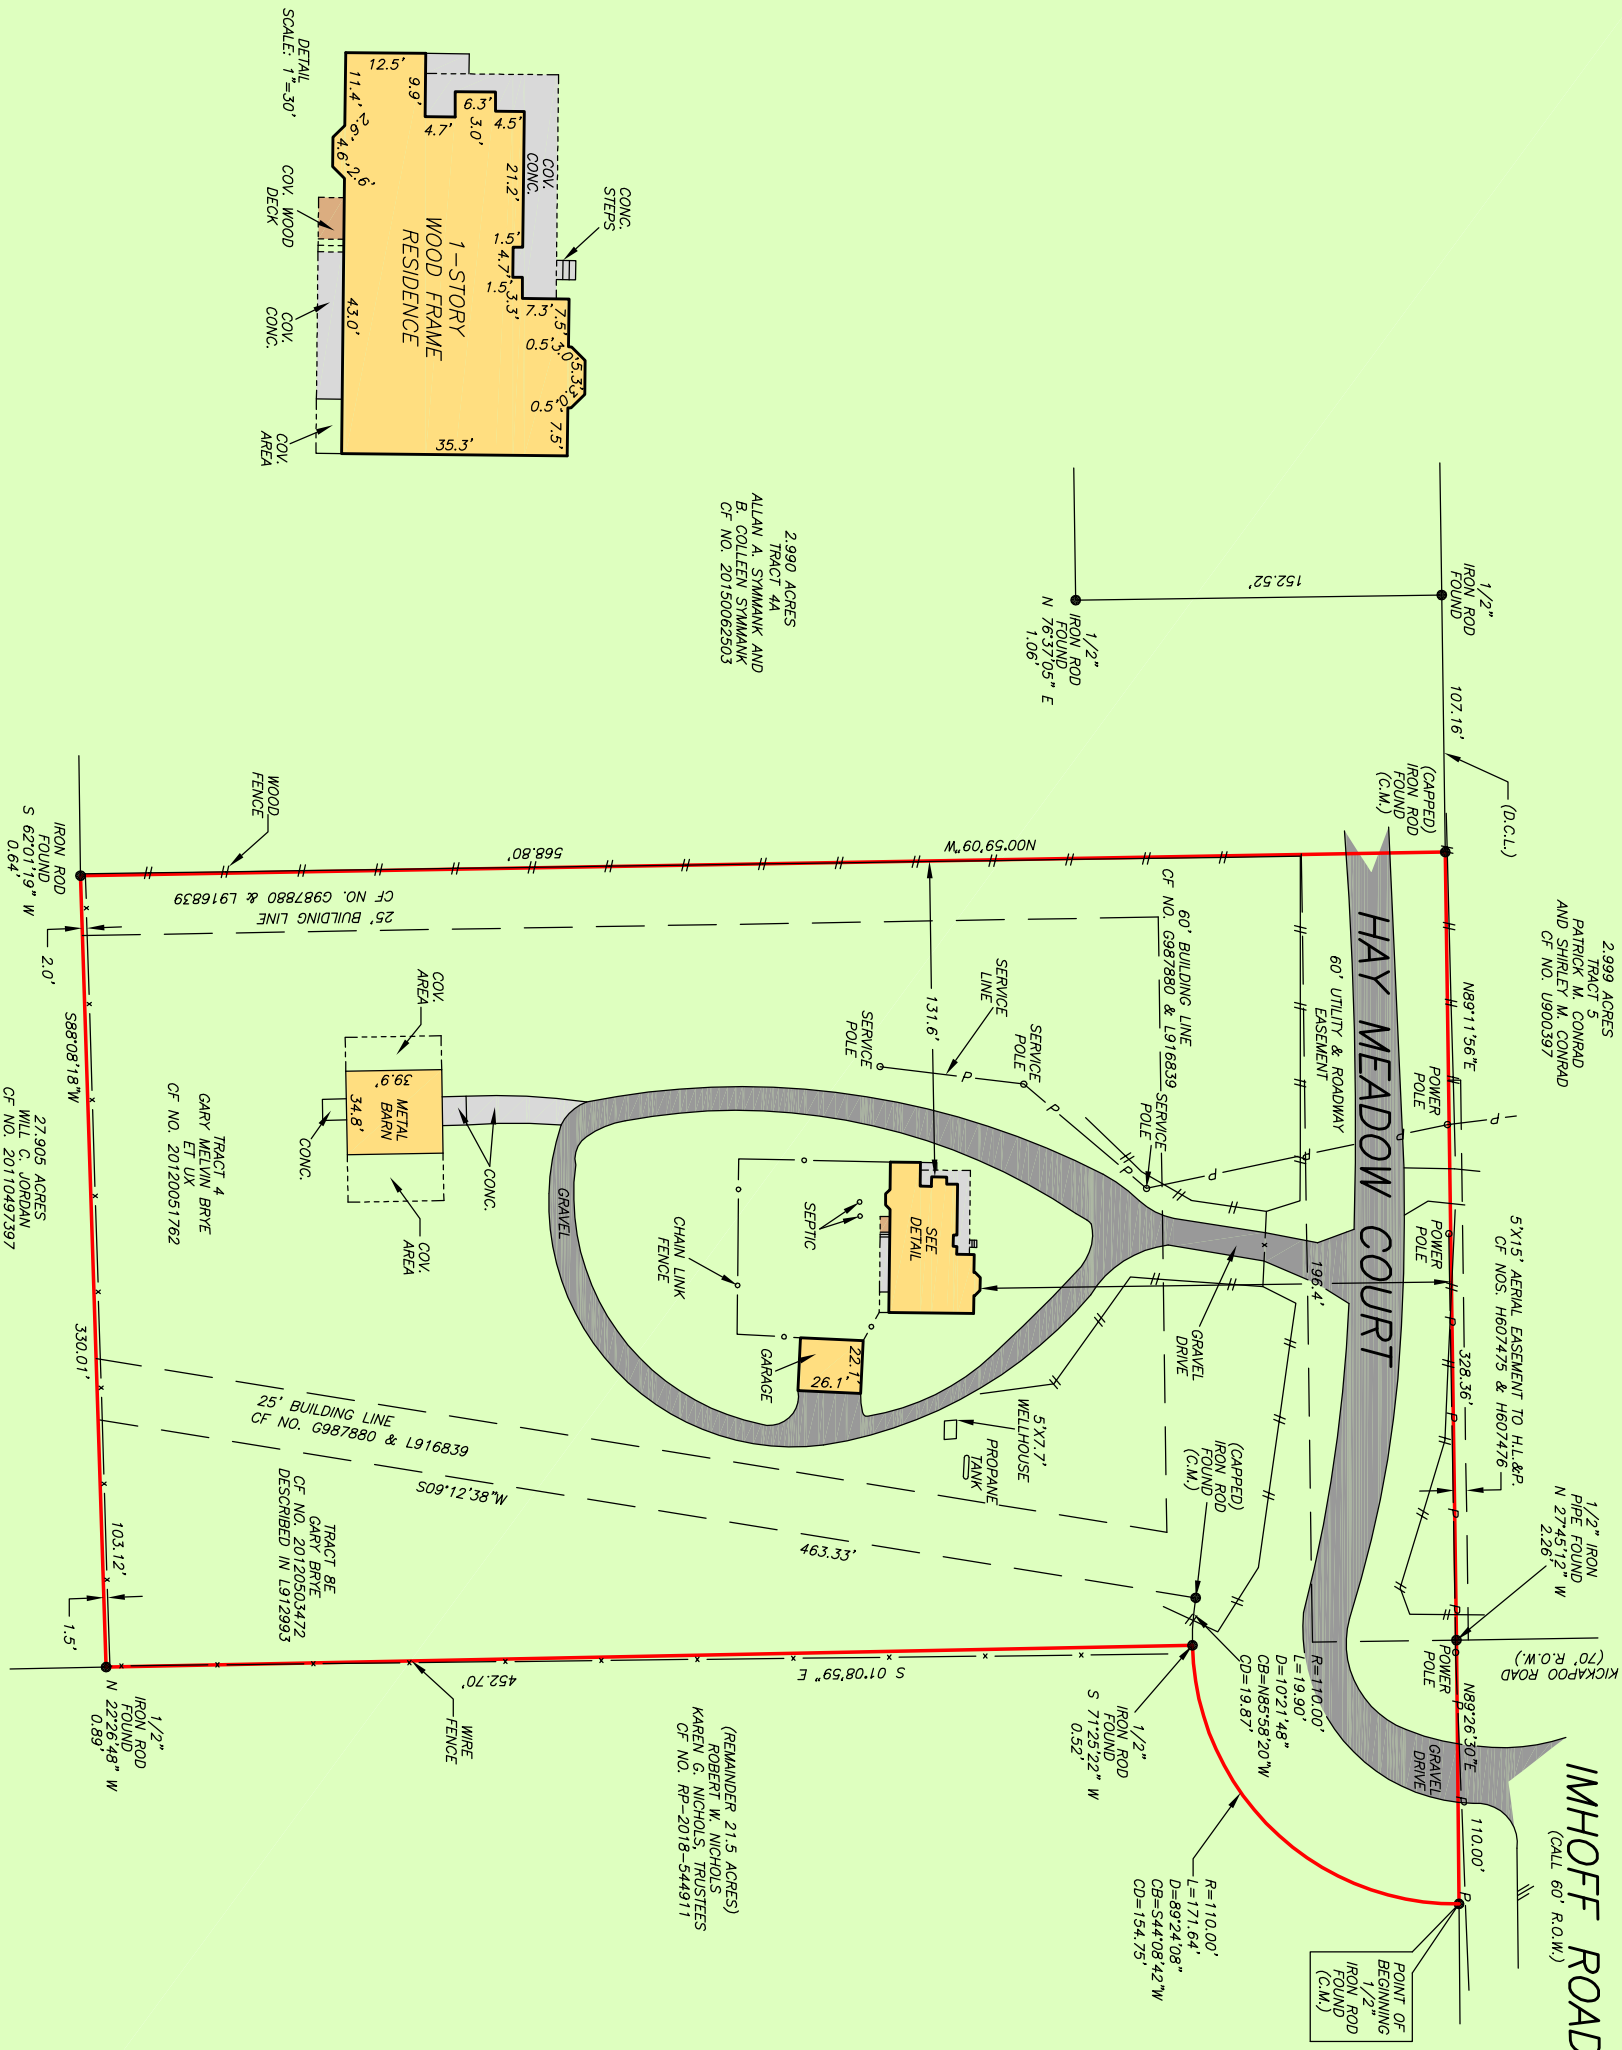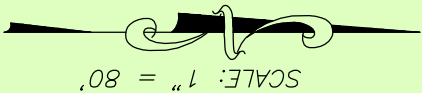

UNIVERSITY
TITLE COMPANY
APRIL PEREZ
832-234-2210



PRECISION
surveyors

1-800-LANDSURVEY
www.precisionsurveyors.com
281-496-1586 FAX 281-496-1867 210-829-4941 FAX 210-829-1555
950 THREEWEDGE STREET SUITE 150 HOUSTON, TEXAS 77079 1777 NE LOOP 410 SUITE 600 SAN ANTONIO, TEXAS 78217
FIRM NO. 10063700