
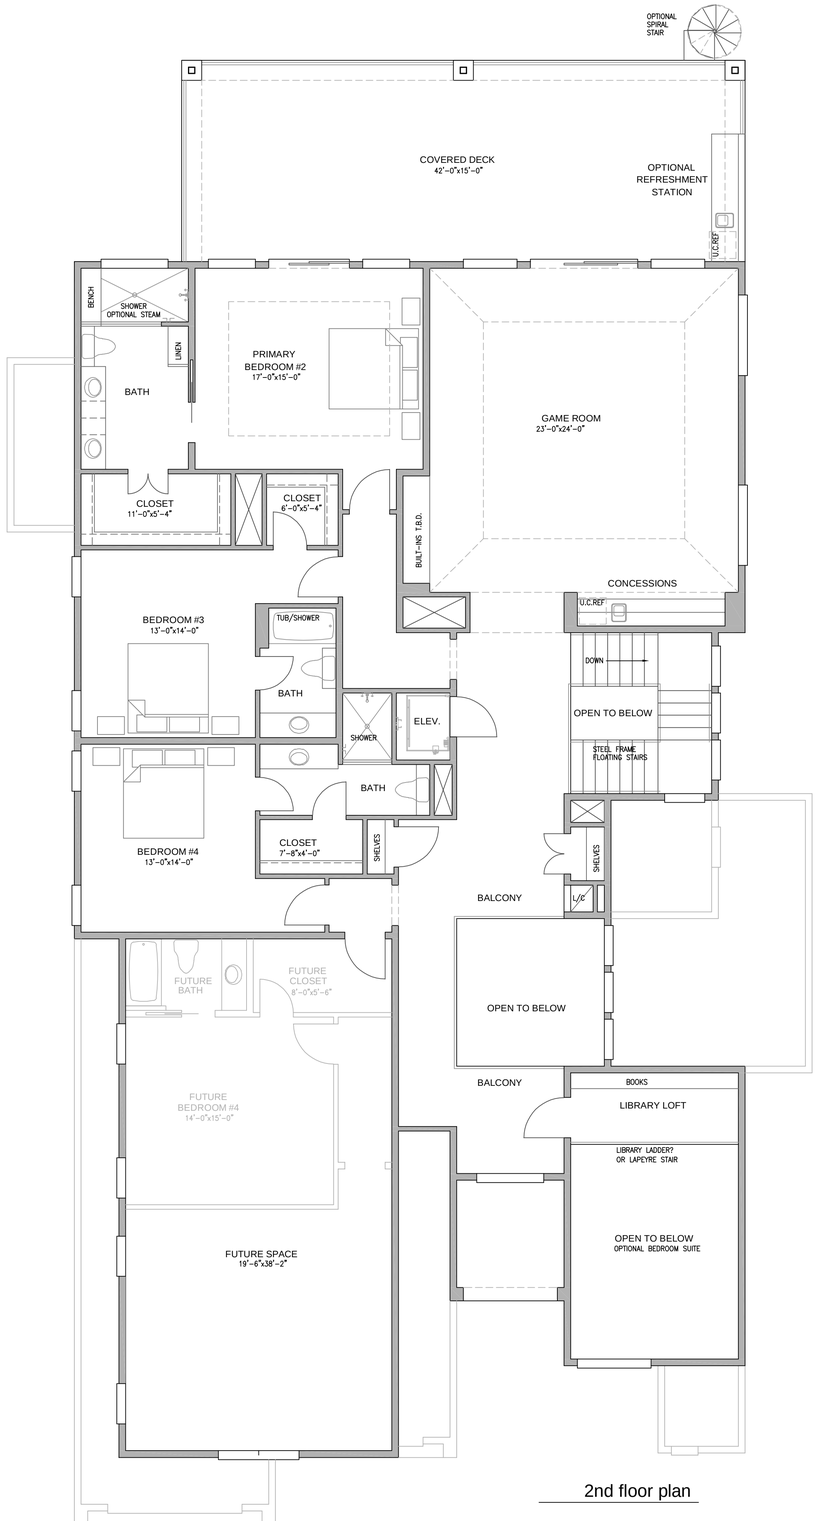


2nd floor plan

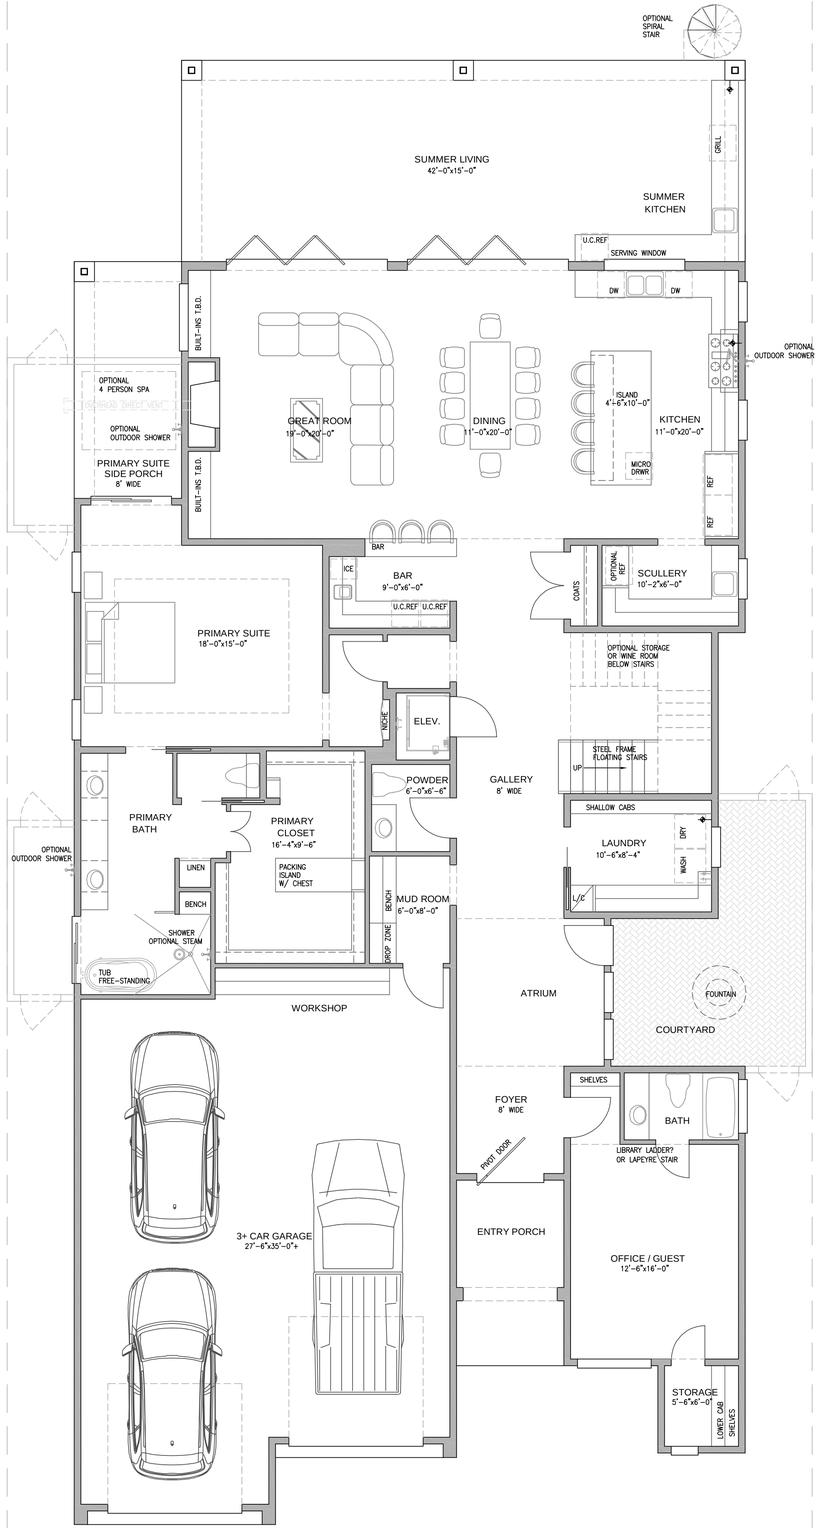

1st floor plan

1st FLOOR	2941
2nd FLOOR	2365
TOTAL LIVING AREA	5306
FUTURE AREA	+/- 900

SPEC #1 option A

MARCUS RIVES
DESIGNER
713.816.0047
2886 BRIDLE PATH LANE
FRIENDSWOOD, TEXAS 77546

MARCUS RIVES, DESIGNER IS A PROFESSIONAL DESIGNER AND IS NOT LICENSED OR REGISTERED AS AN ENGINEER OR ARCHITECT. THE PLANS AND DESIGNS ARE NOT INTENDED TO BE USED FOR CONSTRUCTION PURPOSES UNLESS THEY ARE REVIEWED AND SEALED BY A LICENSED ARCHITECT OR ENGINEER. ANY CONSTRUCTION PERFORMED FROM THESE PLANS IS DONE AT THE RISK OF THE CONTRACTOR AND/OR OWNER. MARCUS RIVES, DESIGNER WILL NOT BE HELD RESPONSIBLE FOR THE STRUCTURAL DESIGN IN ANY WAY, SHAPE OR FORM. ALL STRUCTURAL DESIGN AND ANALYSIS ARE PERFORMED BY OTHERS.

A PROPOSED SPEC HOUSE FOR
TownHarbour
XXXXXX
LEAGUE CITY, TEXAS

SKETCH
3/16"=1'-0"

PROJ.: TH SPEC1
DATE: 07-02-2026
DRAWN BY: MR

SK-6