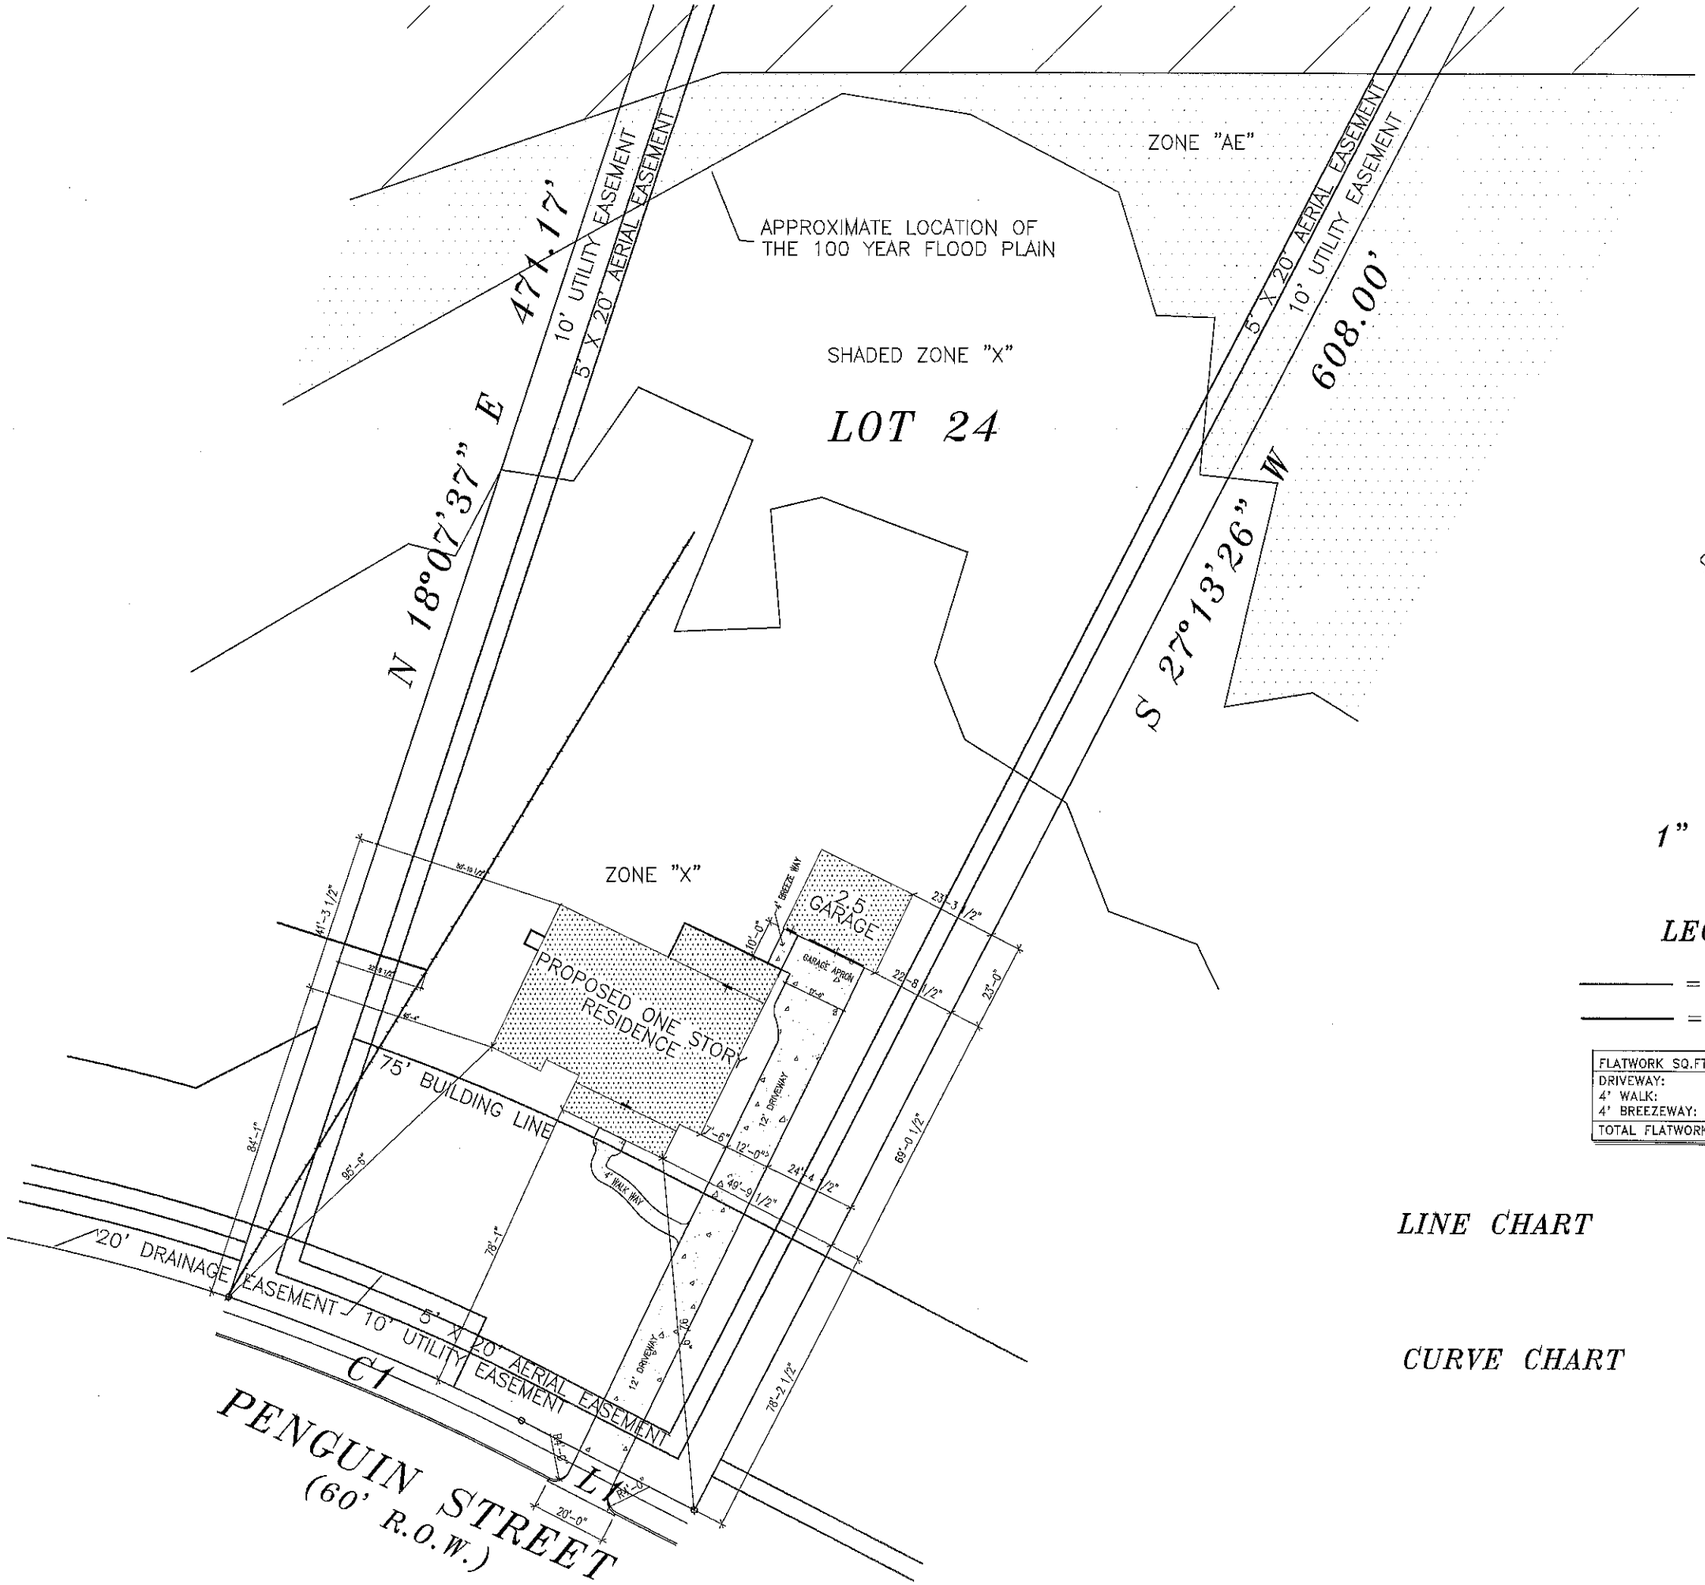

1" = 40'

LEGEND

——— = WIRE FENCE

——— = WOOD FENCE

FLATWORK SQ.FT.	
DRIVEWAY:	2048 SQ.FT.
4' WALK:	175 SQ.FT.
4' BREEZEWAY:	40 SQ.FT.
TOTAL FLATWORK:	2263 SQ.FT.

LINE CHART

CURVE CHART

© Weekley Homes L.P. 2010
The measurements, dimensions, and other specifications, shown on this document, are guidelines for construction use only. The actual specifications of the finished structure may vary. This document may not be relied on as a representation of what the completed structure will look like.

David Weekley Homes

gm | Scale: 1" = 40'

Date: 09.30.14 | Rev.:

Lot: 24 | Blk: 18 | Sect: 12

Proj. No.: 1239 | Job No.: 2570

BLANTON RESIDENCE
25703 PENGUIN
MAGNOLIA, MOTGOMERY

NORTH

4042-G
PLT_PLAN-1

CAITLYN

HOUSTON