




22922 Antiqua Estates Court

Being Lot Thirty-Eight (38), in Block One (1), of Imperial Oaks Estates, Section Four (4), a subdivision in Montgomery County, Texas, according to the Map or Plat thereof recorded in Cabinet Q, Sheets 155-157, of the Map Records, of Montgomery County, Texas.



LEGEND

- 1/2" ROD FOUND
- ⊗ 1/2" ROD SET
- 1" PIPE FOUND
- ⊗ "X" FOUND/SET
- ⊗ 5/8" ROD FOUND
- ✦ POINT FOR CORNER
- FENCE POST FOR CORNER
- CM CONTROLLING MONUMENT
- AC AIR CONDITIONER
- PE POOL EQUIPMENT
- TE TRANSFORMER PAD
- COLUMN
- POWER POLE
- ▲ UNDERGROUND ELECTRIC
- △ OVERHEAD ELECTRIC
- OHP— OVERHEAD ELECTRIC POWER
- OES— OVERHEAD ELECTRIC SERVICE
- CHAIN LINK
- WOOD FENCE 0.5' WIDE TYPICAL
- X— IRON FENCE
- X— BARBED WIRE
- DOUBLE SIDED WOOD FENCE
- //— EDGE OF ASPHALT
- //— EDGE OF GRAVEL
- CONCRETE
- COVERED AREA

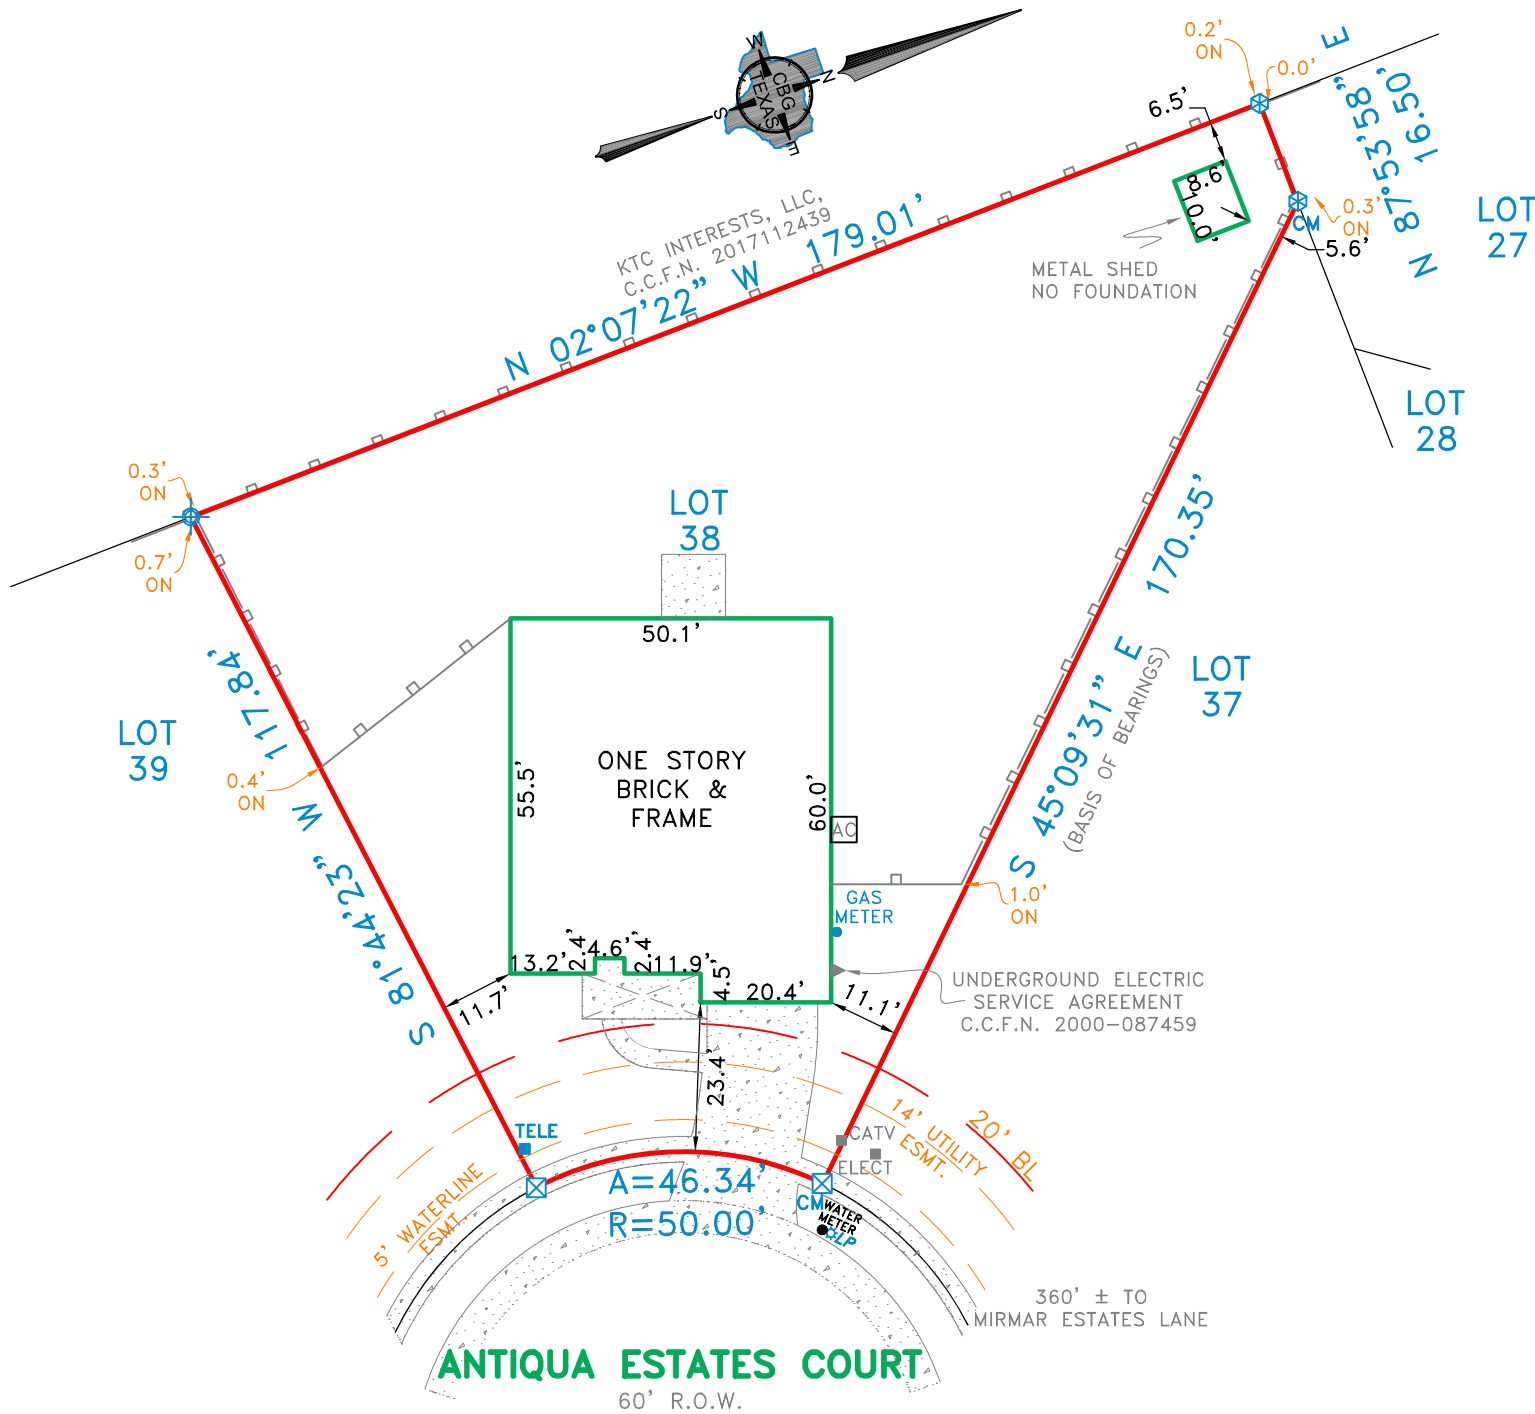

EXCEPTIONS:

NOTE: PROPERTY SUBJECT TO TERMS, CONDITIONS, AND EASEMENTS CONTAINED IN INSTRUMENTS RECORDED IN CABINET Q, SHEETS 155-157, C.C.F.N.

2000-087459, 2001-090550, 2000-097726, 2001-022600, 2002-003209, 2002-098603, 2004-007490, 2004-042804, 2005-114246, 2008-050657, 2011062393, 2011073493, 2011090919, 2011111276, 2011111277, 2011111760, 2011111763, 2011111766, 2011111767, 2011111768, 2011111769, 2011121119, 2012035513, 2012035515, 2012049877, 2012049878, 2012049879, 2012049880, 2012049881, 2012049882, 2012056941, 2012065627, 2012065628, 2012086578, 2013089984, 2014078128, 2014078129, 2015004821, 2015029702, 2015048750, 2015118820, 2015118821, 2016009088, 2016040772, 2016040790, 2016040893, 2017038076, 2017038108, 2017042527, 2017042528, 2017042529, 2017042530, 2017042531, 2017073944, 2017073945, 2018011064, 2018040584,

EASEMENTS RECORDED IN THE FOLLOWING VOLUMES AND PAGES DO NOT AFFECT THE ABOVE DESCRIBED PROPERTY
VOLUME 657, PAGE 788, VOLUME 741, PAGE 445

Date: _____ Accepted by: _____
Purchaser
Purchaser

NOTES:

NOTE: BEARINGS, EASEMENTS AND BUILDING LINES ARE BY RECORDED PLAT UNLESS OTHERWISE NOTED.

FLOOD NOTE: According to the F.I.R.M. No. 48339C0545G, this property does lie in Zone X and does not lie within the 100 year flood zone.

This survey is made in conjunction with the information provided by North American Title Company. Use of this survey by any other parties and/or for other purposes shall be at user's own risk and any loss resulting from other use shall not be the responsibility of the undersigned. This is to certify that I have on this date made a careful and accurate survey on the ground of the subject property. The plat hereon is a correct and accurate representation of the property lines and dimensions as are indicated; location and type of buildings are as shown; and EXCEPT AS SHOWN, there are no visible and apparent encroachments or protrusions on the ground.


Drawn By: TEB

Scale: 1" = 30'

Date: 11/05/18

GF No.: 14645-18-00110

Job No. 1823246

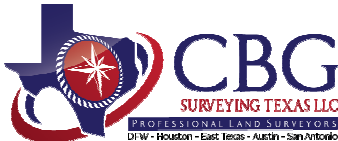

321 Century Plaza Dr., Ste. 105
Houston, TX 77073
P 281.443.9288
F 281.443.9224
Firm No. 10194280
www.cbgtxllc.com

