


GF NO. 1115730058 STEWART TITLE
 ADDRESS: 22703 BLUE CANYON DRIVE
 KATY, TEXAS 77450
 BORROWER: ACIE J. RAINES AND
 MARY A. RAINES

LOT 1, BLOCK 1 CINCO RANCH NORTH LAKE VILLAGE, SECTION 10

ACCORDING TO THE MAP OR PLAT THEREOF RECORDED
 IN SLIDE NO. 1634/B AND 1635/A OF THE PLAT RECORDS
 OF FORT BEND COUNTY, TEXAS

SCALE: 1" = 30'

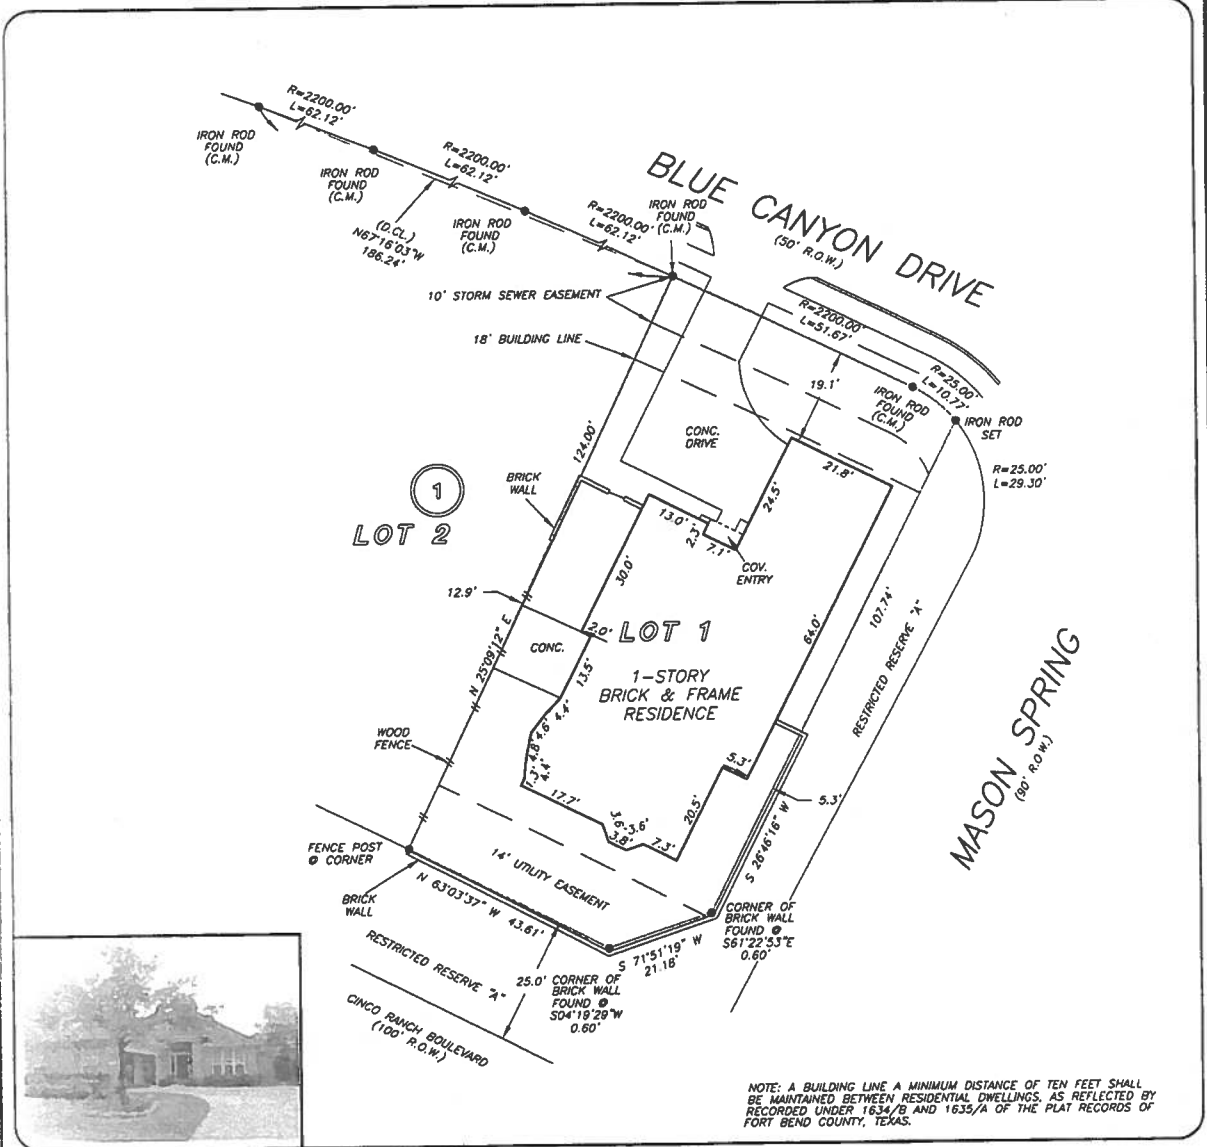

THIS PROPERTY DOES NOT LIE WITHIN THE
 100 YEAR FLOOD PLAIN AS PER FIRM
 MAP NO. 48157C 0085 L
 DATE IN VISION 01/03/97
 JUNE, X
 BASED ONLY ON VISUAL EXAMINATION OF MAPS.
 ENCROACHMENTS OF FEMA MAPS PREVENT EXACT
 DETERMINATION WITHOUT DETAILED FIELD STUDY



A SURFACE INVESTIGATION
 WAS BEYOND THE SCOPE OF THIS SURVEY

SEE DIRECTIONAL CONTROL LINE
 IN COMBINATION SLIDE NO. 1634/B AND 1635/A, P.F.B.C.T.

DRAWN BY: AL

I HEREBY CERTIFY THAT THIS SURVEY WAS MADE
 ON THE GROUND, THAT THIS PLAT CORRECTLY
 REPRESENTS THE FACTS FOUND AT THE
 TIME OF SURVEY AND THAT THERE ARE NO
 ENCROACHMENTS APPARENT ON THE GROUND,
 EXCEPT AS SHOWN HEREON. THIS SURVEY IS
 CERTIFIED FOR THIS TRANSACTION ONLY AND
 ABSTRACTING PROVIDED IN THE ABOVE
 REFERENCED TITLE COMMITMENT WAS RELIED
 UPON IN PREPARATION OF THIS SURVEY.

JIMMY RAY JANECEK
 PROFESSIONAL LAND SURVEYOR
 NO. 5868
 JOB NO. 11-00399
 JANUARY 19, 2011

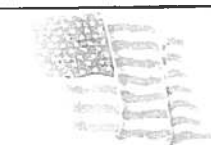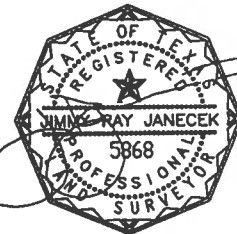

title
TAMARA SONGSTER
 281-392-8844



PRECISION
 surveyors

281-496-1586 FAX 281-496-1867 210-829-4941
 14925 WINDHOLM DRIVE SUITE 1100 HOUSTON TEXAS 77059 1777 N. LOOP W. SUITE 400 FAL. ANTONIO, TEXAS 78104