

GF NO. 1733758 FRONTIER TITLE  
ADDRESS: 22015 SILVERFIELD PARK LANE  
KATY, TEXAS 77449  
BORROWER: FRANKLIN PRAYREH AND  
LU MEH


## LOT 11, BLOCK 5 WESTFIELD VILLAGE, SECTION 3

A SUBDIVISION IN HARRIS COUNTY, TEXAS  
ACCORDING TO THE MAP OR PLAT THEREOF RECORDED  
IN FILM CODE NO. 588298 OF THE MAP RECORDS  
OF HARRIS COUNTY, TEXAS

SCALE: 1" = 30'

### SILVERFIELD PARK LANE

(50' R.O.W.)

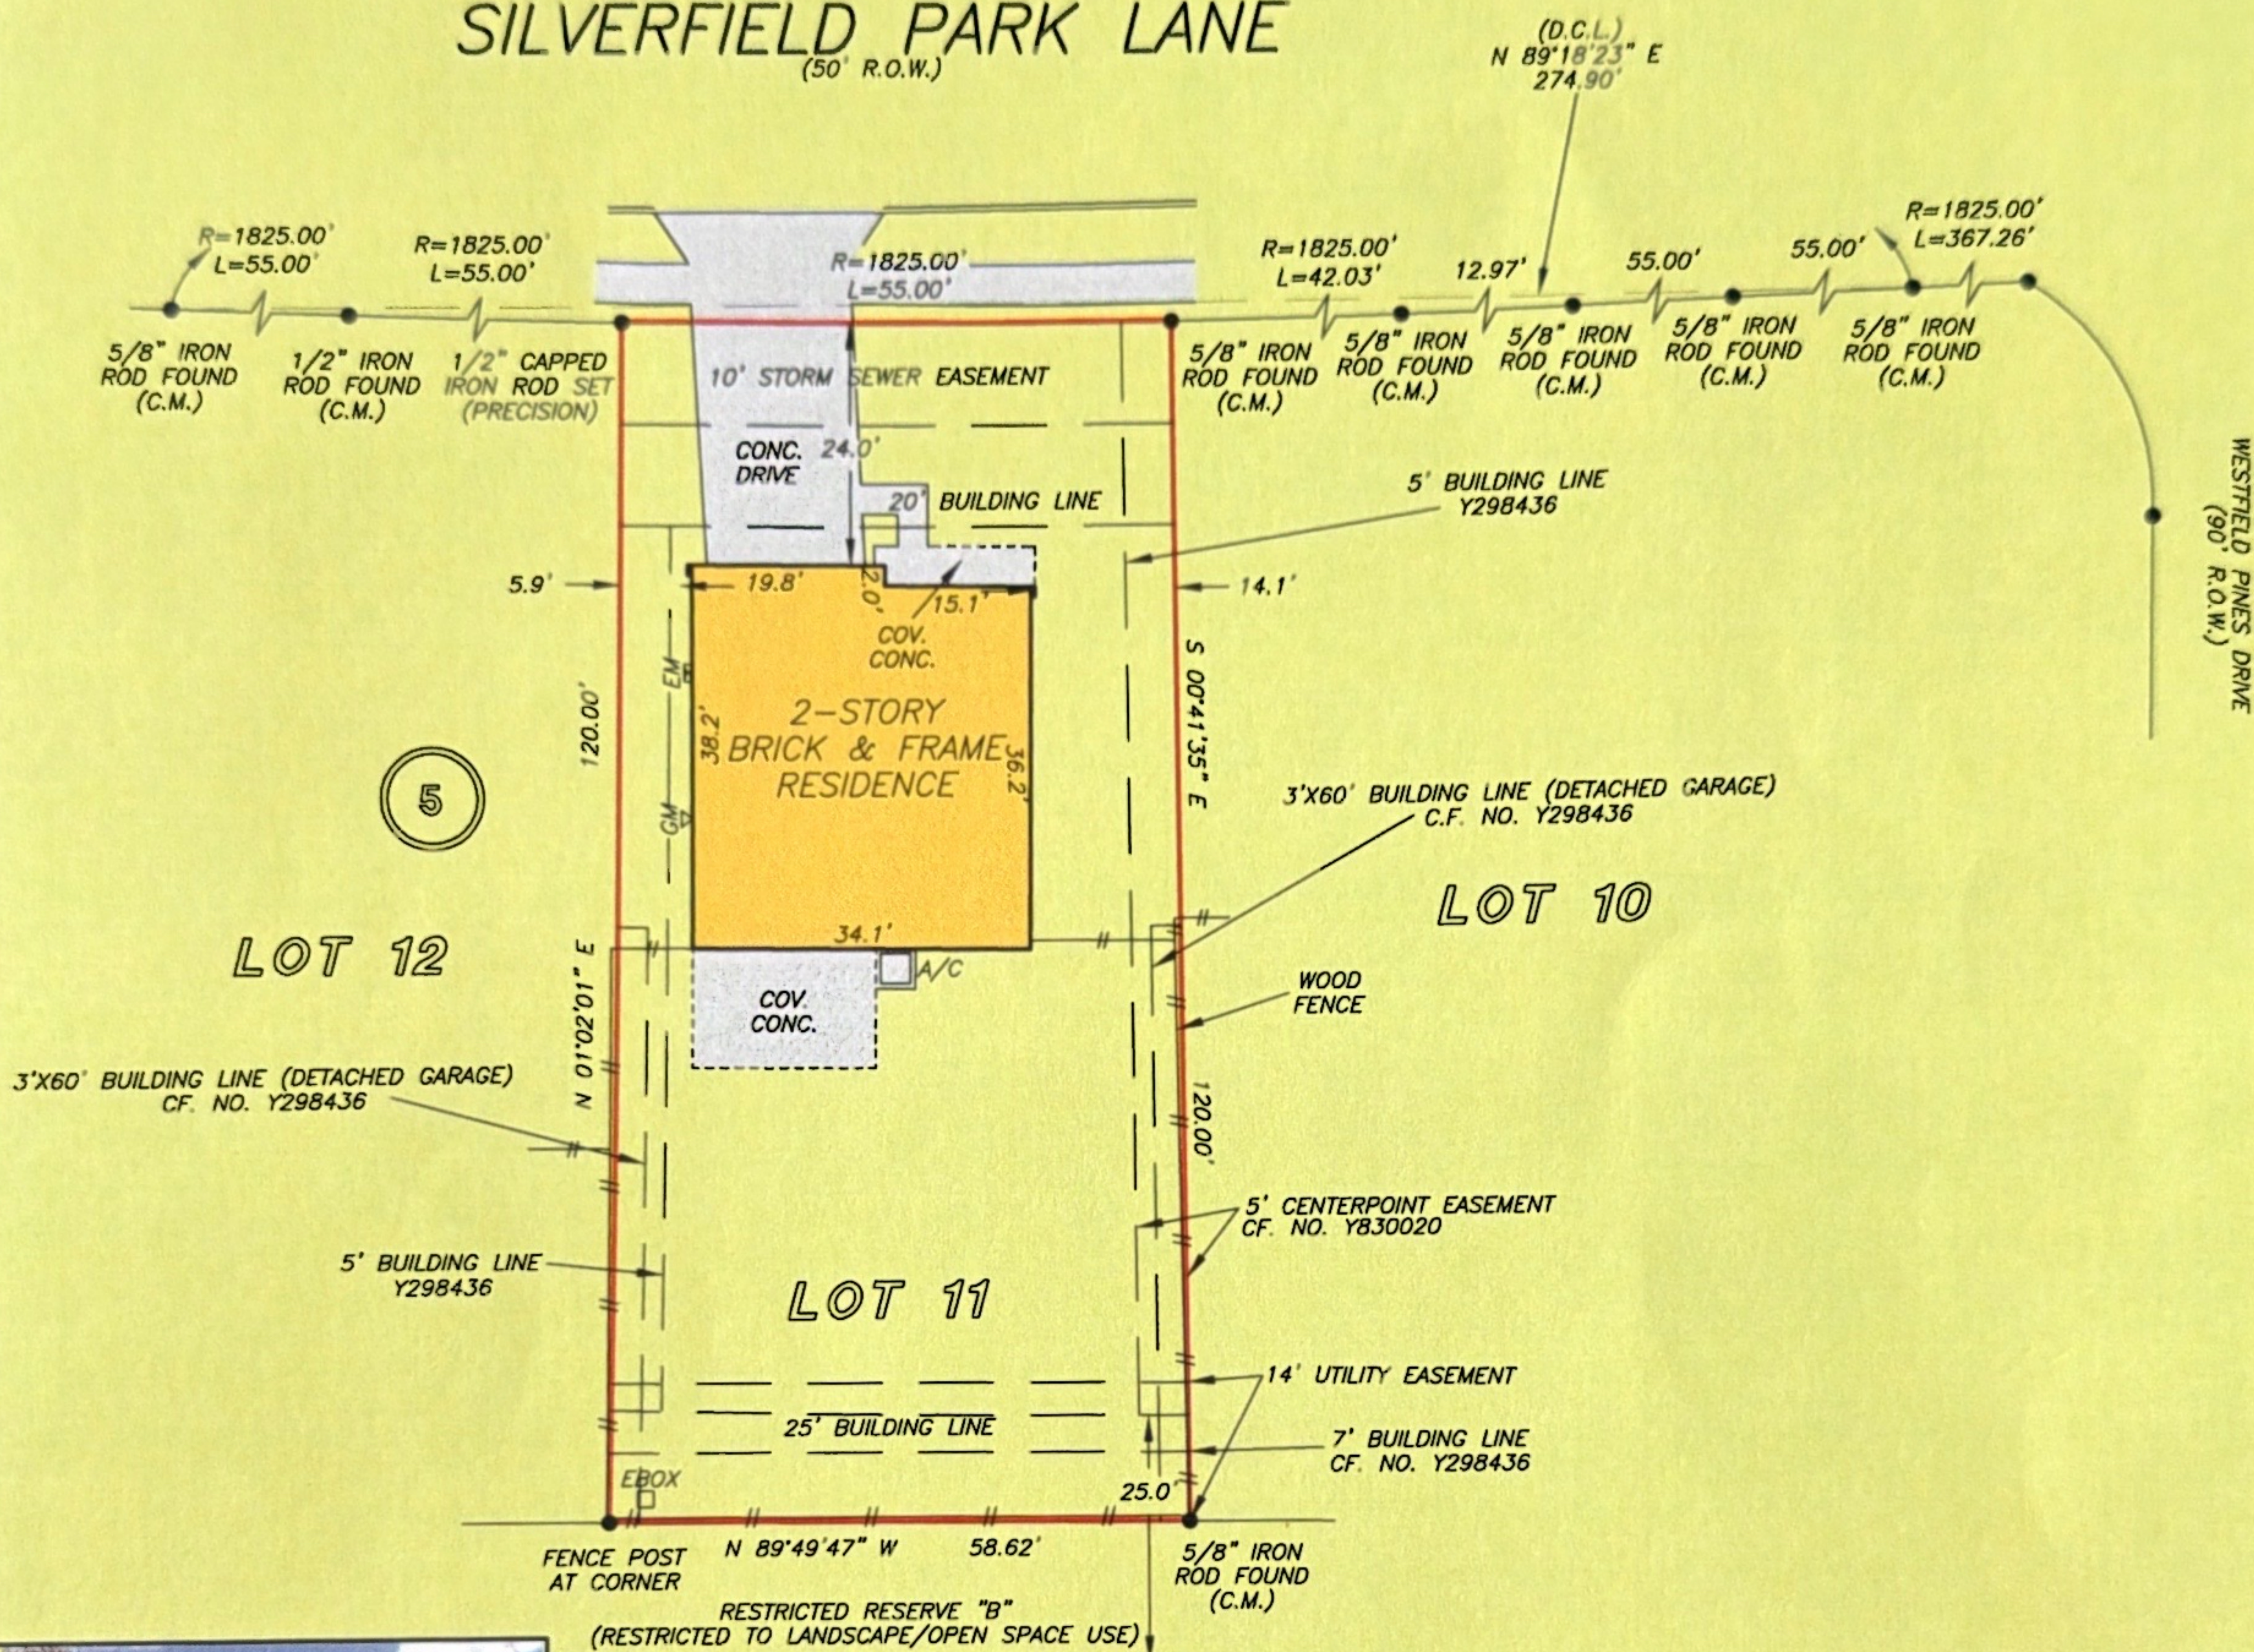

NOTE: AGREEMENT WITH CENTERPOINT ENERGY HOUSTON ELECTRIC, LLC FOR THE INSTALLATION, OPERATION AND MAINTENANCE OF AN UNDERGROUND/OVERHEAD ELECTRICAL DISTRIBUTION SYSTEM, AS RECORDED UNDER CLERK'S FILE NO. Y600808 OF THE REAL PROPERTY RECORDS OF HARRIS COUNTY, TEXAS.

THIS PROPERTY DOES NOT LIE WITHIN THE  
100 YEAR FLOOD PLAIN AS PER FIRM  
PANEL NO. 48201C 0605 L  
MAP REVISION: 06/18/07  
ZONE X  
BASED ONLY ON VISUAL EXAMINATION OF MAPS.  
INACCURACIES OF FEMA MAPS PREVENT EXACT  
DETERMINATION WITHOUT DETAILED FIELD STUDY


A SUBSURFACE INVESTIGATION  
WAS BEYOND THE SCOPE OF THIS SURVEY

D.C.L. = DIRECTIONAL CONTROL LINE  
RECORD BEARING: FILM CODE NO. 588298, H.C.M.R.

DRAWN BY: MS

I HEREBY CERTIFY THAT THIS SURVEY WAS MADE  
ON THE GROUND, THAT THIS PLAT CORRECTLY  
REPRESENTS THE FACTS FOUND AT THE  
TIME OF SURVEY AND THAT THERE ARE NO  
ENCROACHMENTS APPARENT ON THE GROUND,  
EXCEPT AS SHOWN HEREON. THIS SURVEY IS  
CERTIFIED FOR THIS TRANSACTION ONLY AND  
ABSTRACTING PROVIDED IN THE ABOVE  
REFERENCED TITLE COMMITMENT WAS RELIED  
UPON IN PREPARATION OF THIS SURVEY.

PATRICK TREWITT  
PROFESSIONAL LAND SURVEYOR  
NO. 5677  
JOB NO. 17-09432  
AUGUST 21, 2017

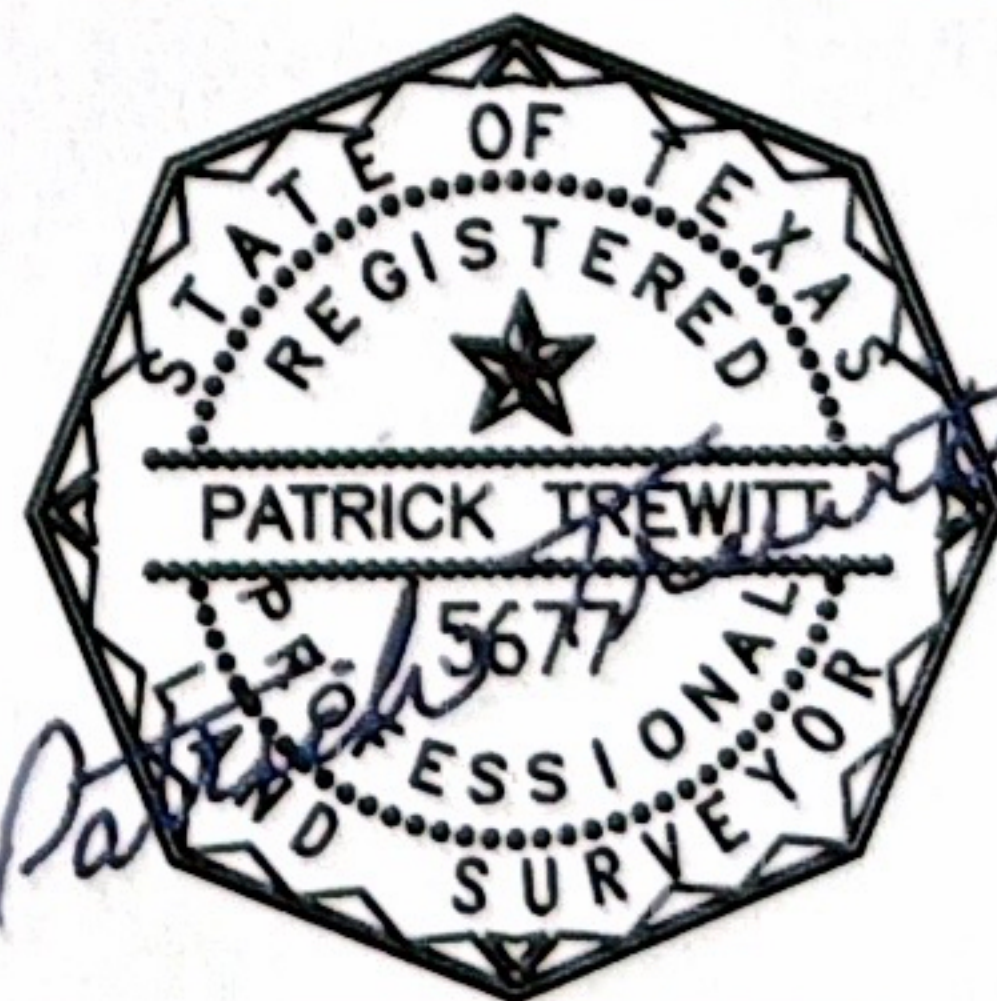

BECKY STEINBRECHER  
281-391-9181



PRECISION  
surveyors

1-800-LANDSURVEY  
www.precisionsurveyors.com  
281-496-1586 FAX 281-496-1867 210-829-4941 FAX 210-829-1555  
950 THREADNEEDLE STREET SUITE 150 HOUSTON, TEXAS 77079 1777 NE LOOP 410 SUITE 600 SAN ANTONIO, TEXAS 78217  
FIRM NO. 10063700