


FLAYWORK	B.L.	BUILDING LINE	T.O.F.	TOP OF FURN	U.V.L.	UNOBSTRUCTED VISIBILITY EASEMENT	
PROPERTY LINE	B.L.(P)	FRONT LOAD BUILDING LINE	U.	UTILITY EASEMENT	M.A.C.C.	MAINTENANCE & ACCESS EASEMENT	MANHOLE
BUILDING LINE	B.L.(B)	SWING IN BUILDING LINE	W.L.E.	WATER LINE EASEMENT	A.C.C.E.	ACCESS EASEMENT	LIGHT POLE
EASEMENT	B.L.(C)	3 CAR BUILDING LINE	ST.M.S.E.	STORM SEWER EASEMENT	A.E.	AERIAL EASEMENT	ELECTRIC BOX
	B.L.(G)	GARAGE BUILDING LINE	S.S.	SANITARY SEWER EASEMENT	D.E.	DRAINAGE EASEMENT	FIBER OPTIC
WOODEN FENCE	(B.G.)	BUILDER GUIDELINES	R.O.W.	RIGHT-OF-WAY	E.L.E.	ELECTRIC EASEMENT	PEDESTAL
WROUGHT IRON FENCE	F.F.	FINISHED FLOOR	P.A.E.	PRIVATE ACCESS EASEMENT	W.	WATER VALVE	GAS METER
CHAIN LINK FENCE	E.F.	EXTENDED FLOOR	P.U.E.	PRIVATE UTILITY EASEMENT	F.H.	FIRE HYDRANT	CABLE PEDESTAL
OVERHEAD ELECTRIC	PROP.	PROPOSED ELEVATION	P.V.T.	PRIVATE UTILITY	I.R.	IRON ROD	TELEPHONE METER
			FND.	FOUND	I.P.	IRON PIPE	POWER POLE

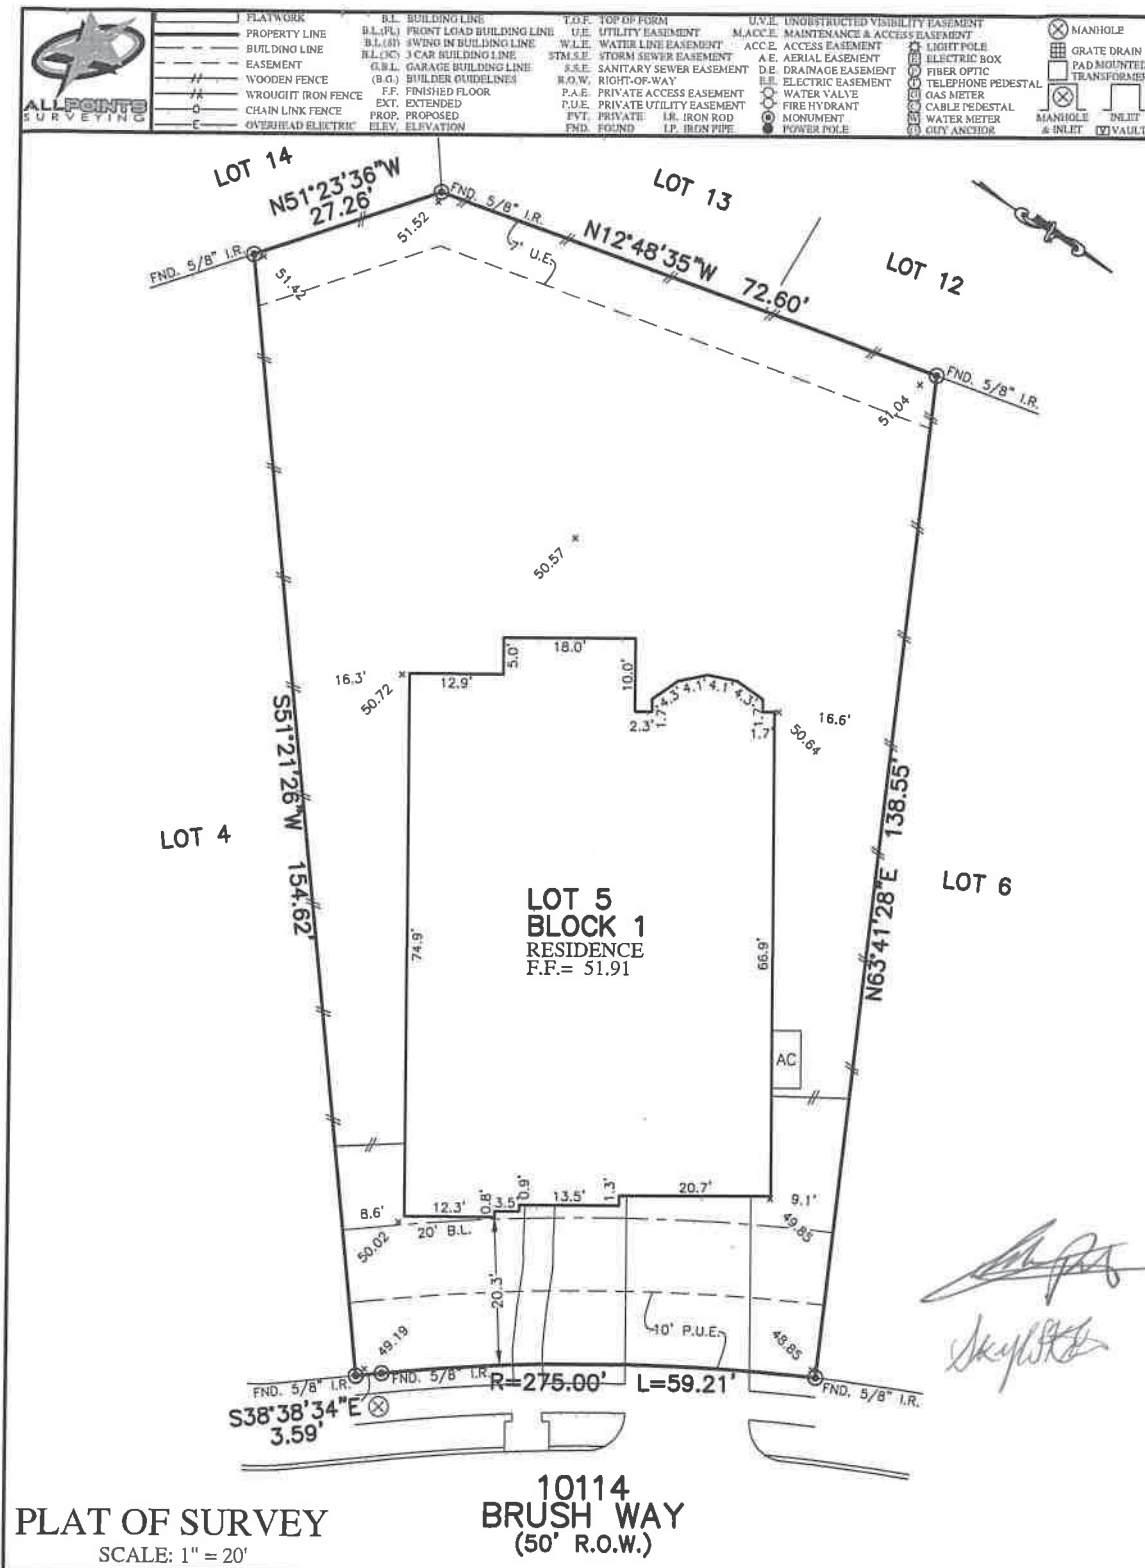


- NOTES:
1. ALL BEARINGS SHOWN HEREON ARE BASED ON THE RECORDED PLAT.
 2. ALLPOINTS LAND SURVEY, INC. IS NOT LIABLE FOR ANY DAMAGES DUE TO INFORMATION NOT PROVIDED TO SURVEYOR OR BUILDER PLACING ANY IMPROVEMENTS WITHIN A BUILDING LINE OR EASEMENT.
 3. SUBJECT TO APPLICABLE RESTRICTIVE COVENANTS LISTED IN ITEM 1, SCHEDULE "B" OF THE TITLE COMMITMENT ISSUED BY TEXAN PARTNERS TITLE, L.L.C. UNDER G.F. No. 7712002045.
 4. AGREEMENT FOR UNDERGROUND ELECTRIC SERVICE PER G.F. NO. 2018005784.
 5. ALL ELEVATIONS SHOWN HEREON ARE BASED ON NAVD83.

FOR: CLINTON PARAPAT & SKYE KIM
ADDRESS: 10114 BRUSH WAY
ALLPOINTS JOB#: HD216864 BY: AE
G.F.: 7712002045
JOB: 585-039

LOT 5, BLOCK 1,
MERIDIANA, SECTION 66,
FILE. NO. 2018037315 & 2015052010,
PLAT RECORDS, BRAZORIA COUNTY, TEXAS

I HEREBY CERTIFY THAT THIS PLAT REPRESENTS THE RESULTS OF A SURVEY MADE ON THE GROUND, ON THE 21TH DAY OF NOVEMBER, 2020.

Stuart P. Binter

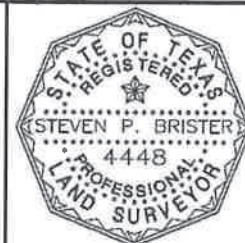

©2020, ALLPOINTS LAND SURVEY, INC.
All Rights Reserved.