

VIET HOANG
2005 WENTWORTH STREET
HOUSTON, TEXAS 77004

① BUILDING SET BACK
LINE
V.591,P.128
H.C.D.R.

② UTILITY EASEMENT
V.591,P.128
H.C.D.R.

SANITARY SEWER &
H.L. & P. EASEMENT
V.591,P.128



SURVEYOR HAS MADE NO INVESTIGATION OR INDEPENDENT SEARCH FOR EASEMENTS OF RECORD, ENCUMBRANCES, RESTRICTIVE COVENANTS, OR OWNERSHIP TITLE EVIDENCE. SUBSURFACE INVESTIGATION WAS BEYOND THE SCOPE OF THIS SURVEY

ALL BEARINGS AS TO PLAT, DEED, OR ASSUMED.

ALL ABSTRACTING

BY TITLE COMPANY

THIS SURVEY CERTIFIED FOR THIS TRANSACTION

ONLY.

GRAPHIC PLOTTING

ONLY AS TO FLOOD

DETERMINATION

SUBJECT TO ANY AND ALL

RECORDED AND UNRECORDED

EASEMENTS

SURVEY IS VALID ONLY IF PRINT

HAS ORIGINAL SEAL & SIGNATURE

OF SURVEYOR

* AS PER

ANY AND ALL

PLAT

© 2003 ZONING ORDINANCE

G.F. NO. KT-2008-01808

SUBDIVISION: RIVERSIDE TERRACE

SECTION: FIRST

SURVEY: N/A

ABSTRACT NO: N/A

SCALE: 1" = 20' LOT: 29 BLOCK: 1

COUNTY: HARRIS

STATE: TEXAS


U.S. SURVEYING COMPANY, INC.

A Professional Land Surveying Company

321 Century Plaza Drive Suite 105 Houston, Texas 77073
(281) 443-9288 FAX (281) 443-9224

REF. V.6 P. 64 M.R. DATE: 10-1-08

JOB NO. 03-7778 DRAWN BY: LGS

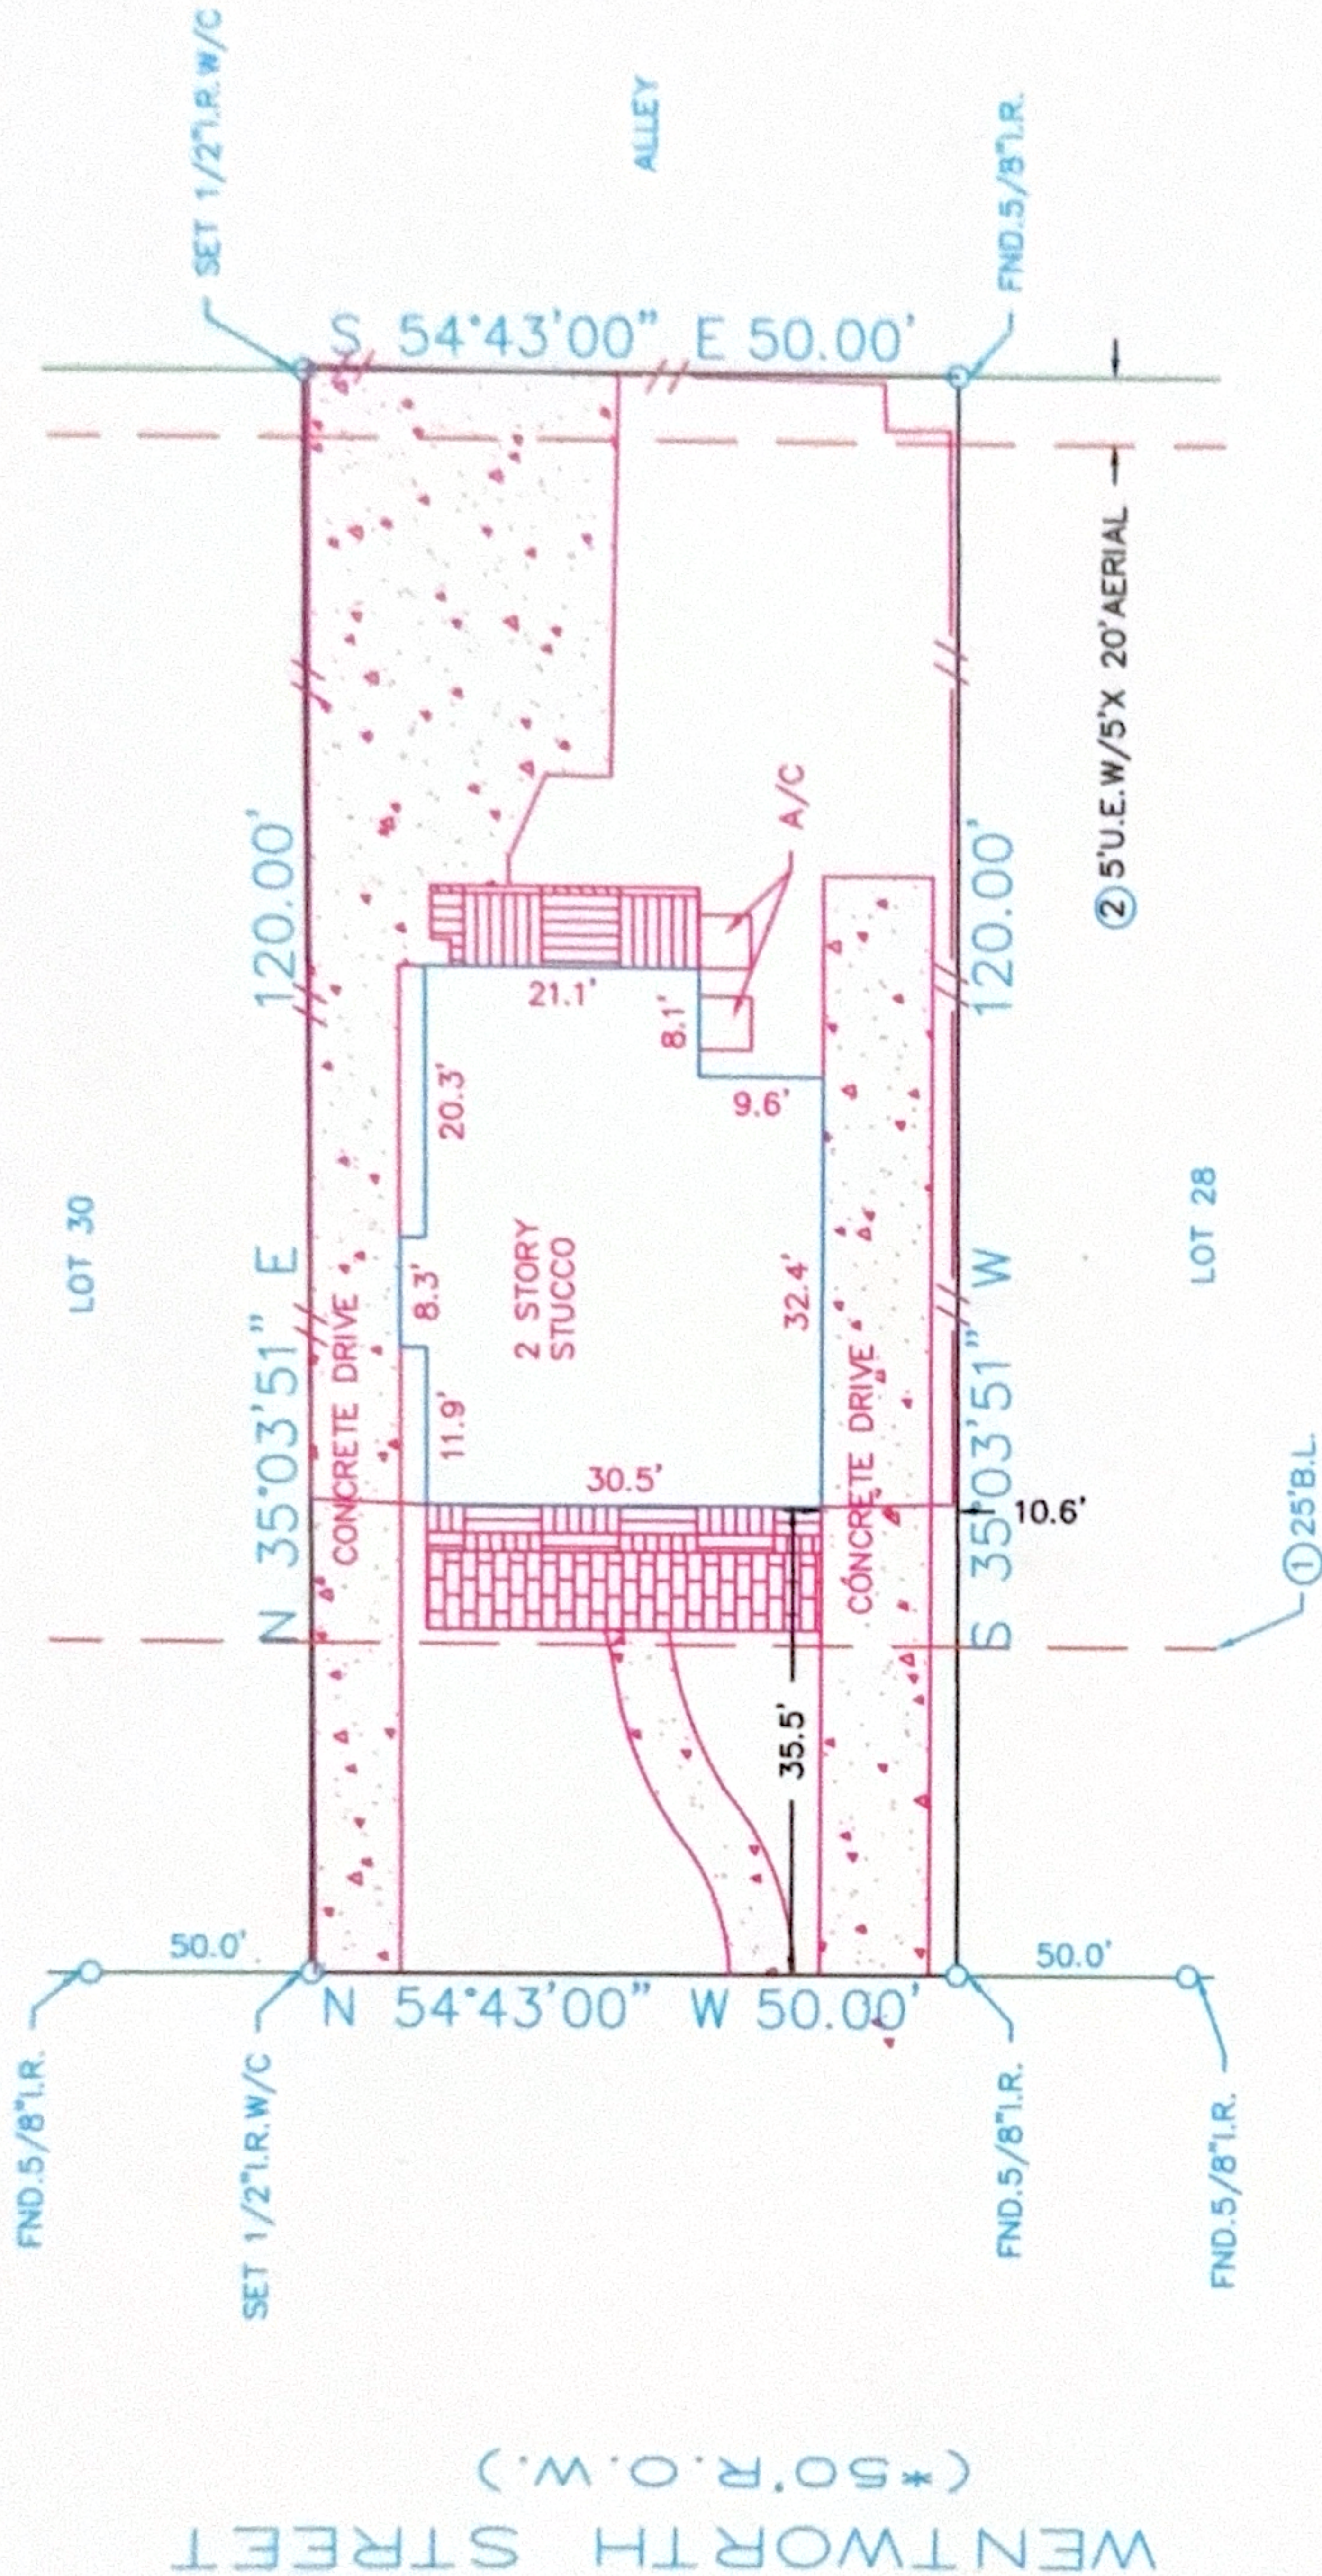

The above tract of land is not located in the 100-Flood as to the National Flood Insurance Program, Community-Panel No. 480201C-0860L ZONE X. 06-18-07
The Surveyor is not responsible for final determination.

I hereby certify that the above is a representation of an actual survey made on the ground under my supervision.

TEXAS SOUTHERN LAND
TITLE

Closer: Michelle Bratcher
916 S. Mason Road Suite B
Katy, Texas 77450
(281) 994-5100 Fax: (281) 994-5101

THIS SURVEY CERTIFIED FOR THIS TRANSACTION ONLY