




13206 Ferry Hill Lane
Being Lot Eight (8), Block Eighty-Nine (89), of Woodforest,
Section 21, a subdivision in Harris County, Texas, according to
the Map or Plat thereof, recorded in Volume 268, Page 6 of
the Map Records of Harris County, Texas.



LEGEND

- 1/2" ROD FOUND
- 1/2" ROD SET
- 1" PIPE FOUND
- 1" PIPE FOUND/SET
- 1/2" ROD FOUND
- POINT FOR CORNER
- FENCE POST FOR CORNER
- CONTROLLING MONUMENT
- CM
- AC
- CONDITIONER
- PE
- POOL
- EQUIPMENT
- TRANSFORMER
- TD
- COLUMN
- POWER POLE
- UNDERGROUND ELECTRIC
- OVERHEAD ELECTRIC
- ONE OVERHEAD ELECTRIC POWER
- DES OVERHEAD ELECTRIC SERVICE
- CHAIN LINK
- WOOD FENCE 0.5' WIDE TYPICAL
- IRON FENCE
- BARBED WIRE
- DOUBLE SIDED WOOD FENCE
- EDGE OF ASPHALT
- EDGE OF GRAVEL
- CONCRETE
- COVERED AREA

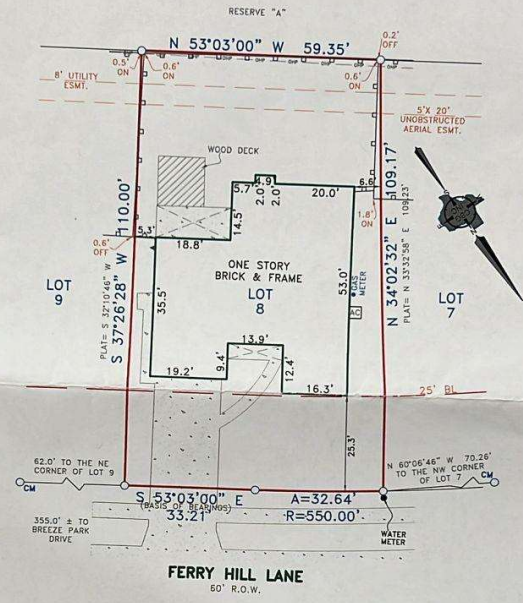

EXCEPTIONS:

NOTE: PROPERTY SUBJECT TO TERMS, CONDITIONS, AND EASEMENTS CONTAINED IN INSTRUMENTS RECORDED IN Vol. 268, Pg. 6, CFB F548726, W91030, W939775, 20090434615, 20090434617, 20100148986, 20100440808, 20110463297, 20110463298, 20110463299, 20110463270, 20110463271, 20110463272, 20110463273, 20110463274, 20120112296, 20120114996, 20130093264, 20130068793

NOTES:

NOTE: BEARINGS, EASEMENTS AND BUILDING LINES ARE BY RECORDED PLAT UNLESS OTHERWISE NOTED.
FLOOD NOTE: According to the F.I.R.M. No. 48201C0715M, this property does lie in Zone X and does not lie within the 100 year flood zone.
This survey is made in conjunction with the information provided by StarTex Title. Use of this survey by any other parties and/or for other purposes shall be at user's own risk and any loss resulting from other use shall not be the responsibility of the undersigned. This is to certify that I have on this date made a careful and accurate survey on the ground of the subject property. The plat herein is a correct and accurate representation of the property lines and dimensions as indicated location and type of buildings are as shown; and EXCEPT AS SHOWN, there are no visible and apparent encroachments or intrusions on the ground.

Drawn By: Larry

Scale: 1" = 20'

Date: 03/15/18

OF No.: ST-0318-

490318180002XXJ

Job No. 1805082



Accepted by: _____
Purchaser _____
Purchaser _____

Date: _____