



BLAU HOMESTEAD ADDITION


4
METAL COMMERCIAL BLDG ON SLAB

3

LOVEJOY STREET

End I.R.

PLAT RECORDED IN VOLUME VOLUME 572, PAGE 164, HARRIS COUNTY DEED RECORDS.
BOUNDARY LINE AGREEMENTS WITH ADJOINERS RECOMMENDED.

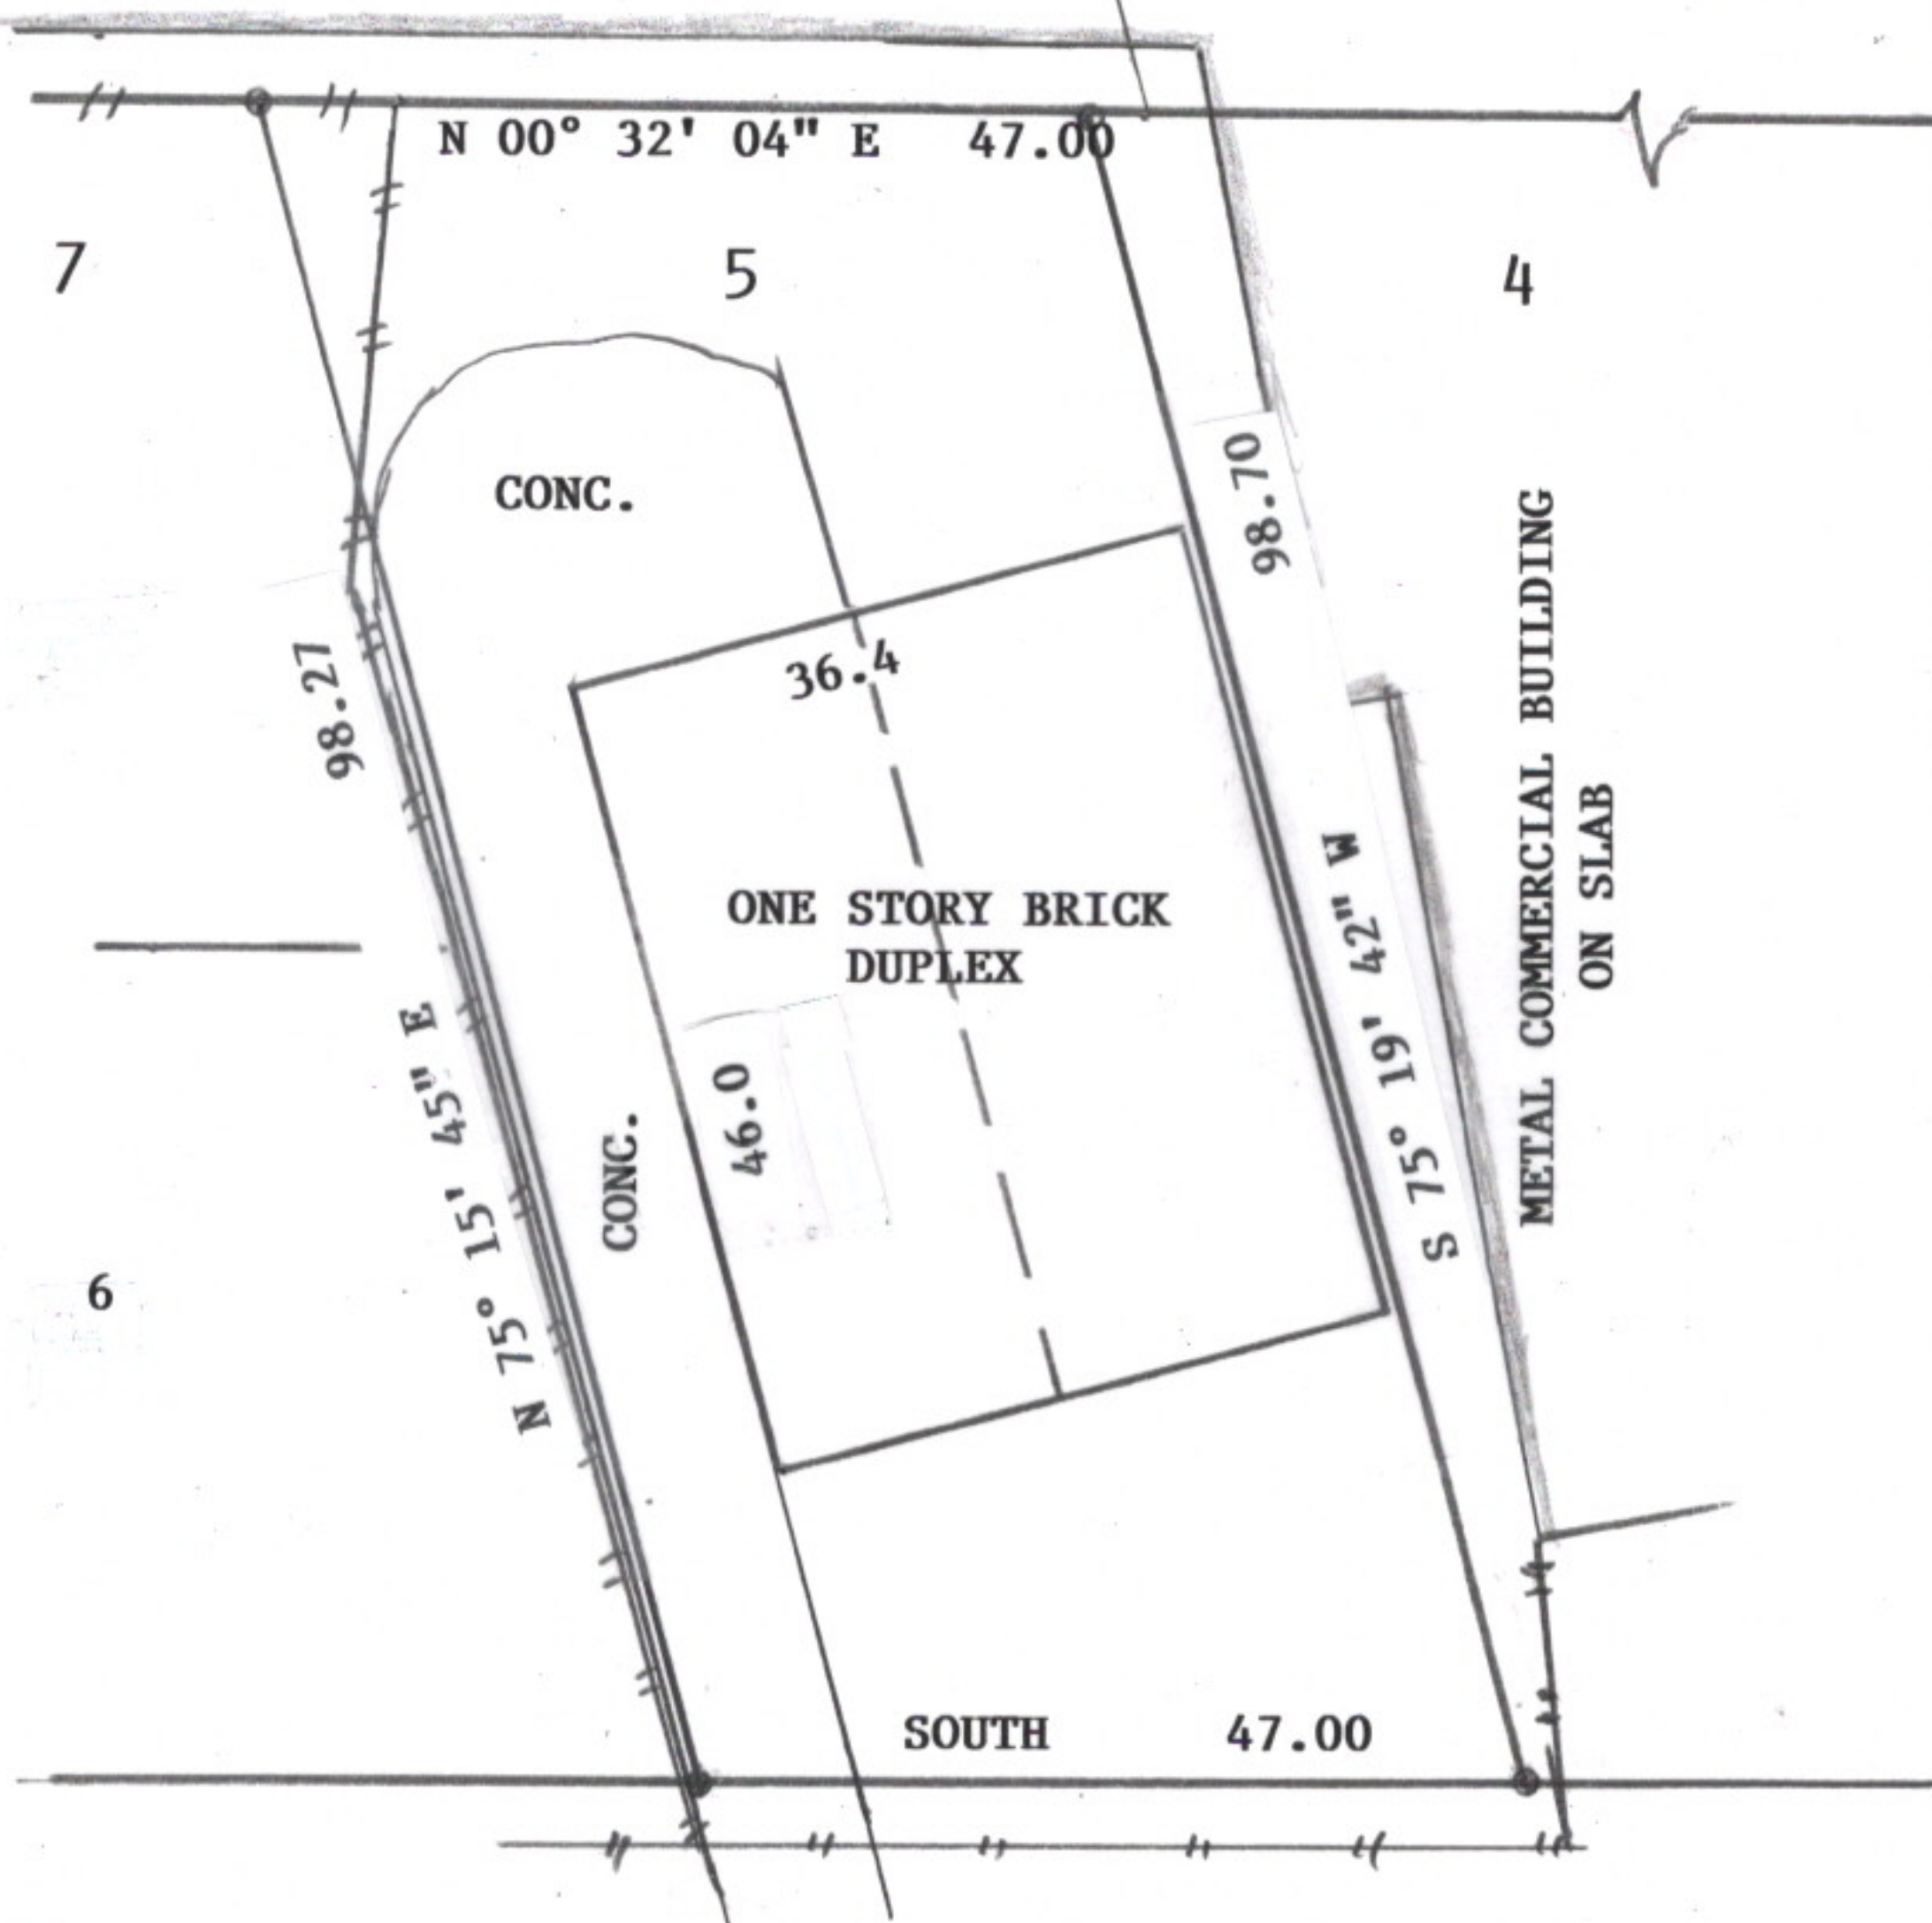

211 N. JENKINS STREET

SURVEY OF LOT 5, BLOCK 1, KNOPP ADDITION, HOUSTON, (AS OCCUPIED) HARRIS COUNTY, TEXAS

SCALE: 1"=20'
DATE: 12/08/25
REVISED: 12/09/25
SURVEY BY: B.L.S.
DRAWN BY: B.L.S.
FOR: FIDELITY NATIONAL
FAH25010858X
VIVENDI HOMES

THIS PLAT IS AN ACCURATE REPRESENTATION OF THAT
SURVEY MADE ON THE GROUND UNDER MY SUPERVISION.
THERE ARE NO APPARENT ENCROACHMENTS OR CONFLICTS
ACROSS PROPERTY LINES AT THE TIME OF THIS SURVEY,
EXCEPT AS SHOWN HEREON.



JOB NO: 8033
FIRM 10193000
billyshanks81@gmail.com

Billy L. Shanks
BILLY L. SHANKS
4902 CAROLINE ST., SEABROOK, TX. 77586

281-808-4789
FAX 281-942-9009