


114 S CARROLL ST

THIS SURVEY SUBJECT TO ANY FACTS THAT MAY
BE DISCLOSE BY A FULL AND ACCURATE
TITLE SEARCH

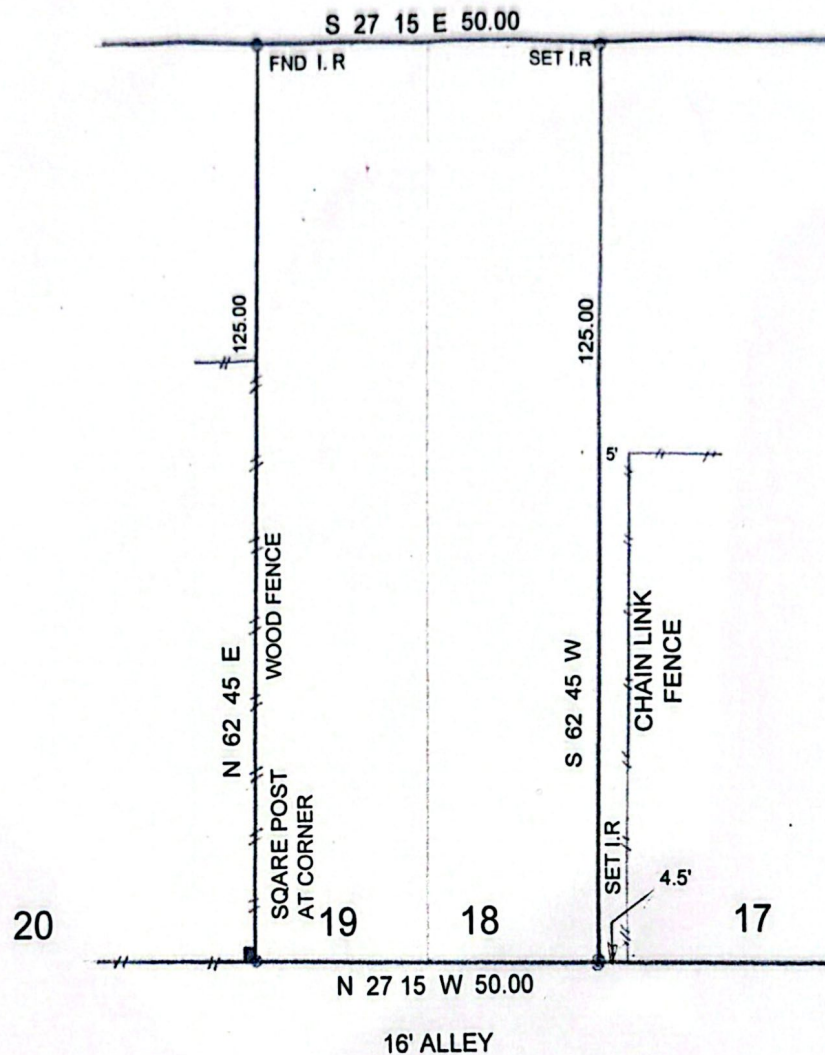

SURVEY OF LOTS 18 AND 19, BLOCK 88 LA PORTE,
HARRIS COUNTY, TEXAS

SCALE: 1"=20'
DATE: 10/16/25
REVISED:
SURVEY BY: B.L.S.
DRAWN BY: B.L.S.
FOR: ALBERT 832-877-0075


PURCHASER:

JOB NO: 8007
FIRM 10193000
billyshanks81@gmail.com

THIS PLAT IS AN ACCURATE REPRESENTATION OF THAT
SURVEY MADE ON THE GROUND UNDER MY SUPERVISION.
THERE ARE NO APPARENT ENCROACHMENTS OR CONFLICTS
ACROSS PROPERTY LINES AT THE TIME OF THIS SURVEY
EXCEPT AS SHOWN HEREON.

BILLY L. SHANKS

4902 CAROLINE ST., SEABROOK, TX. 77586

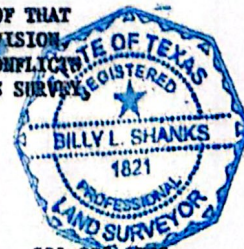

281-808-4789
FAX 281-942-9009